

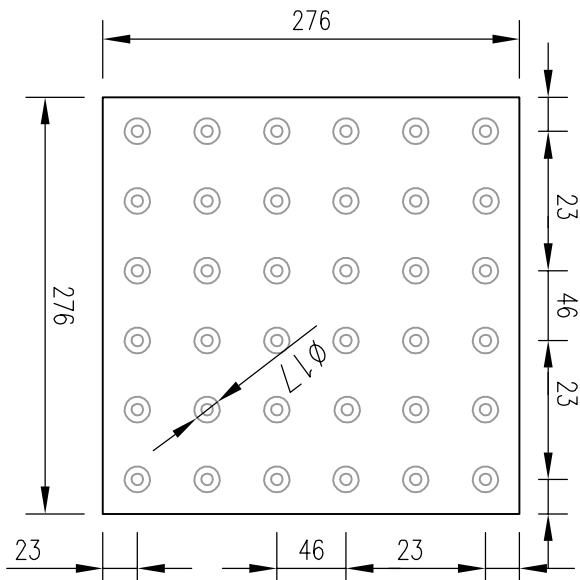


PLANE OFF EXISTING SURFACE COURSE. APPLY THICK COAT
LAY 45mm HIGH STONE CONTENT, HOT ROLLED ASPHALT SURFACE
COURSE 55/14/68 PGV, 14mm STONE SIZE, 55% STONE
PENETRATION GRADE (BS EN 12419:4)


CARRAGEWAY RESURFACING

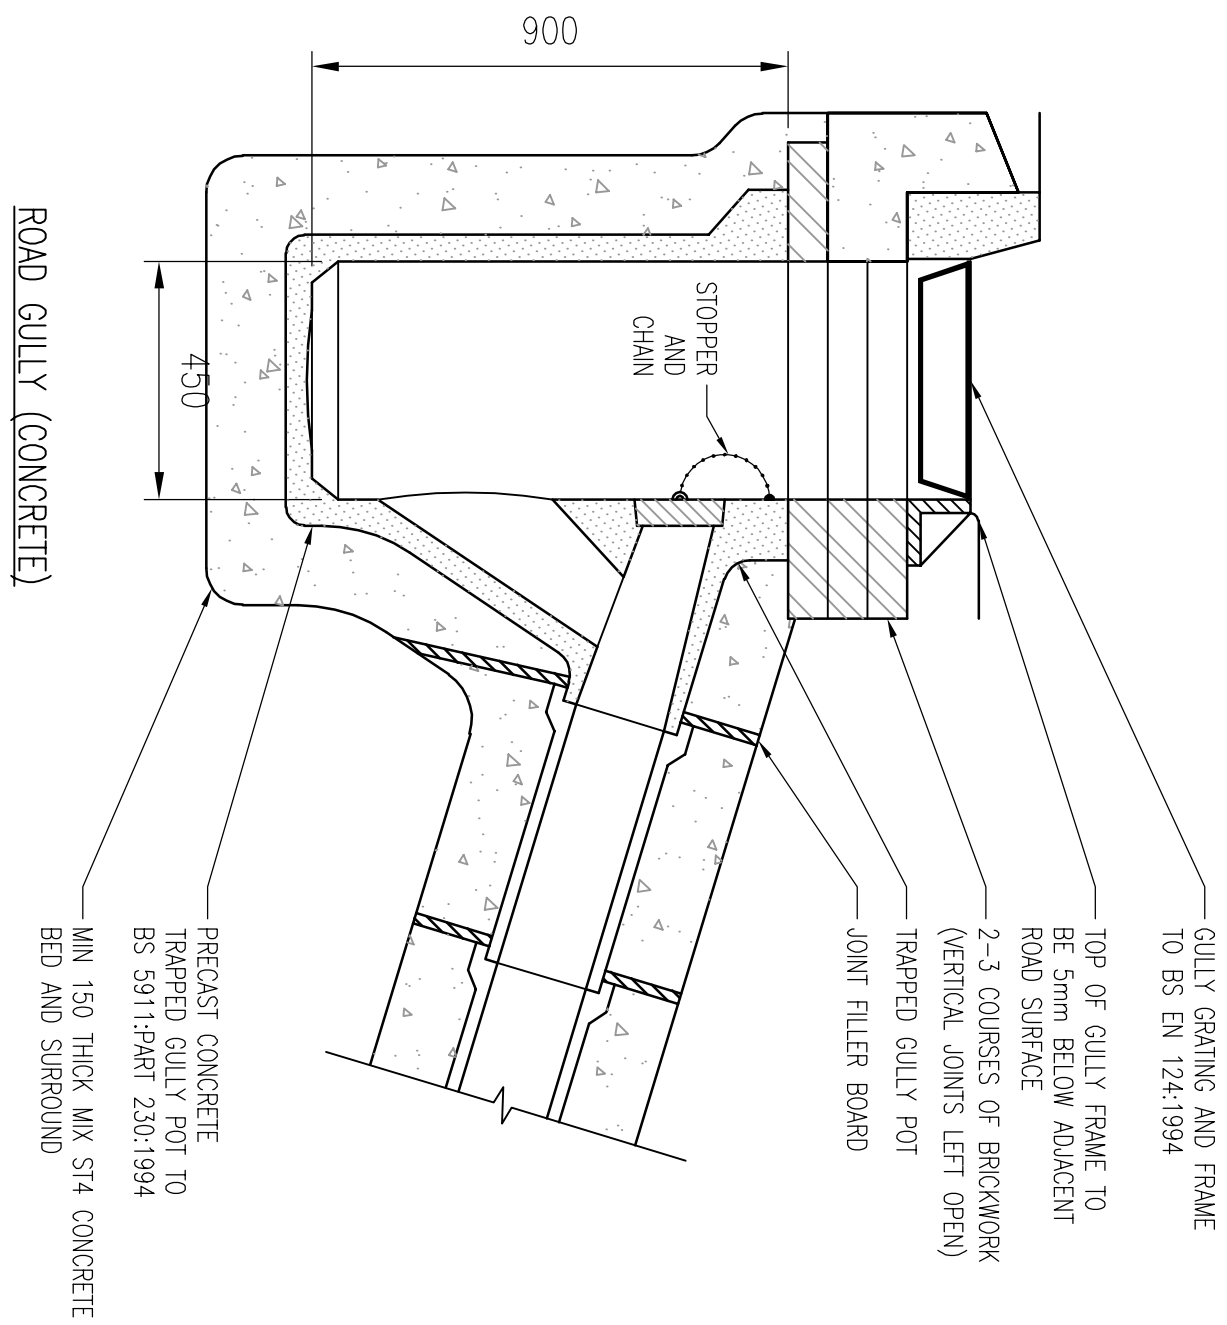

50mm THICK PRECAST BLISTER
PAVING SLAB TO DET. DOCUMENT
GUIDANCE ON THE USE OF
TACTILE PAVING SURFACES* 2002

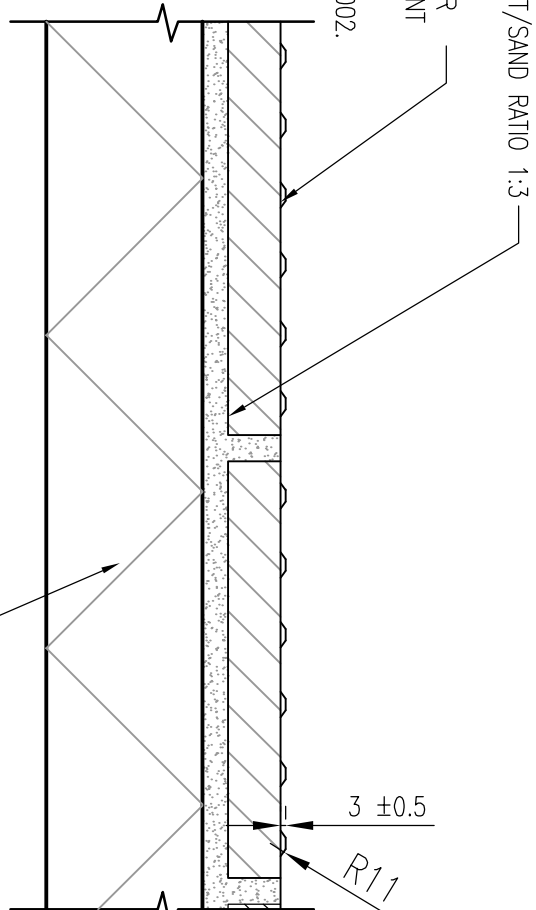


TACTILE PAVING – BLISTER SLAB UNITS

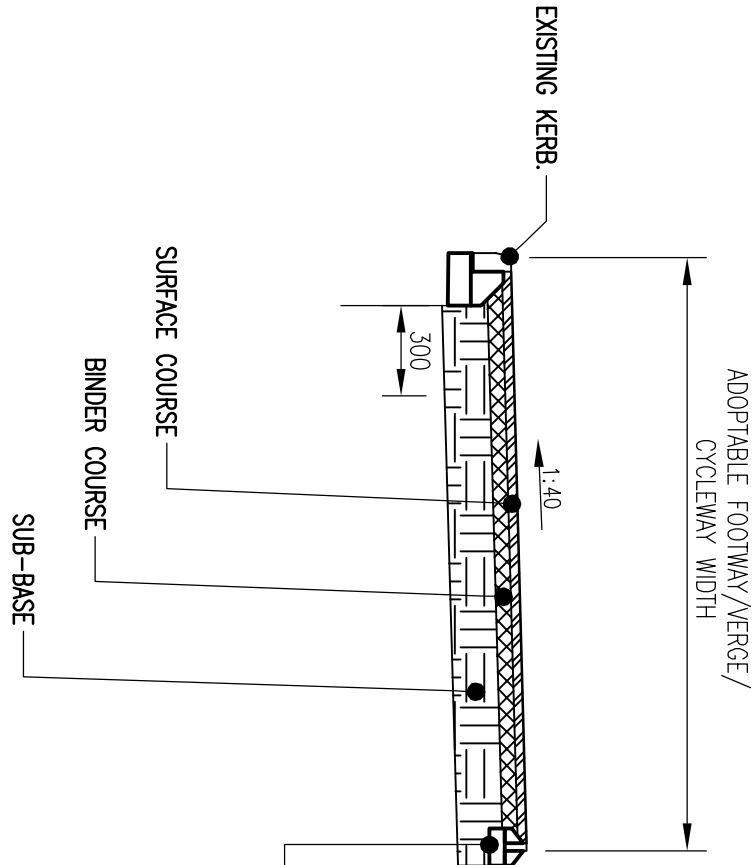


TYPICAL FOOTWAY CROSS-SECTION


FOOTWAY CONSTRUCTION				
LAYER	CLAUSE	MATERIAL	BINDER	THICKNESS
SURFACE COURSE	912.	CLOSE GRADED MACADAM 10MM ACG.	10% ₅₀ PEN	30mm
BINDER COURSE	906.	DENSE BINDER 20MM ACG	10% ₅₀ PEN	50mm
SUB-BASE	803 & TABLE 7.	TYPE 1 MATERIAL	N/A	100mm

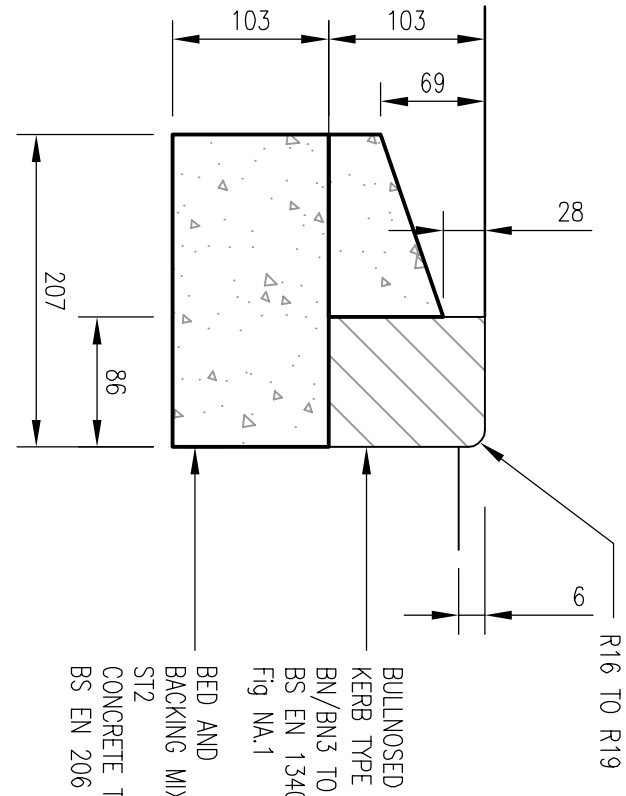

BN/BN3 TYPE KERB

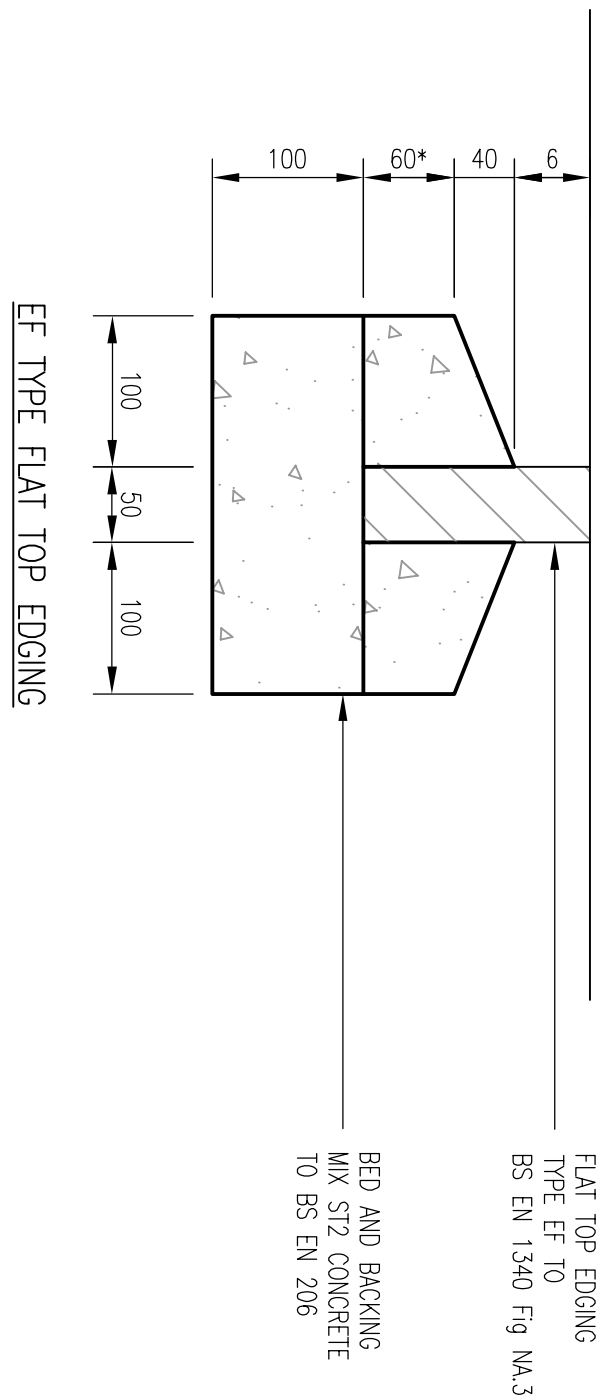


EF TYPE FLAT TOP EDGING

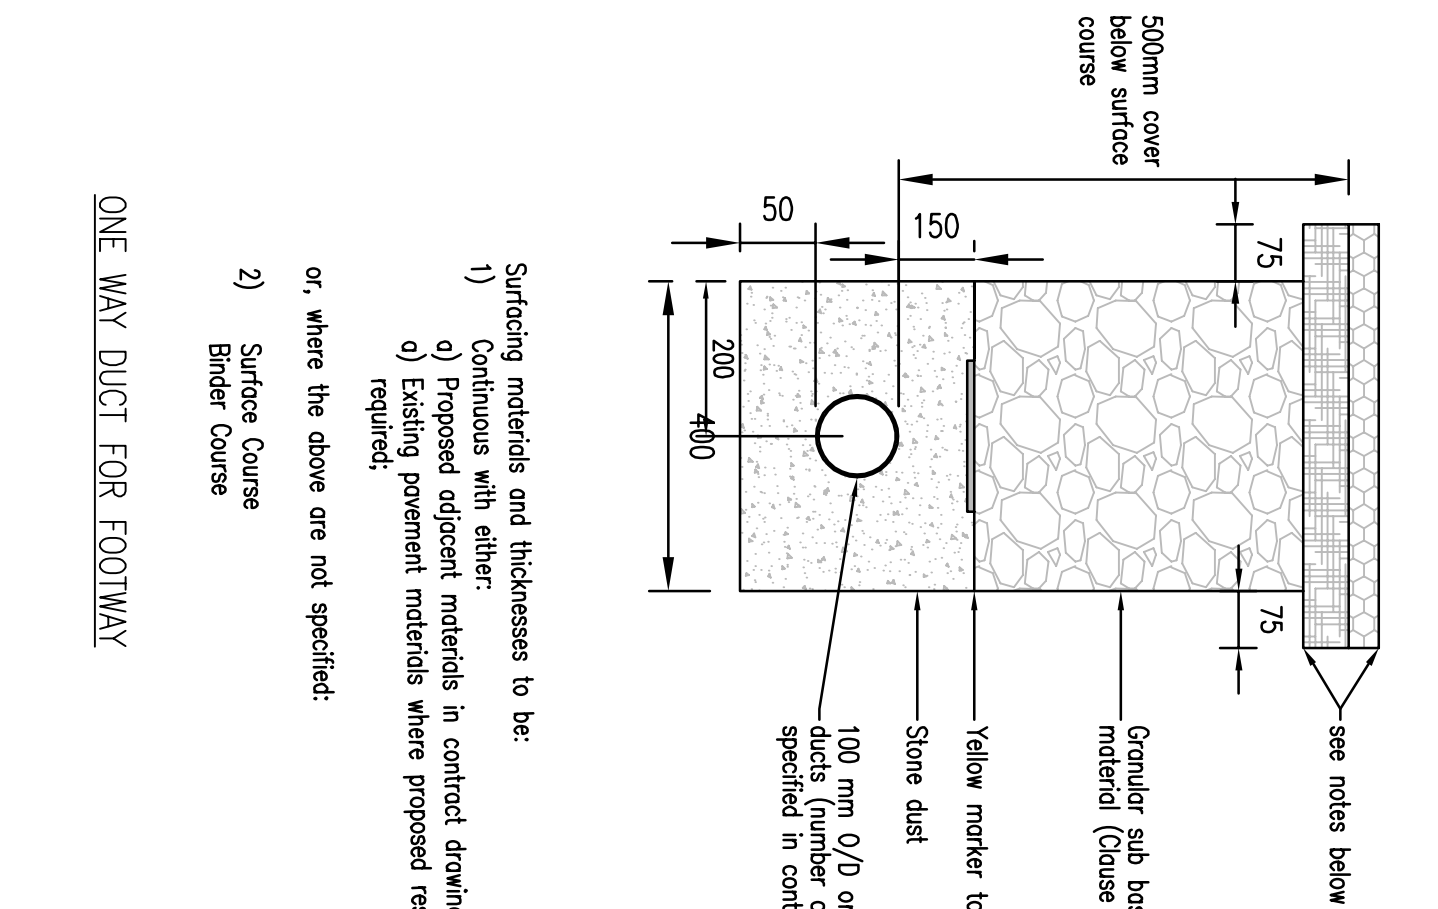

- Surfacing materials and thicknesses to be:
- Continuous with either:
 - Proposed adjacent materials in contract drawings; or
 - Existing pavement materials where proposed resurfacing not required;

- or, where the above are not specified:
- Surface Course
 - Binder Course


ONE WAY DUCT FOR FOOTWAY

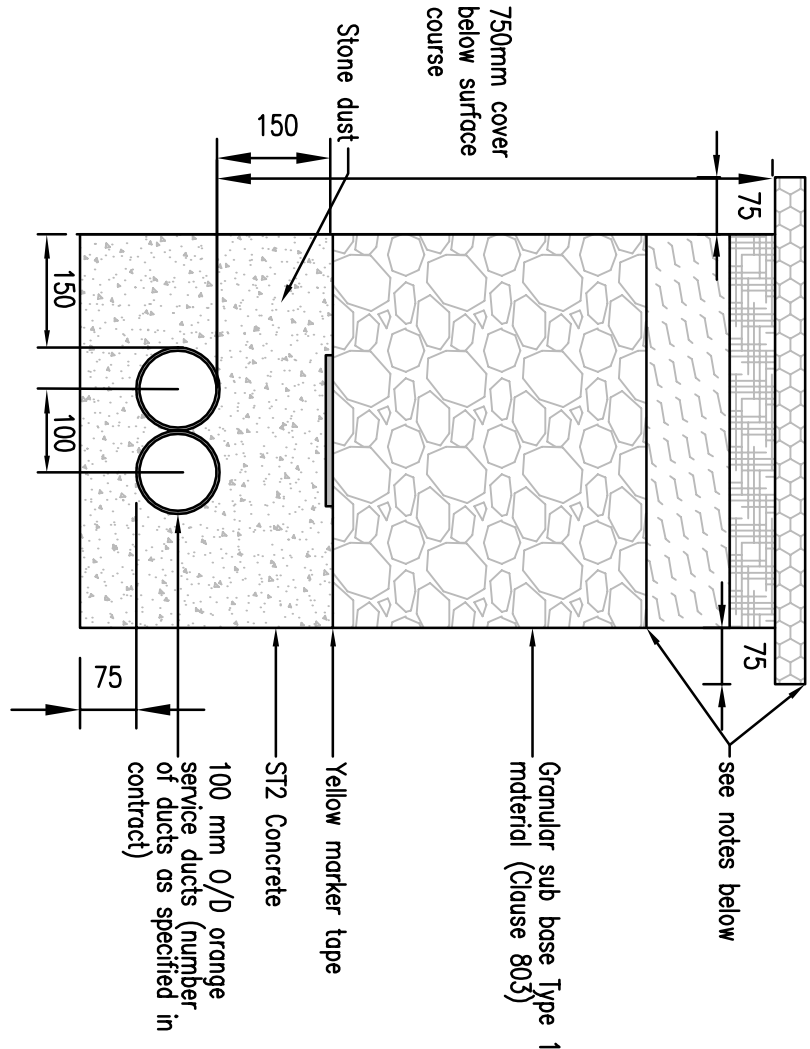

- Surfacing materials and thicknesses to be:
- Continuous with either:
 - Proposed adjacent materials in contract drawings; or
 - Existing pavement materials where proposed resurfacing not required;


- or, where the above are not specified:
- Surface Course
 - Binder Course

TWO WAY DUCTS FOR CARRAGEWAY

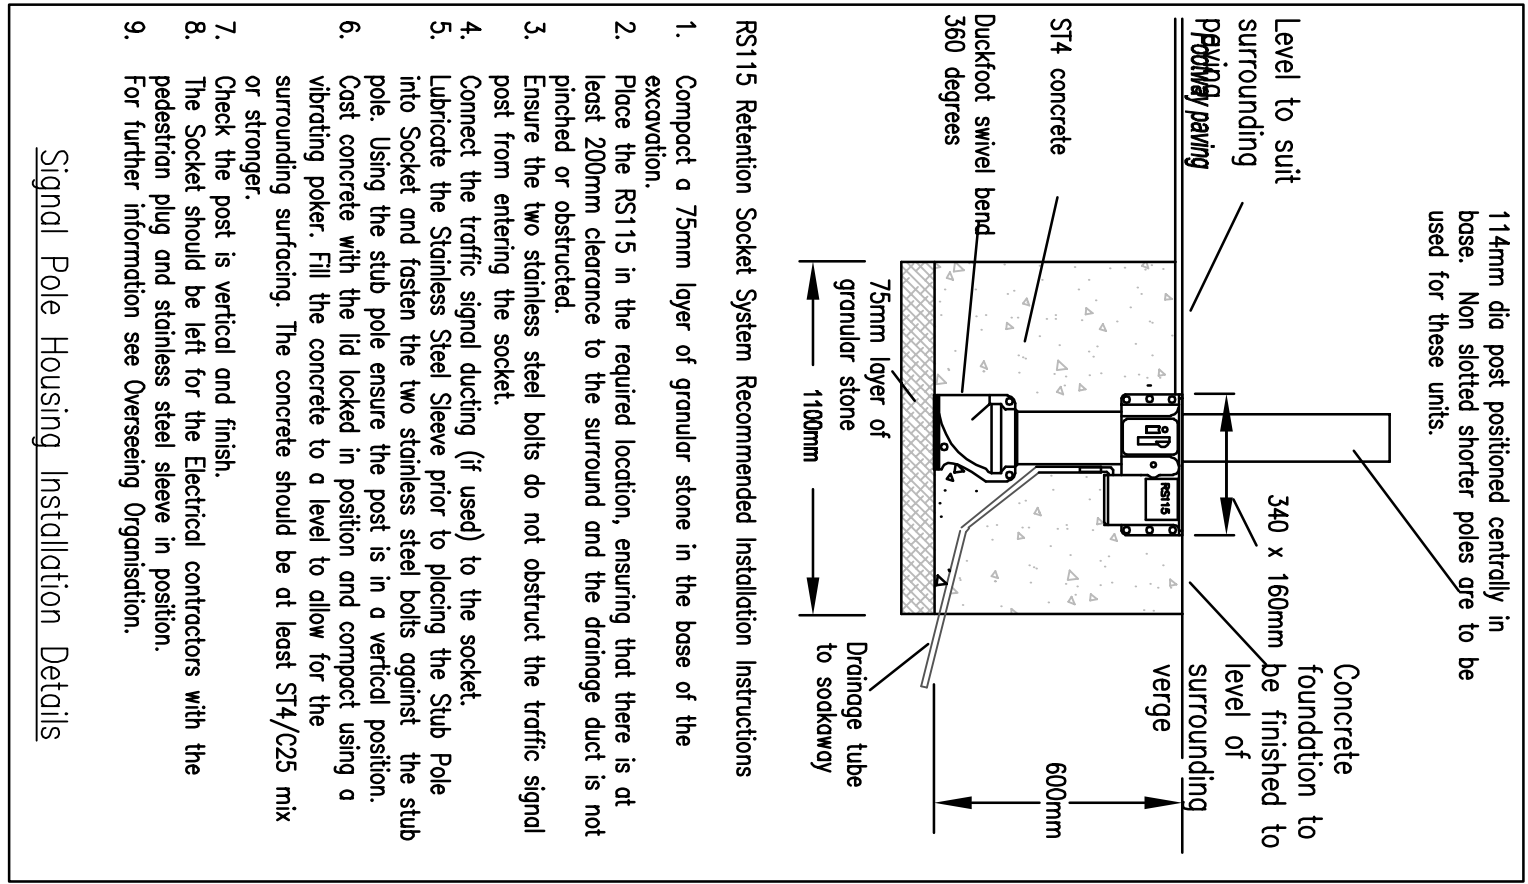

Signal Pole Housing Installation Details

- Compact a 75mm layer of granular stone in the base of the excavation.
- Ensure the two stainless steel bolts do not obstruct the traffic signal post from entering the socket.
- Connect the traffic signal ducting (if used) to the socket.
- Check the post is vertical and finish.
- The Socket should be left for the Electrical contractors with the pedestrian plug and stainless steel sleeve in position.
- For further information see Oversewing Organisation.

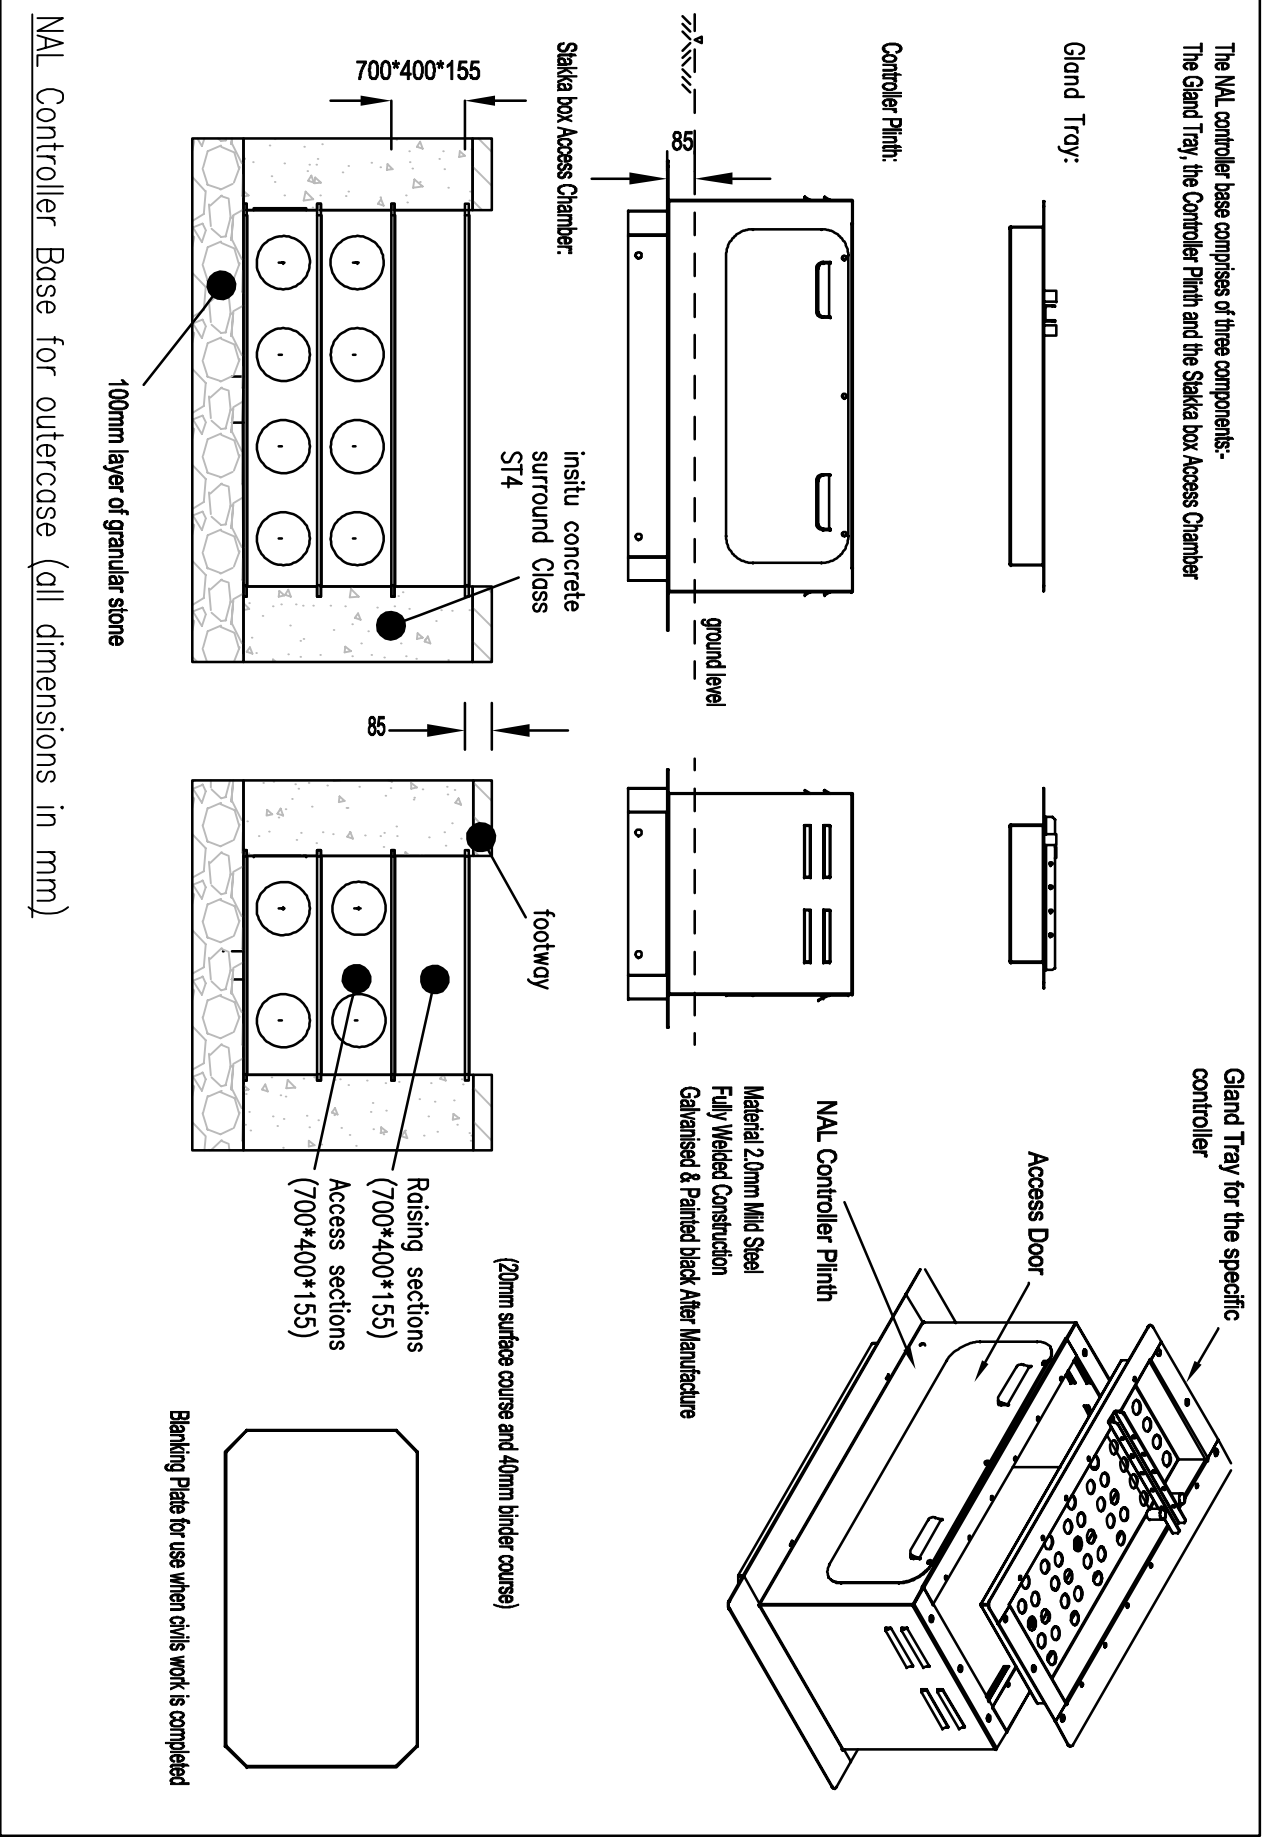

NAL Controller Base for outcrose (all dimensions in mm)

DRAWING STATUS			
REV	DATE	BY	DESCRIPTION
P02	19/01/2021	DMC	FOR CONSTRUCTION APPROVAL
P01	23/09/2020	DMC	FIRST ISSUE
CHK			
APP			
S4 - FOR CONSTRUCTION APPROVAL			
