


118.00
117.00
116.00
115.00
114.00
113.00
112.00
111.00
110.00
109.00
108.00
107.00
106.00
105.00
104.00
103.00
102.00
101.00
100.00
99.00
98.00

This drawing must not be scaled.
Figured dimensions and levels to be used.
Any measurements must be referred to the designer.
THIS DRAWING IS COPYRIGHT ©

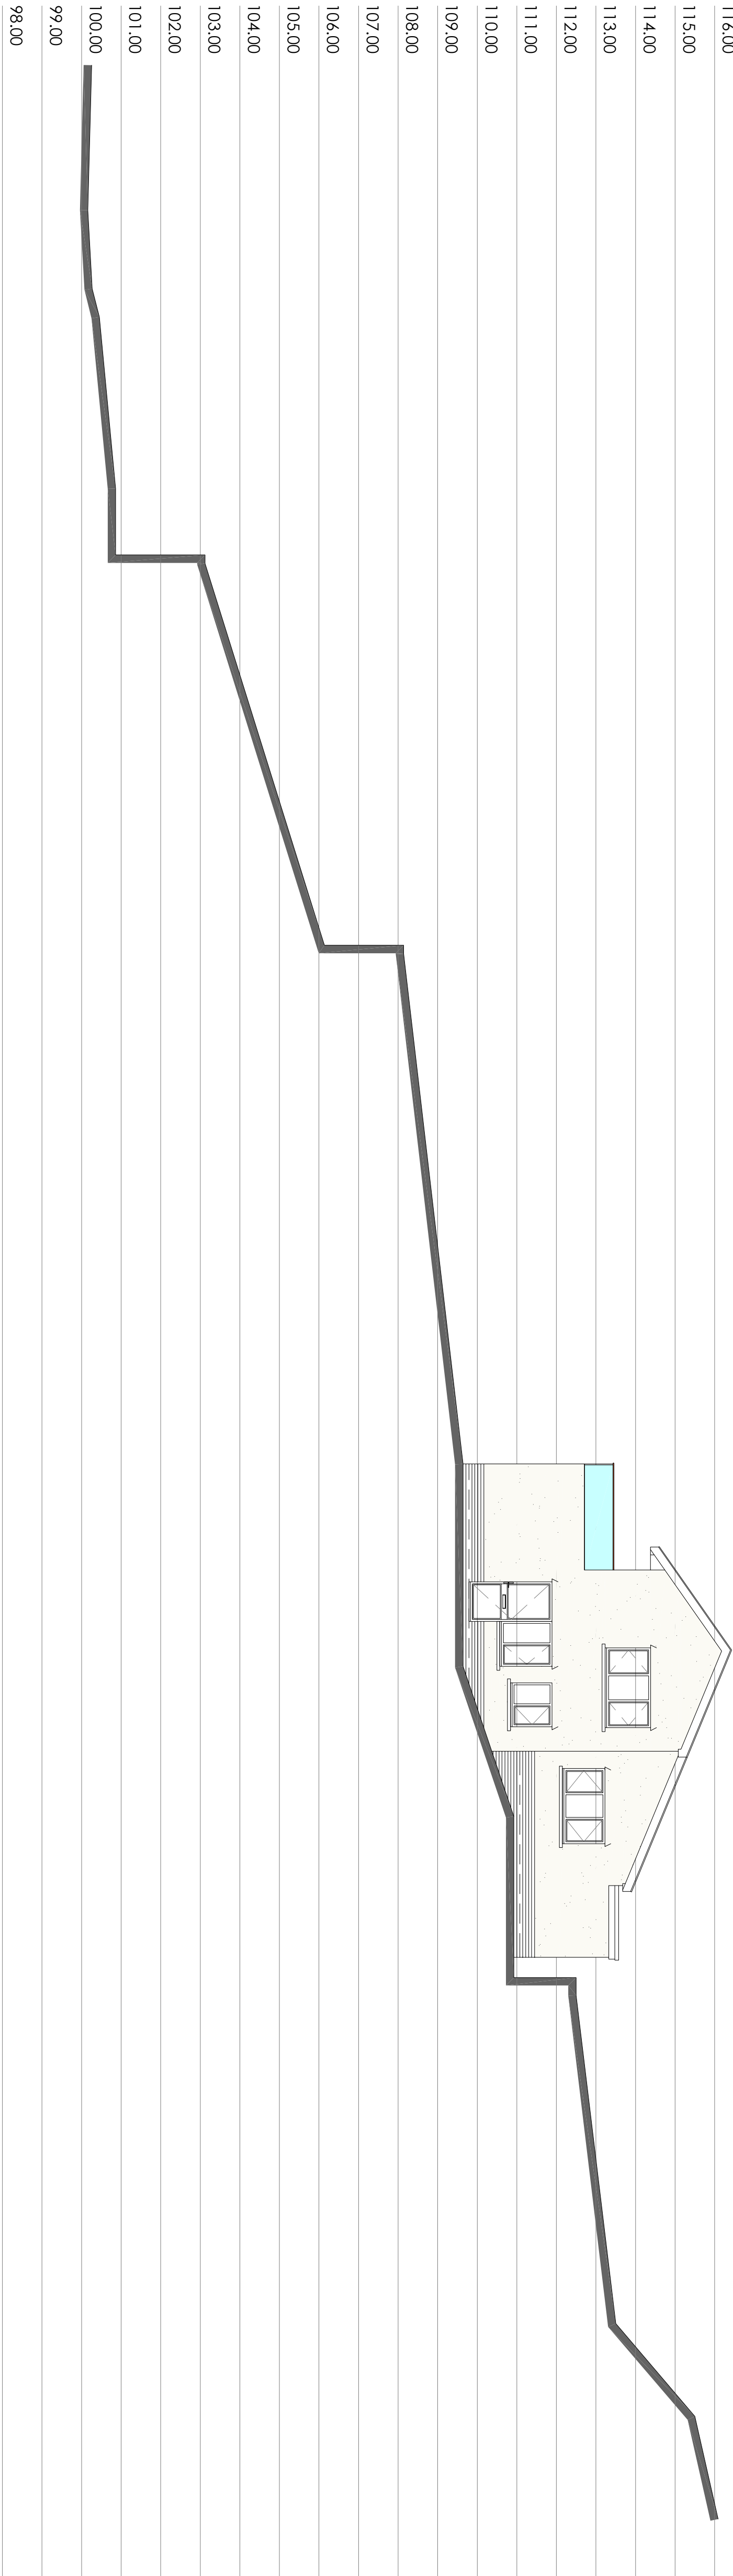

Section A-A



Section B-B

Revision 1		
Local Authority Approval Number		
Scale	Date	Drawn
1:100 @ A1 / 1:200 @ A3	Nov 2015	JLE

Title:	
Existing Site Sections	
First floor side extension & associated works of 129 Climaengwyn, Pontardawe, SA8 4QN	
Drawing Number:	0143-04(P)101
Rev:	