


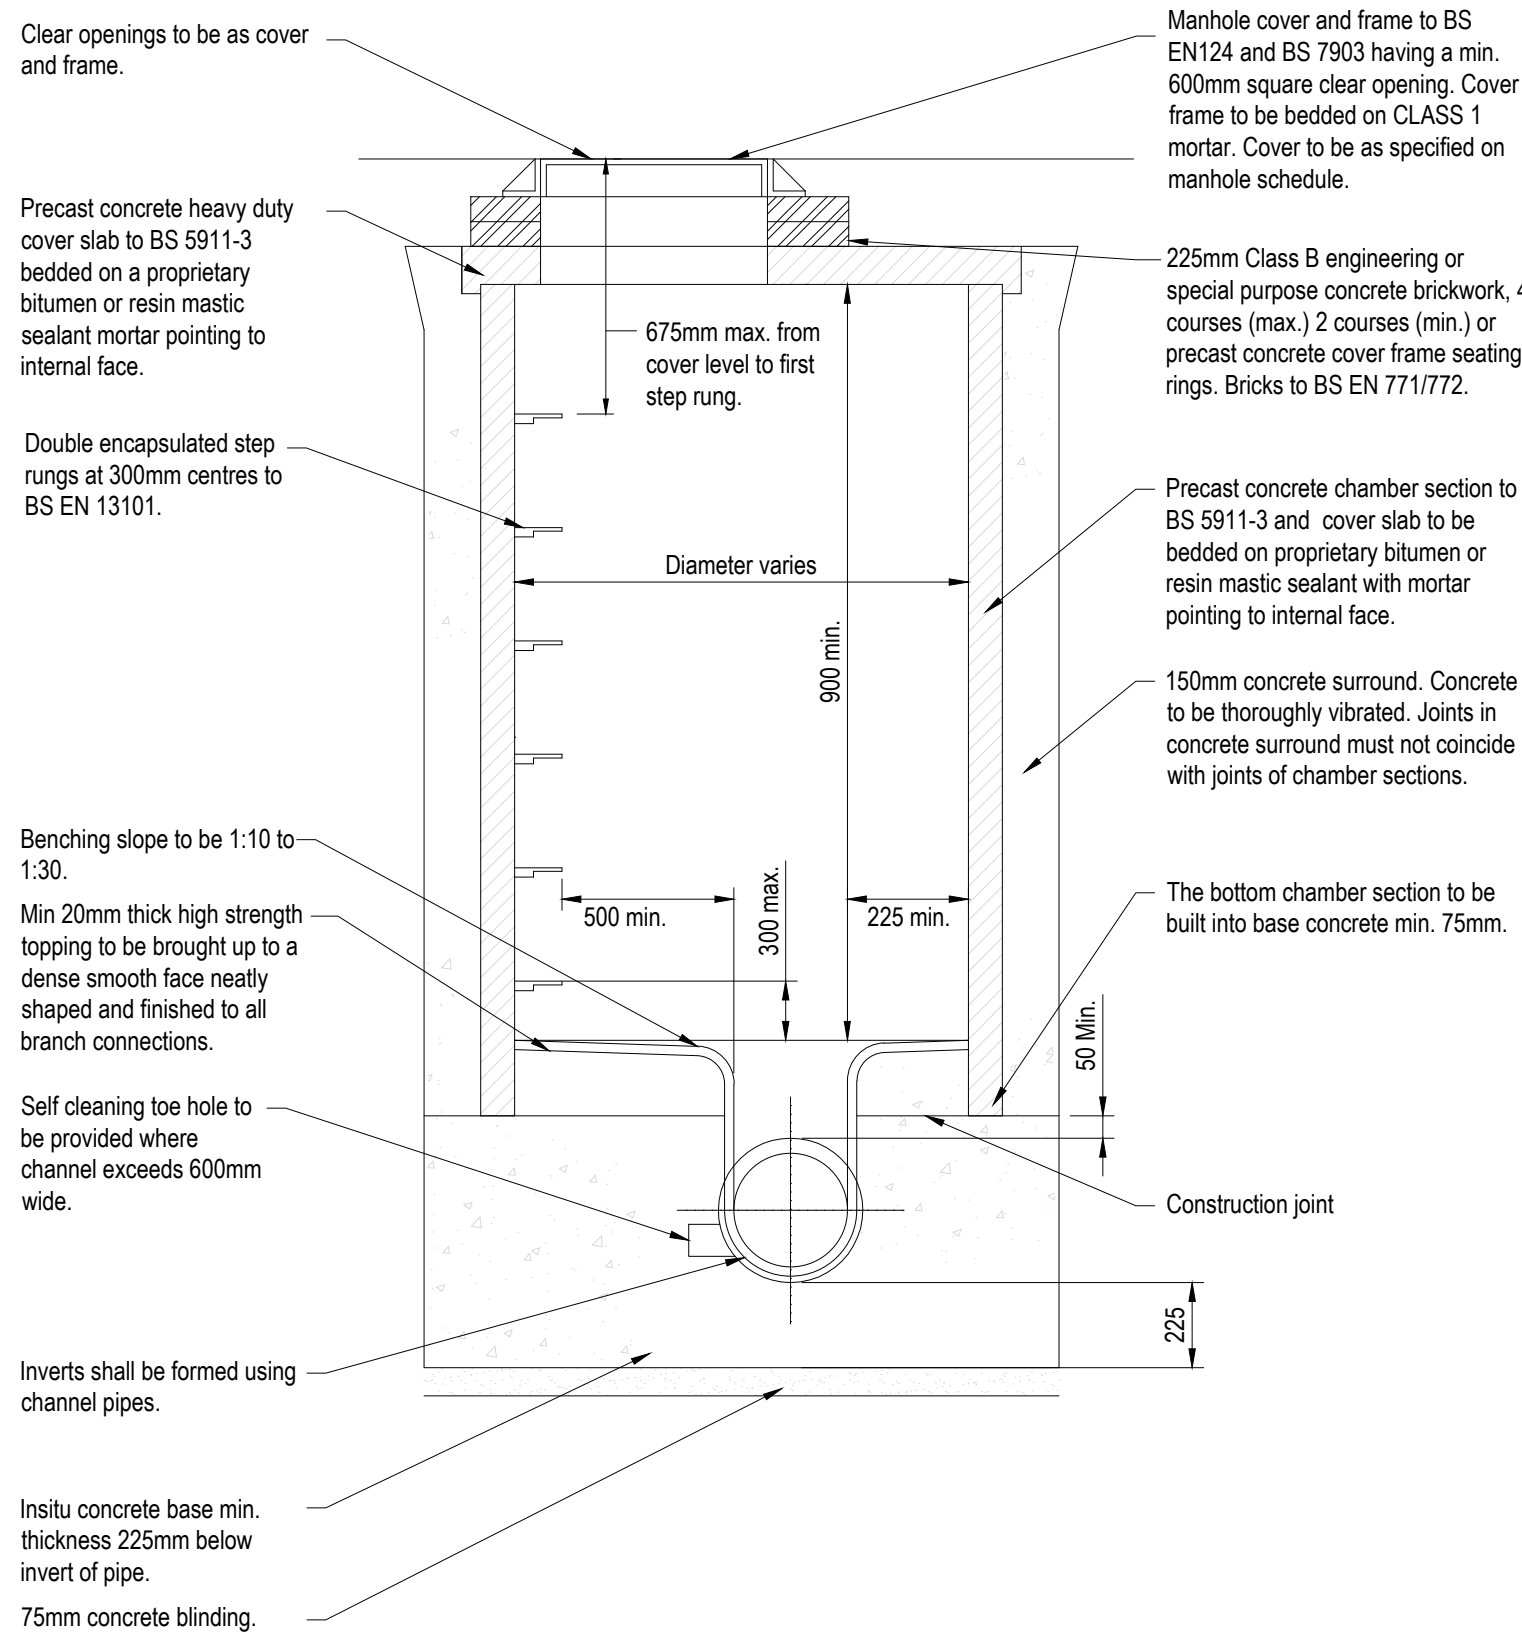


MH chamber sizes

Diameter of Largest pipe in Manhole (mm)	Internal Diameter of Manhole (mm)
Less than 375	1200



Rocker Pipes

Pipe dia.	Rocker pipe length
100 - 600	0.6m

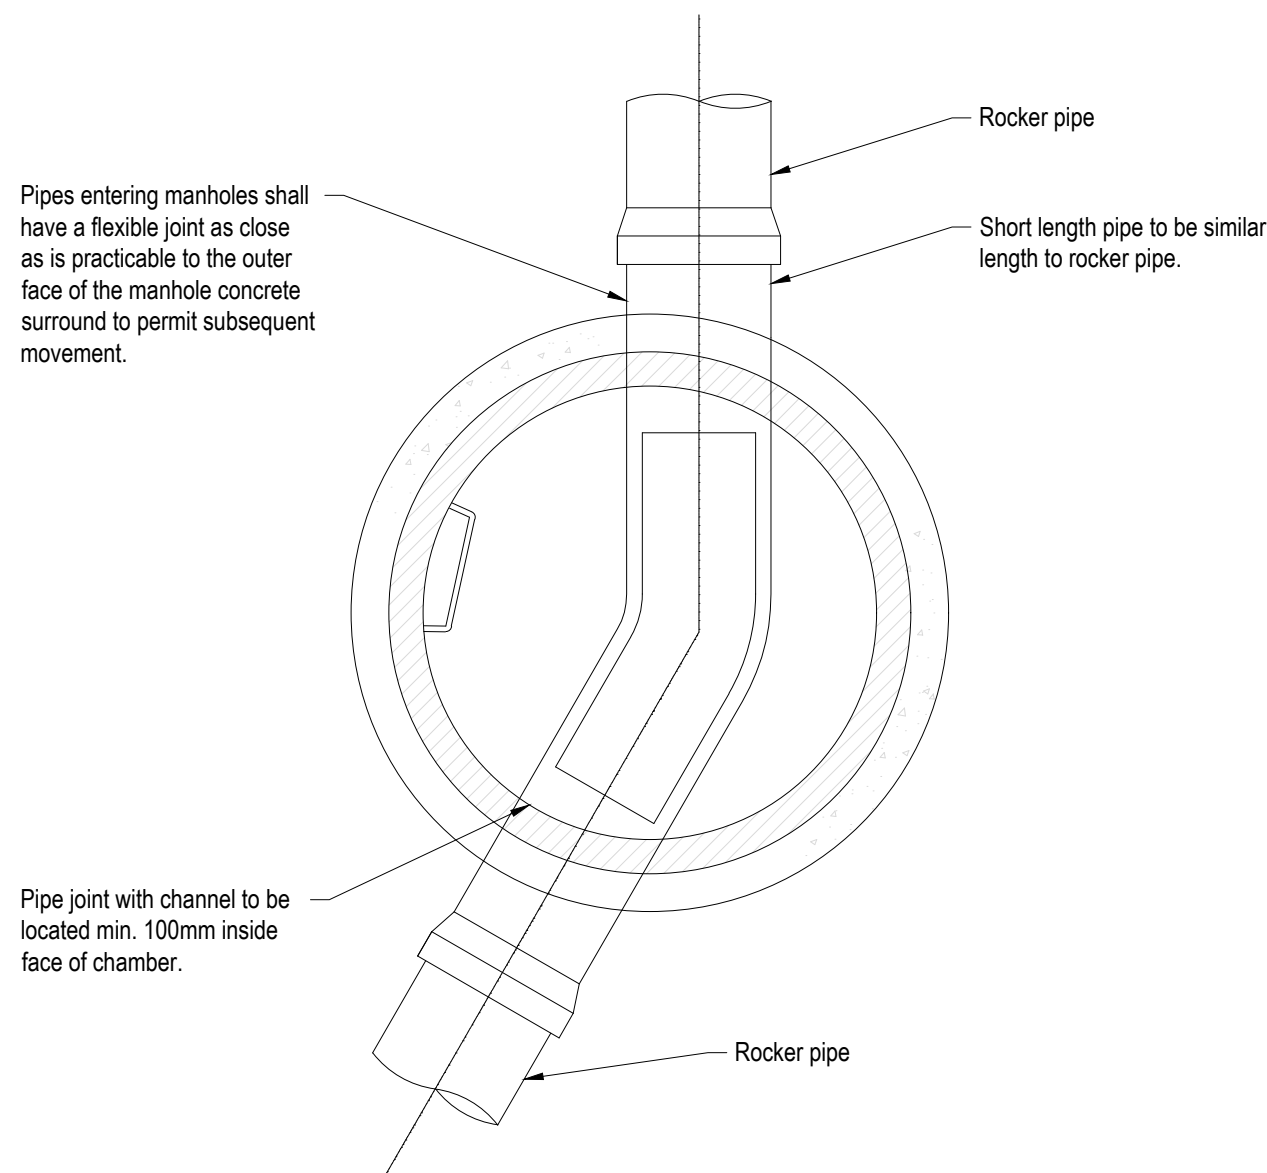

TYPICAL MANHOLE DETAIL - TYPE 2


Not To Scale

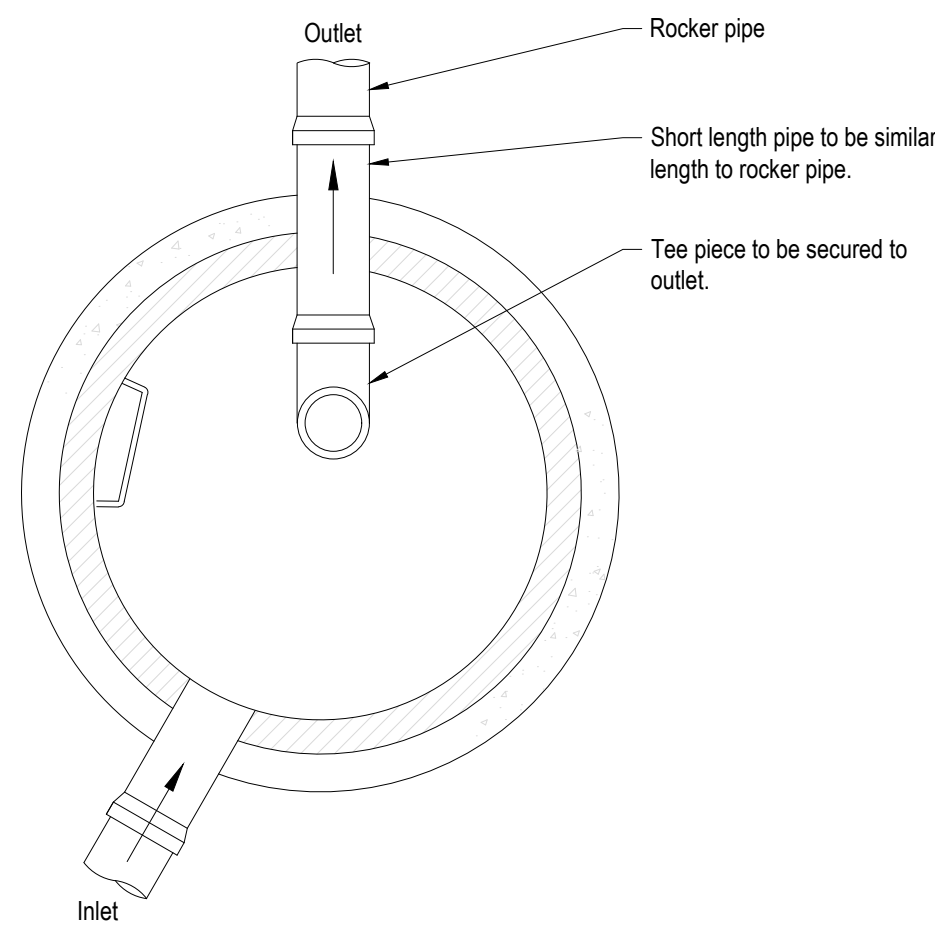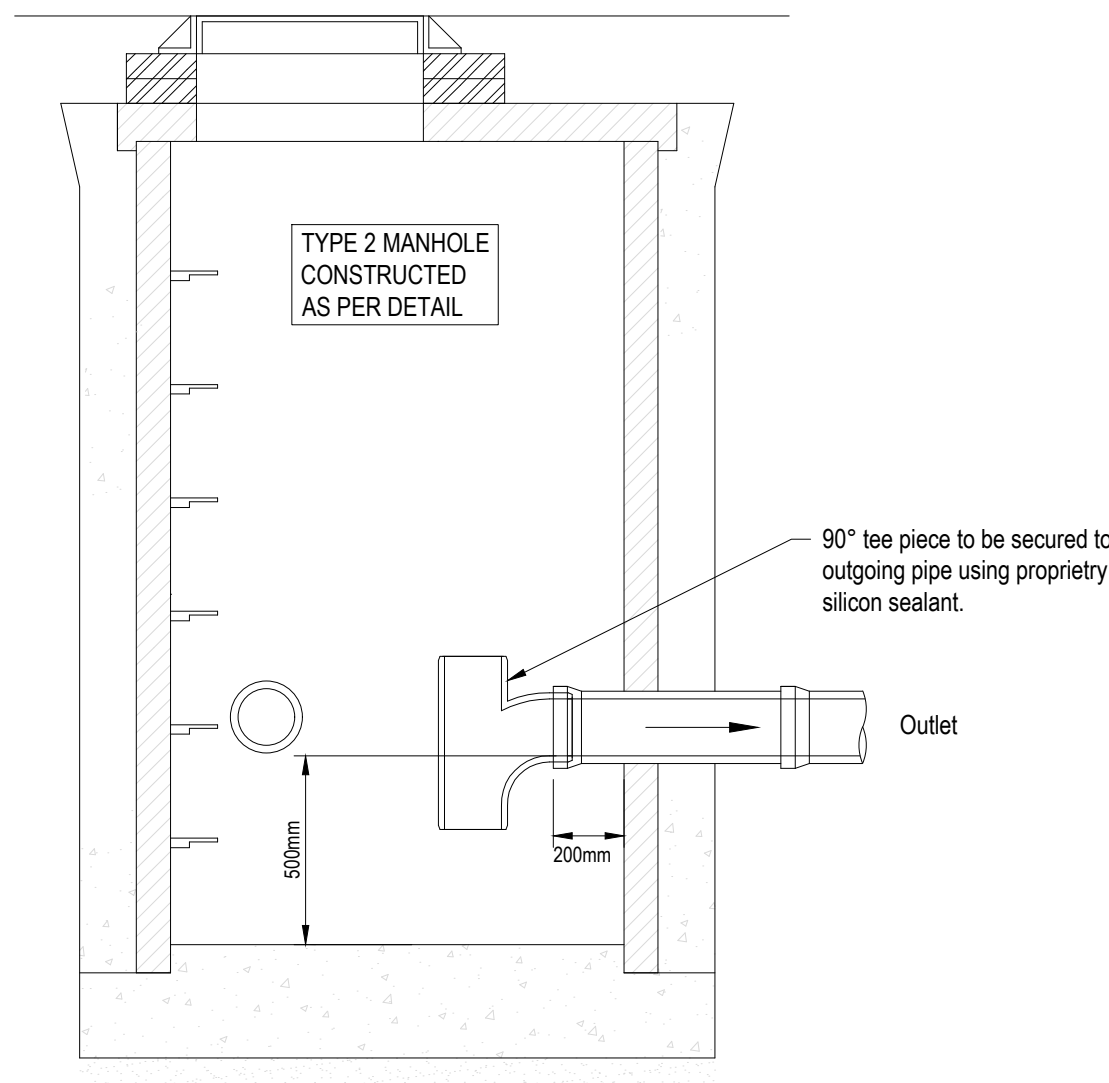

TYPICAL SILT TRAP DETAIL

Not To Scale

Depth to soffit = 3.0m max.

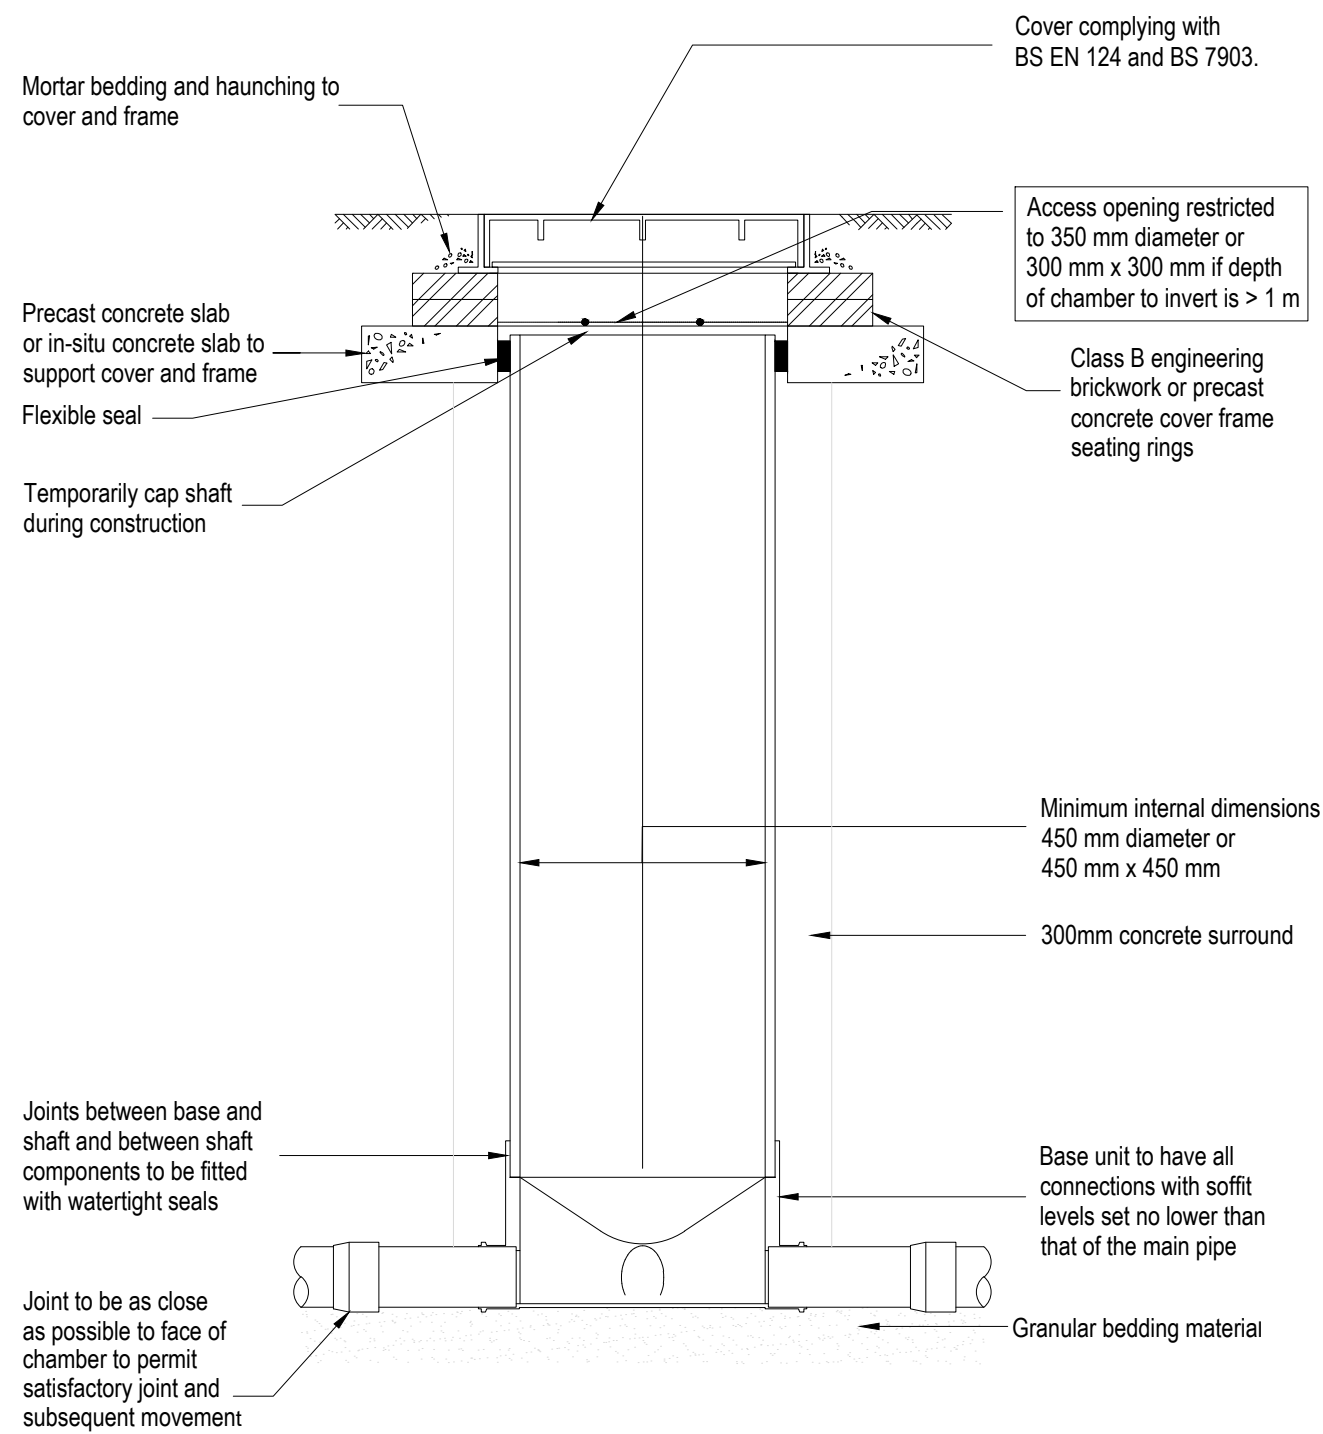

TYPE 3 (450-600 DIA.) INSPECTION CHAMBER

Not To Scale

FOR CONCRETE MIX REQUIREMENTS, REFER TO SECTION E10:106 OF THE PROJECT SPECIFICATION



IF YOU HAVE A QUERY CALL US
SCALING FROM THIS DRAWING OR OBTAINING DIMENSIONS ELECTRONICALLY MAY NOT PROVIDE ACCURATE INFORMATION AND SHOULD BE AVOIDED. WORK ONLY FROM FIGURED DIMENSIONS.

GENERAL NOTES

Refer to drawing 7899-0050.

C D M : SIGNIFICANT HAZARDS

THE FOLLOWING HEALTH AND SAFETY HAZARDS ARE IDENTIFIED BY THE DESIGNER AS ABNORMAL IN PURSUANCE OF THE CURRENT CONSTRUCTION DESIGN AND MANAGEMENT REGULATIONS.

RISKS DURING CONSTRUCTION:

- Refer to drawing 7899-0050.

OPERATION / MAINTENANCE RISKS:

- Refer to drawing 7899-0050.

RISKS DURING DEMOLITION / DECOMMISSIONING / DISMANTLING / ALTERATIONS:

- Refer to drawing 7899-0050.

IT IS ASSUMED THAT ALL WORKS WILL BE CARRIED OUT BY COMPETENT & ADEQUATELY RESOURCED CONTRACTOR(S) WORKING TO SAFE SYSTEMS OF WORK.

A	TENDER ISSUE	WAH	11.03.20
REV	REVISION DETAILS	BY	DATE

CRADDYS

63 MACRAE ROAD, EDEN OFFICE PARK, HAM GREEN
BRISTOL, BS20 0DD

TEL : 01275 371 333
email : info@craddys.co.uk www.craddys.co.uk

THIS DRAWING IS THE COPYRIGHT OF CRADDY PITCHERS LTD AND MUST NOT BE COPIED, REPRODUCED OR SUBMITTED TO OTHER PARTIES WITHOUT THEIR PERMISSION.

PROJECT TITLE
ALDI STORE
NEATH ABBEY ROAD
NEATH

DRAWING TITLE
DRAINAGE DETAILS
SHEET 2 OF 3

CLIENT
ALDI STORES LTD

STATUS
TENDER

SCALE	DRAWN	CHECKED	APPROVED
AS SHOWN	AT A1	WAH	RJH
DRG SIZE	DRAWING NUMBER	REV	
A1	7899-0056		A