
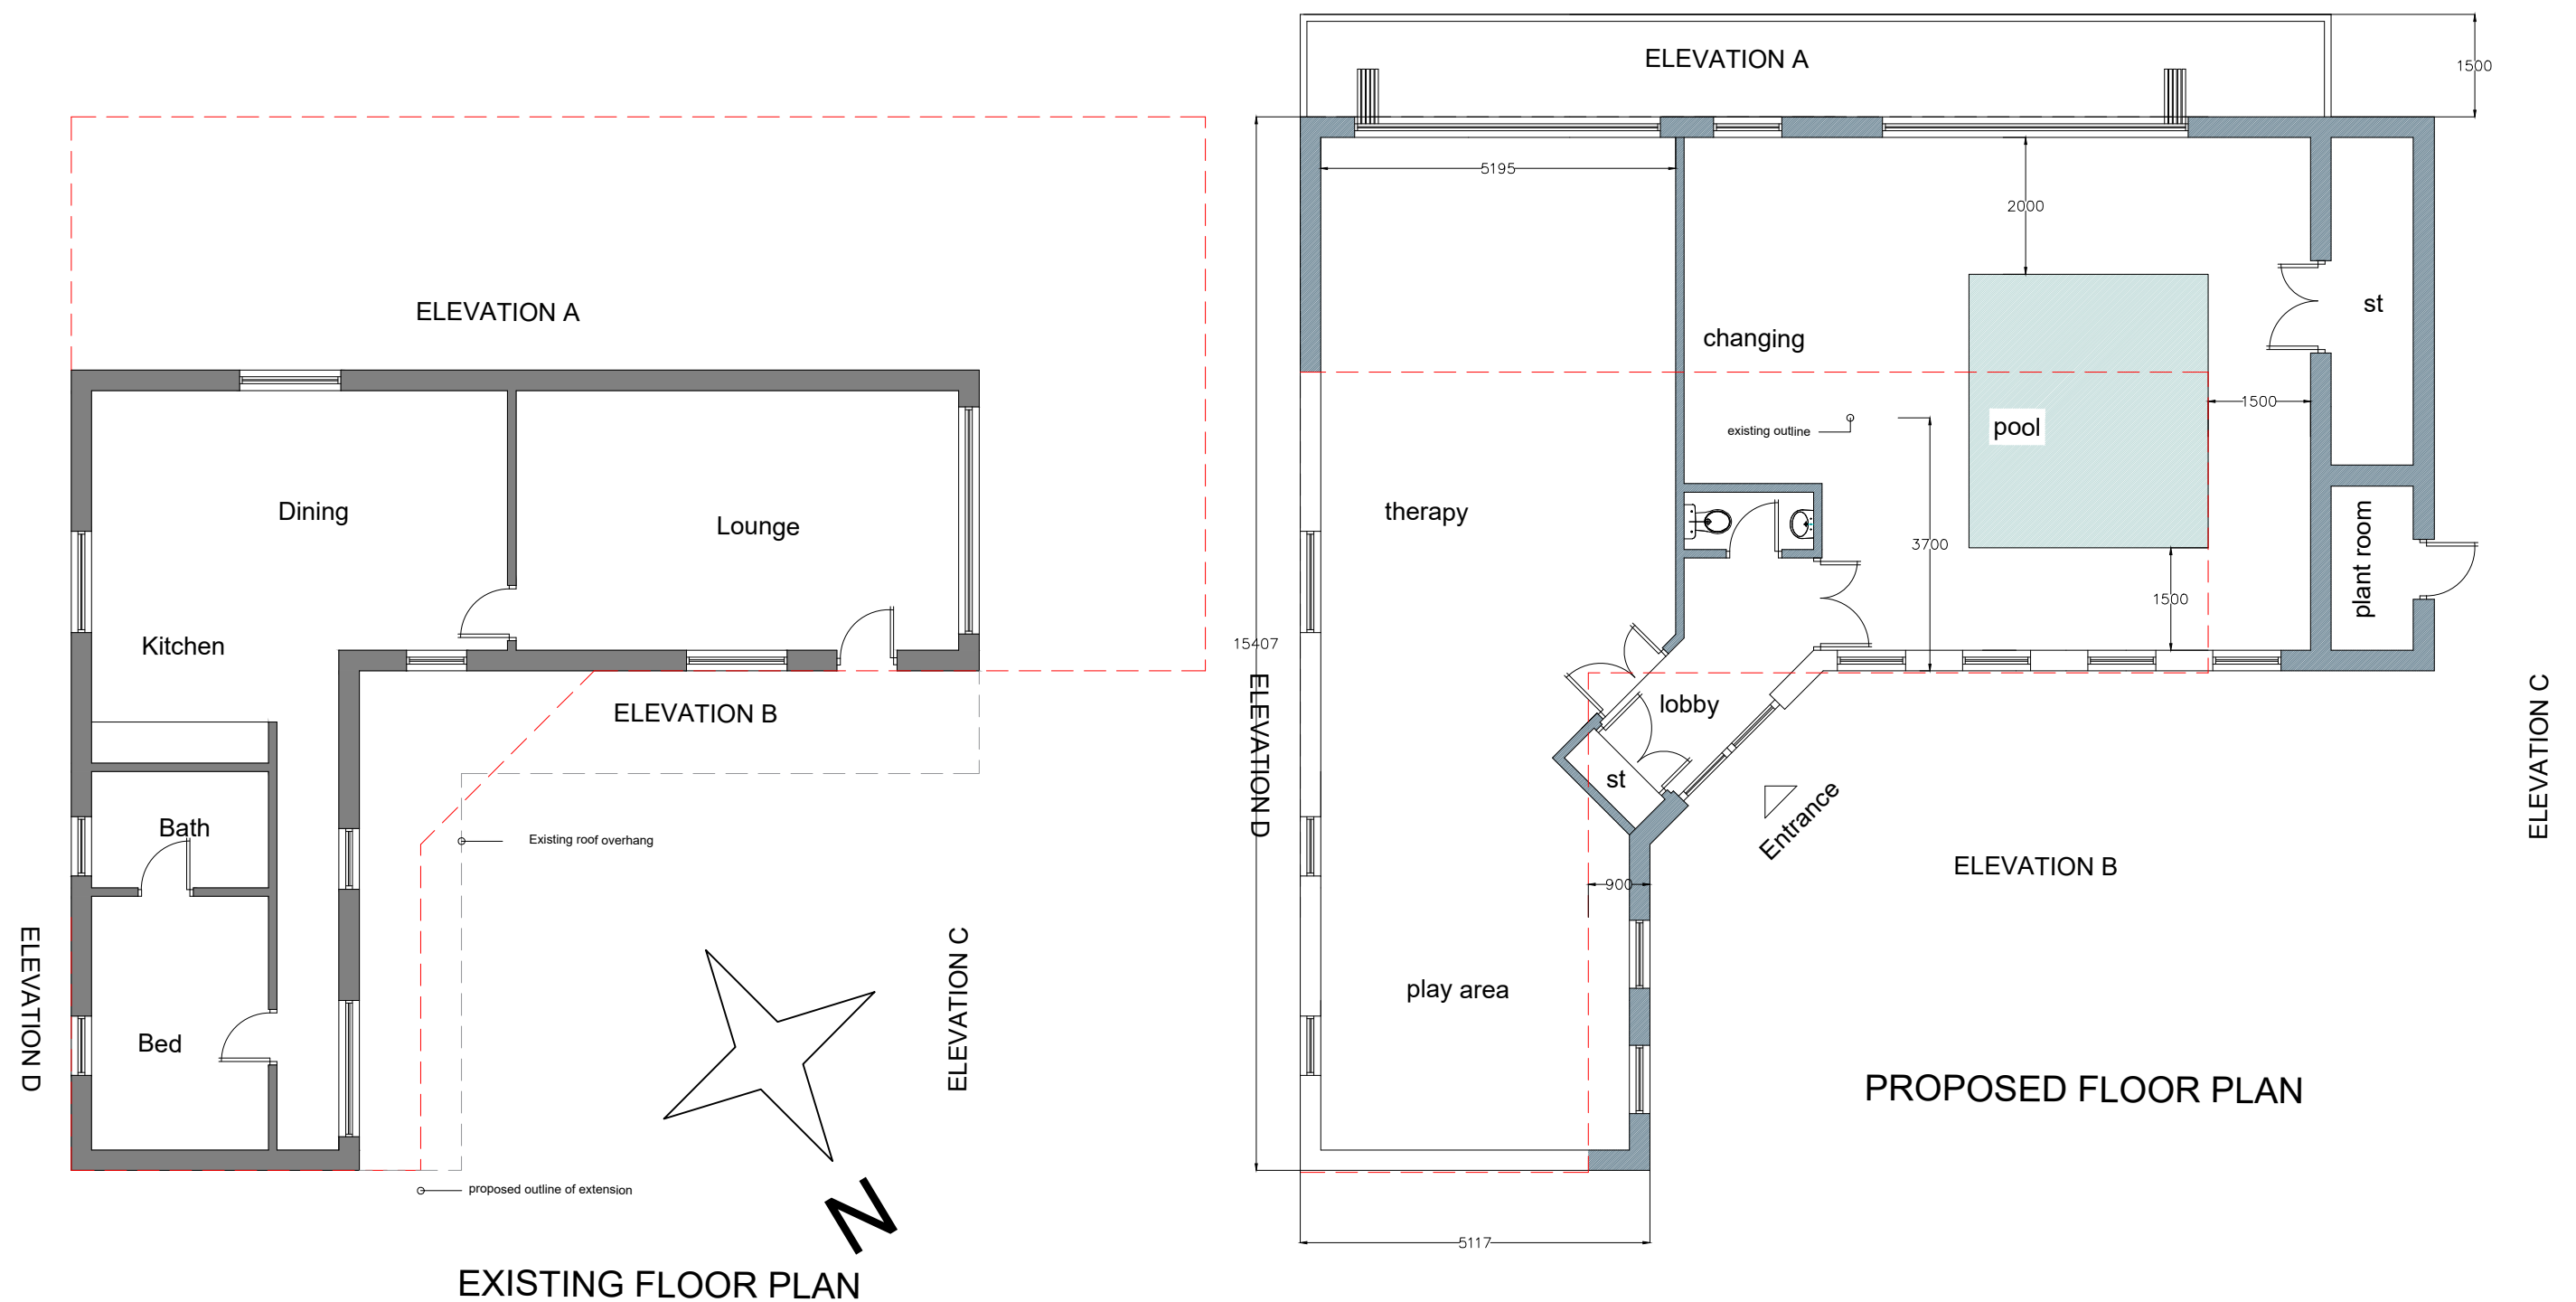


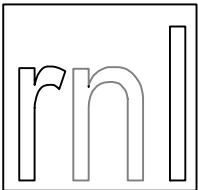

FLOOR	EXISTING AND PROPOSED THERAPY UNIT	JOB NO.	220-18-01A	 Roger North, Long and Partners Chartered Surveyors 	5 Neptune Court Vanguard Way Cardiff CF24 5PJ Telephone 029 2048 4484 Facsimile 029 2048 2545 E-mail rnl@fnt.net
ADDRESS	MAES Y GWILOG FARM CRYMLYN ROAD SKEWEN SWANSEA	DATE	10/02/2021		