
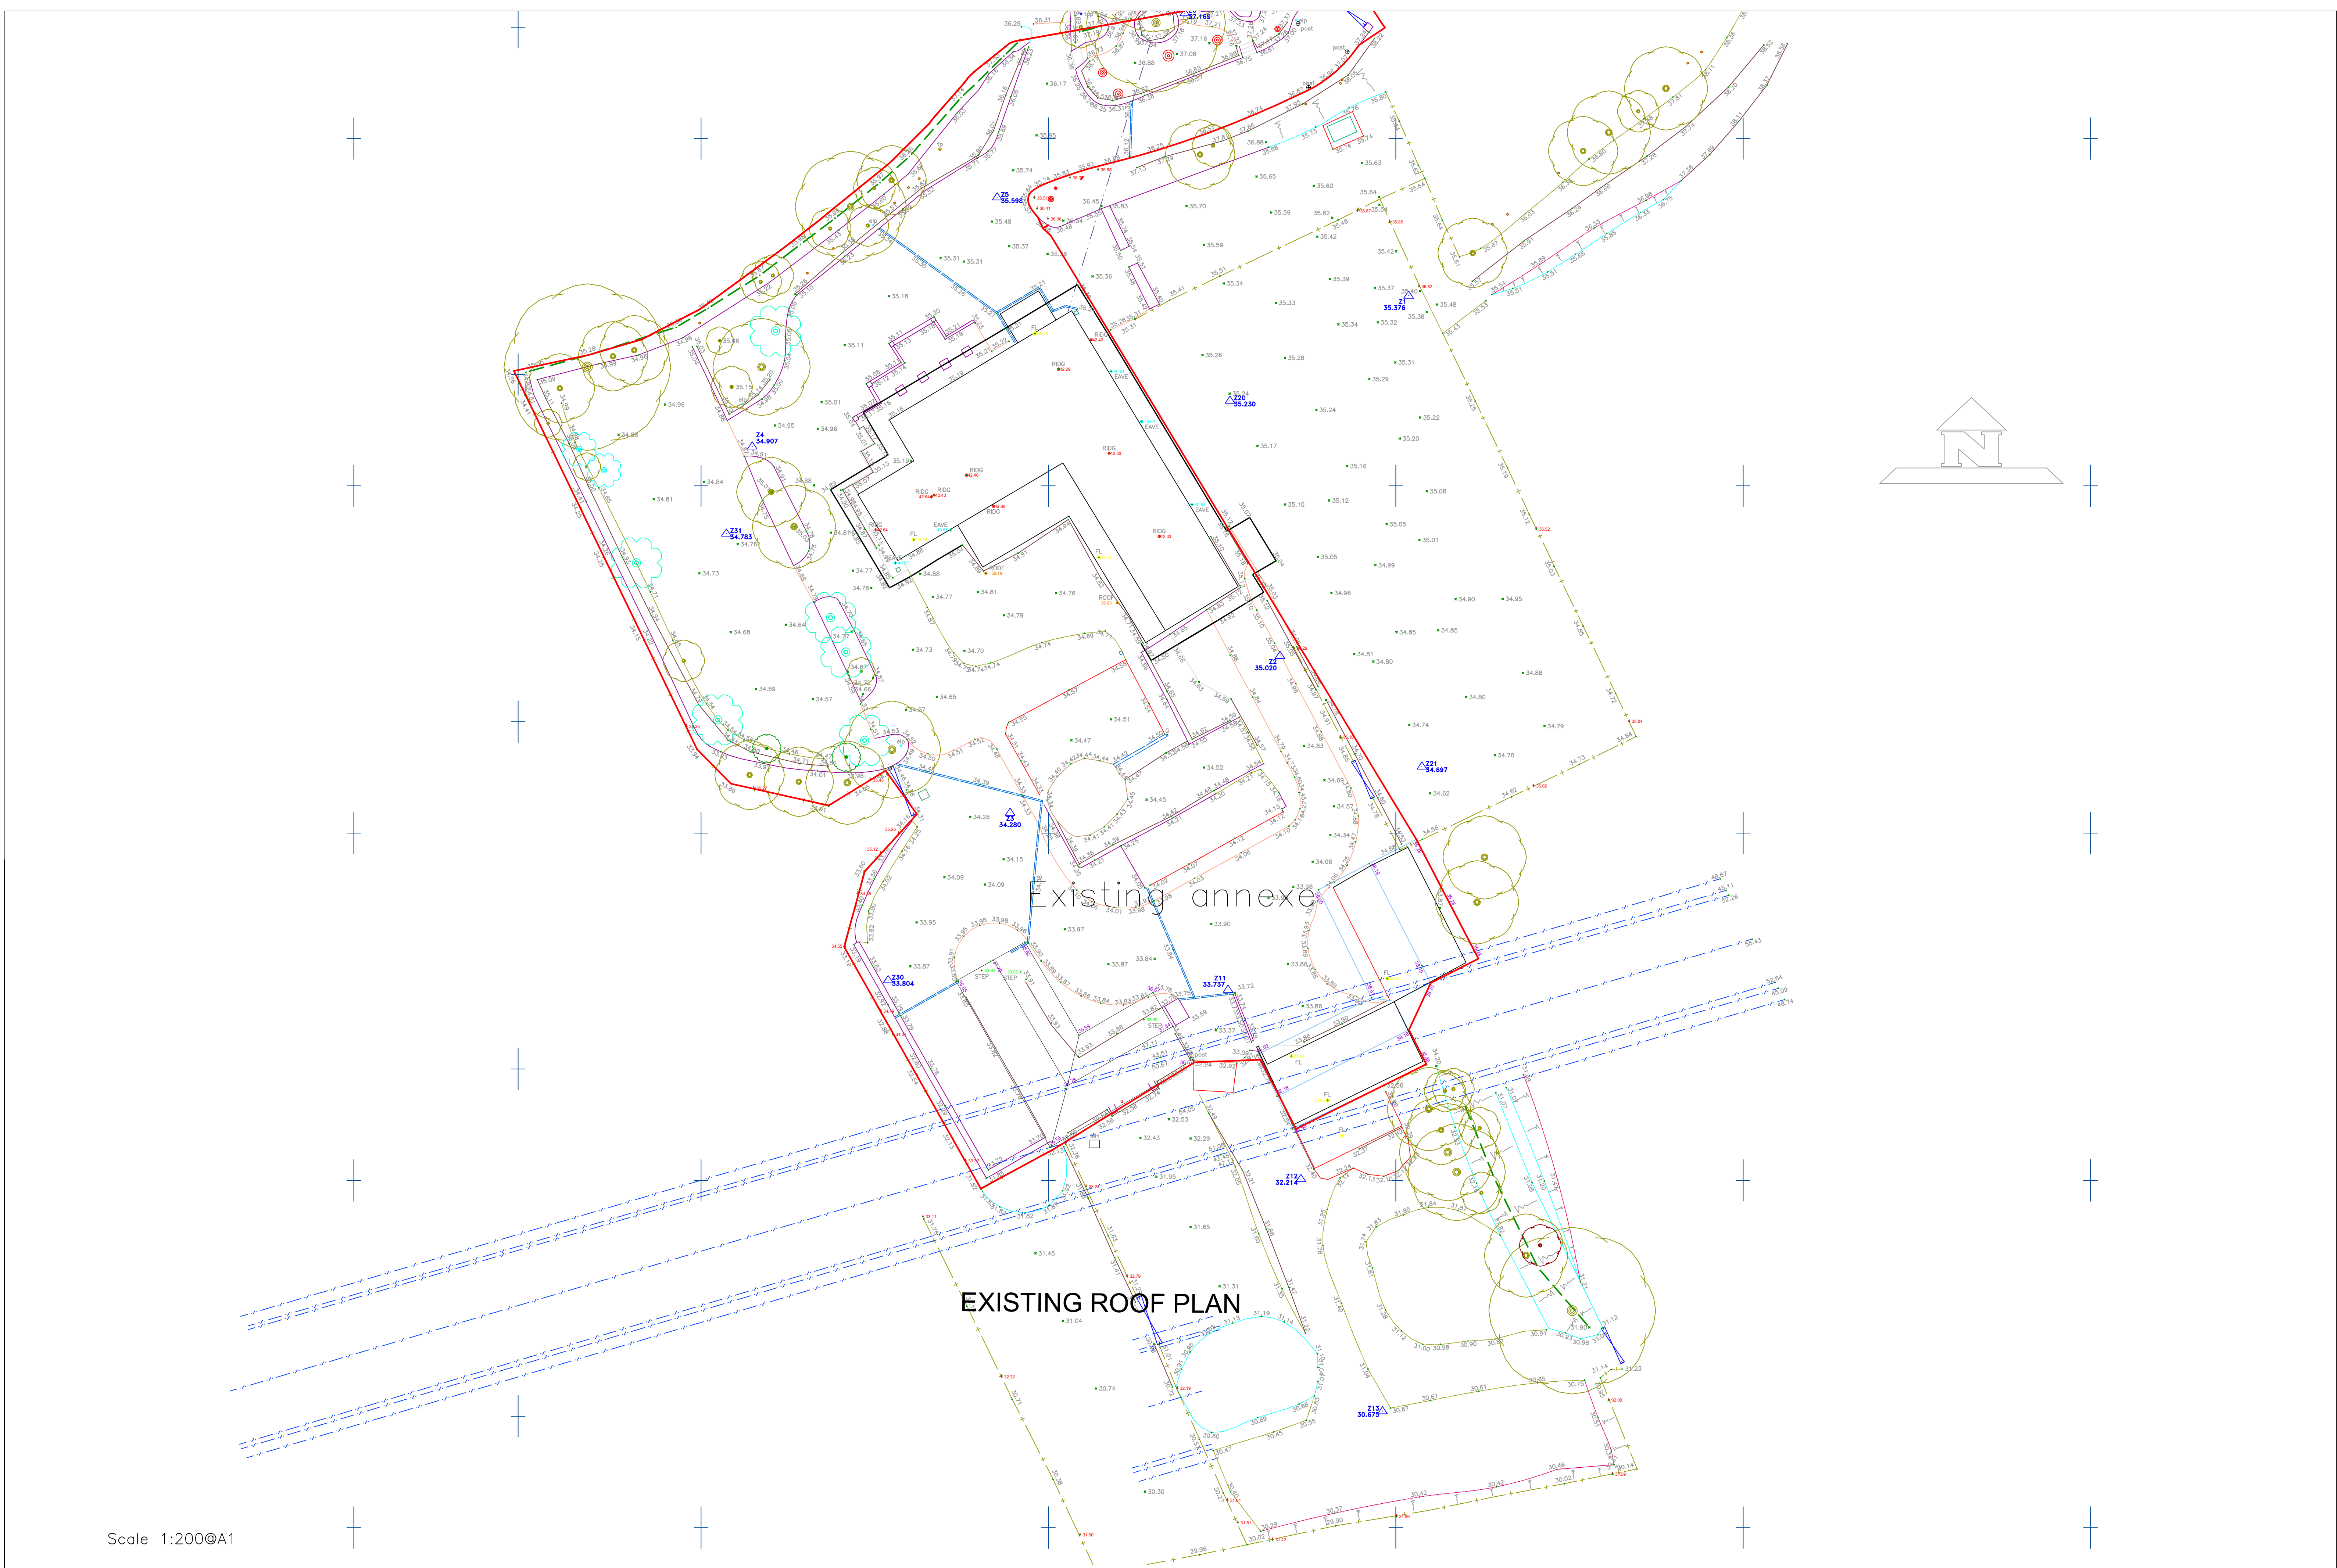


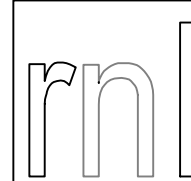

Scale 1:200@A1

FLOOR	EXISTING SITE SURVEY PLAN	JOB NO.	220-18-08	 Roger North, Long and Partners Chartered Surveyors 	S Neptune Court Vanguard Way Cardiff CF24 5P Telephone 029 2048 4484 Facsimile 029 2048 2545 E-mail rnl@rnl.net
ADDRESS	MAES Y GWILOG FARM CRYMLYN ROAD SKEWEN SWANSEA	DATE	12/02/2021		