




EXISTING

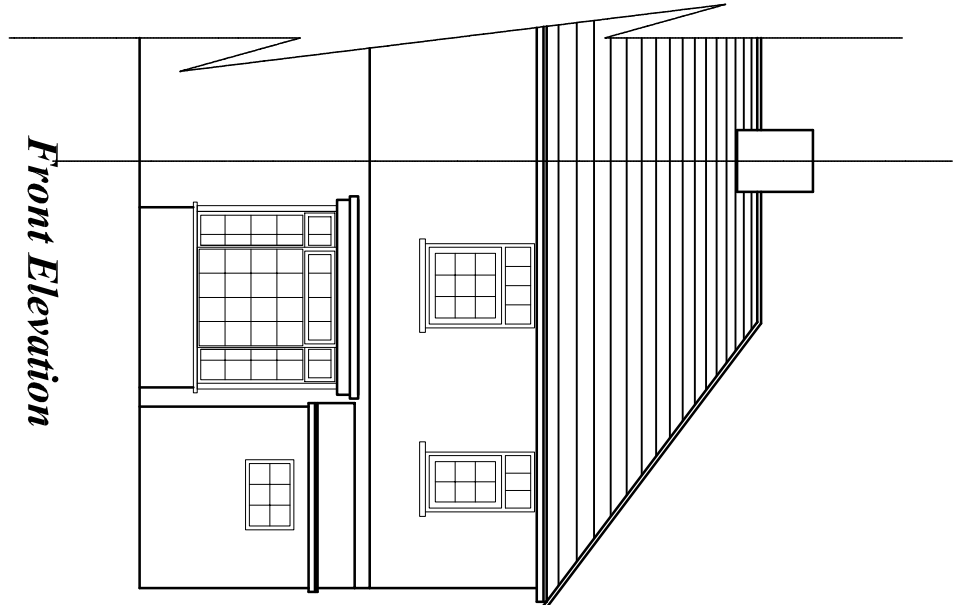


Front Elevation

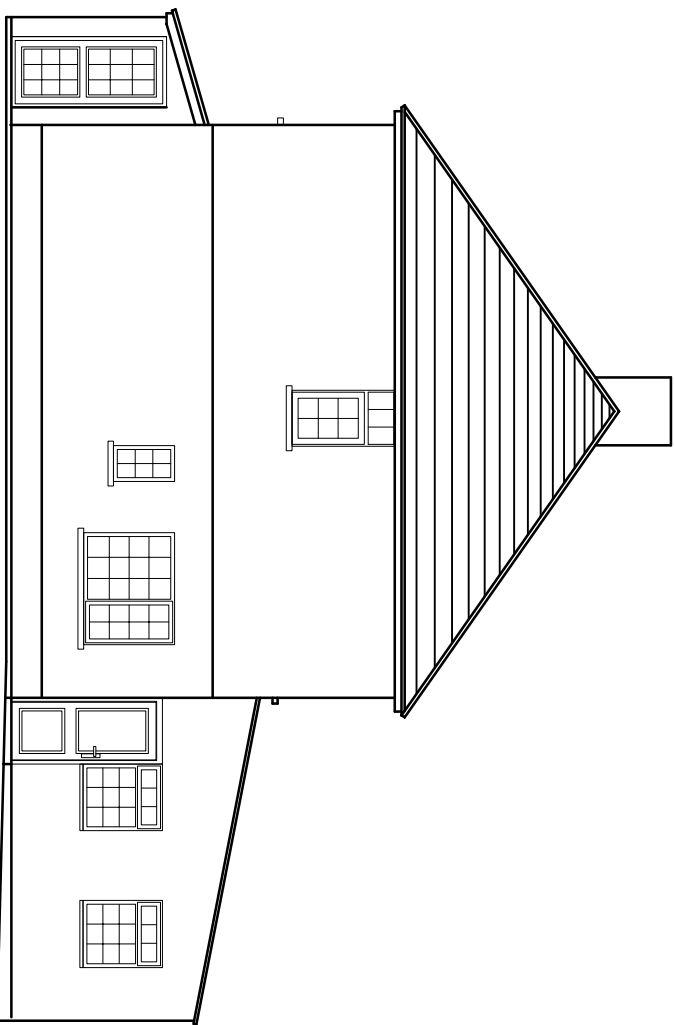


Side Elevation

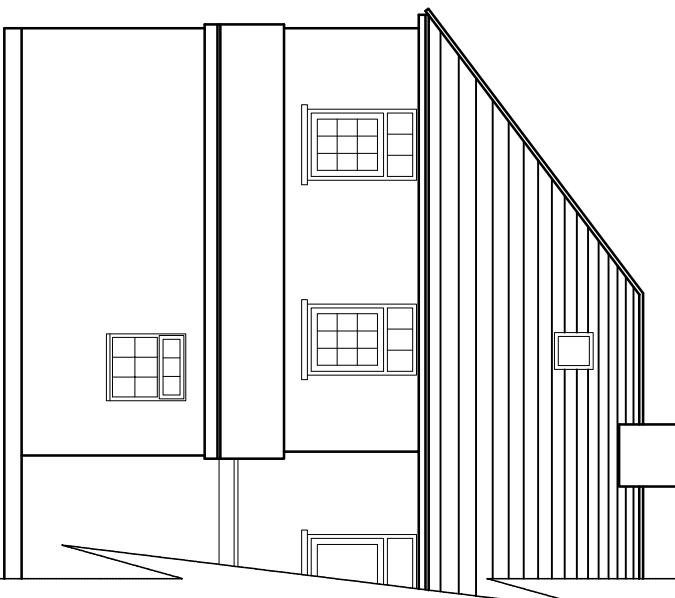

Rear Elevation

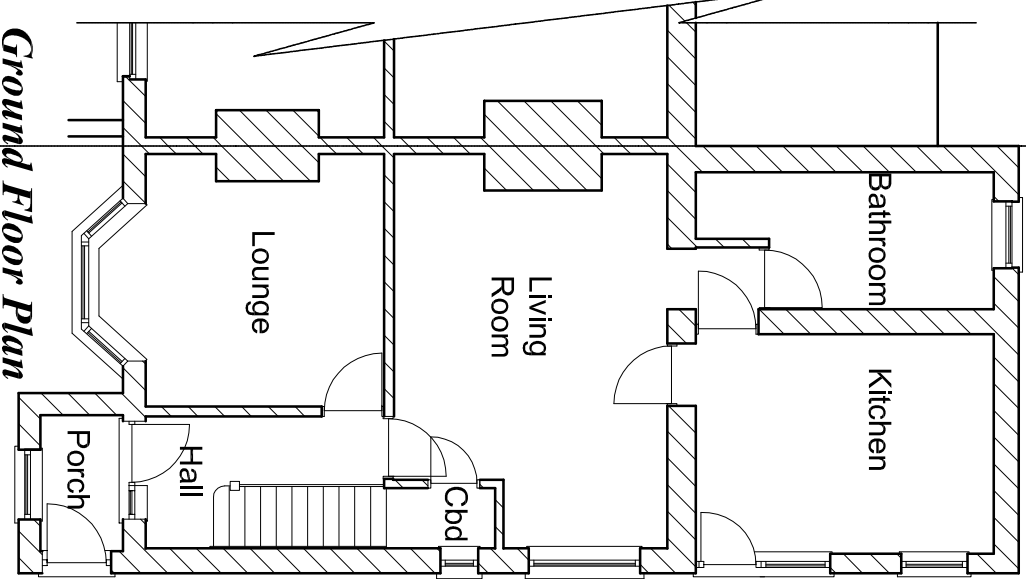


Ground Floor Plan

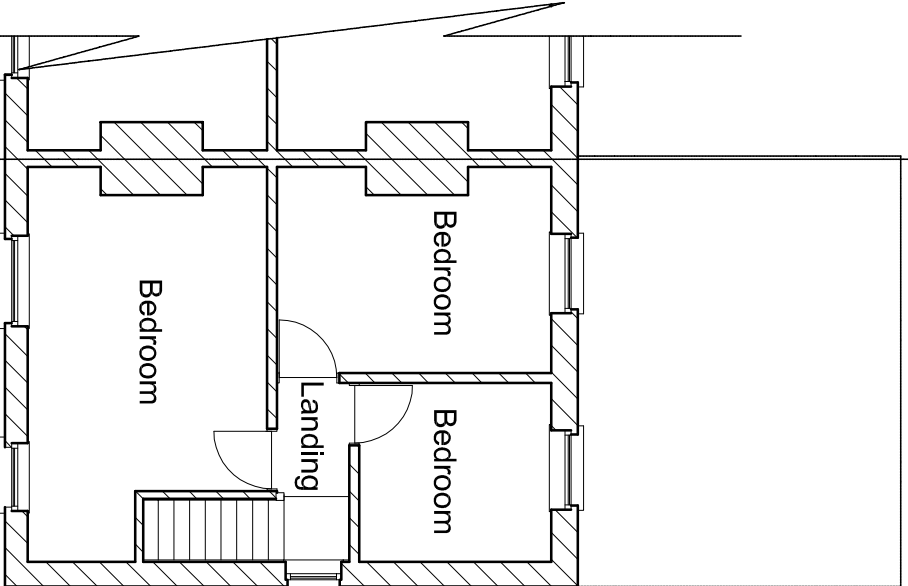


First Floor Plan


PROPOSED

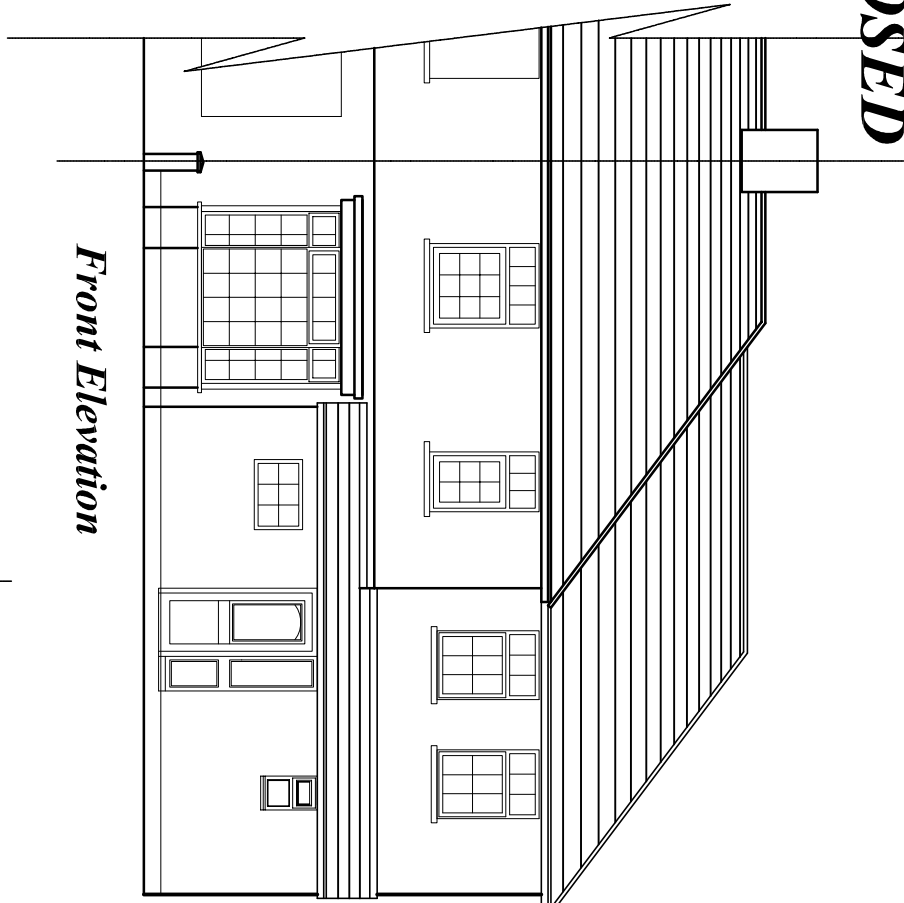


Front Elevation

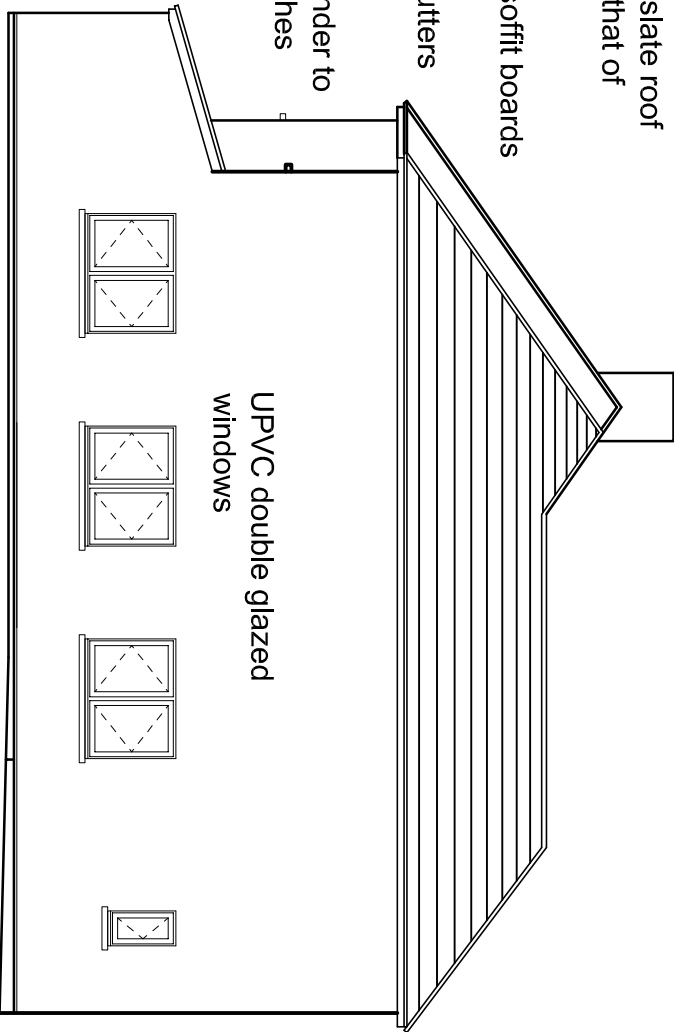


Side Elevation

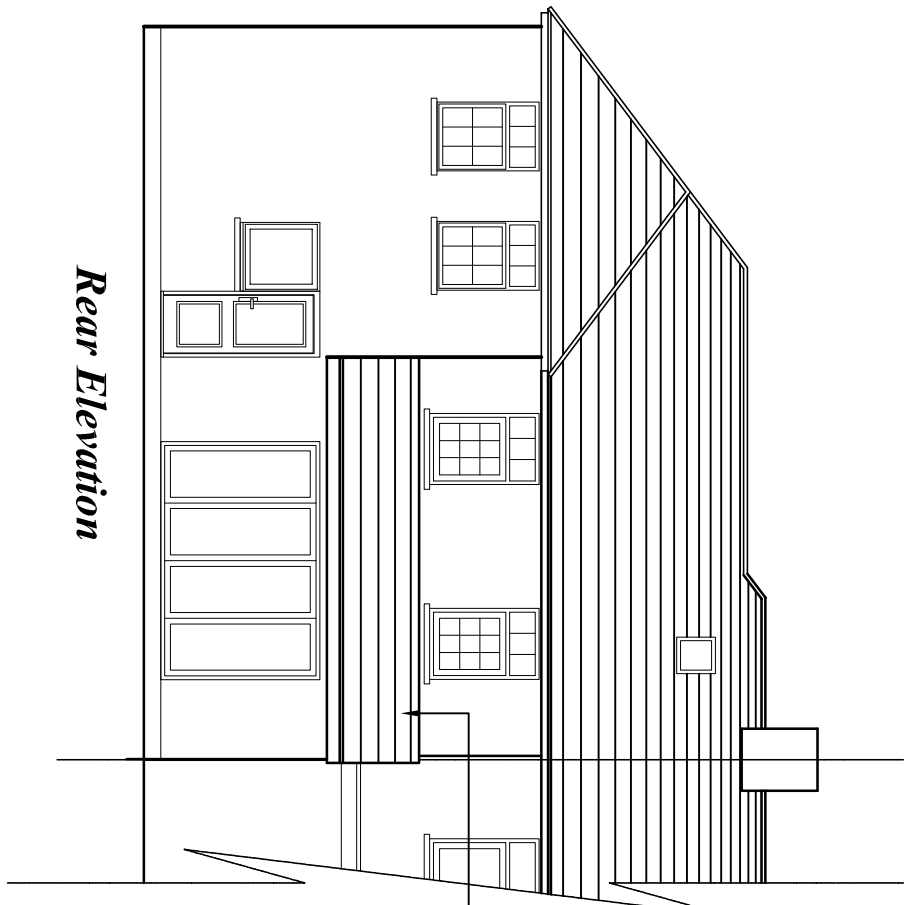


Rear Elevation

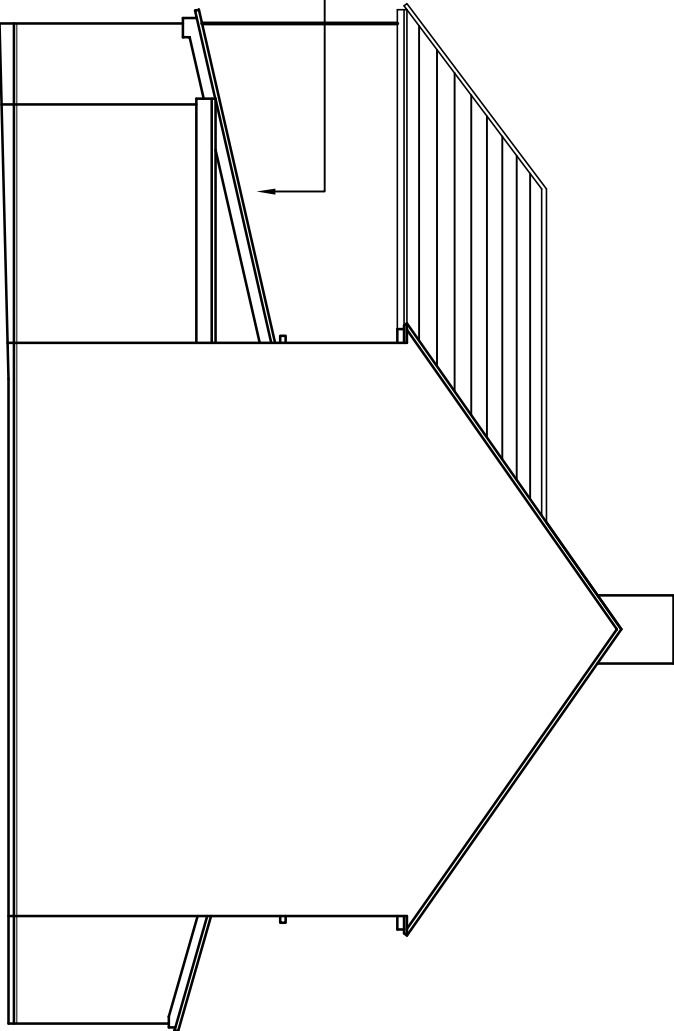


Side Elevation

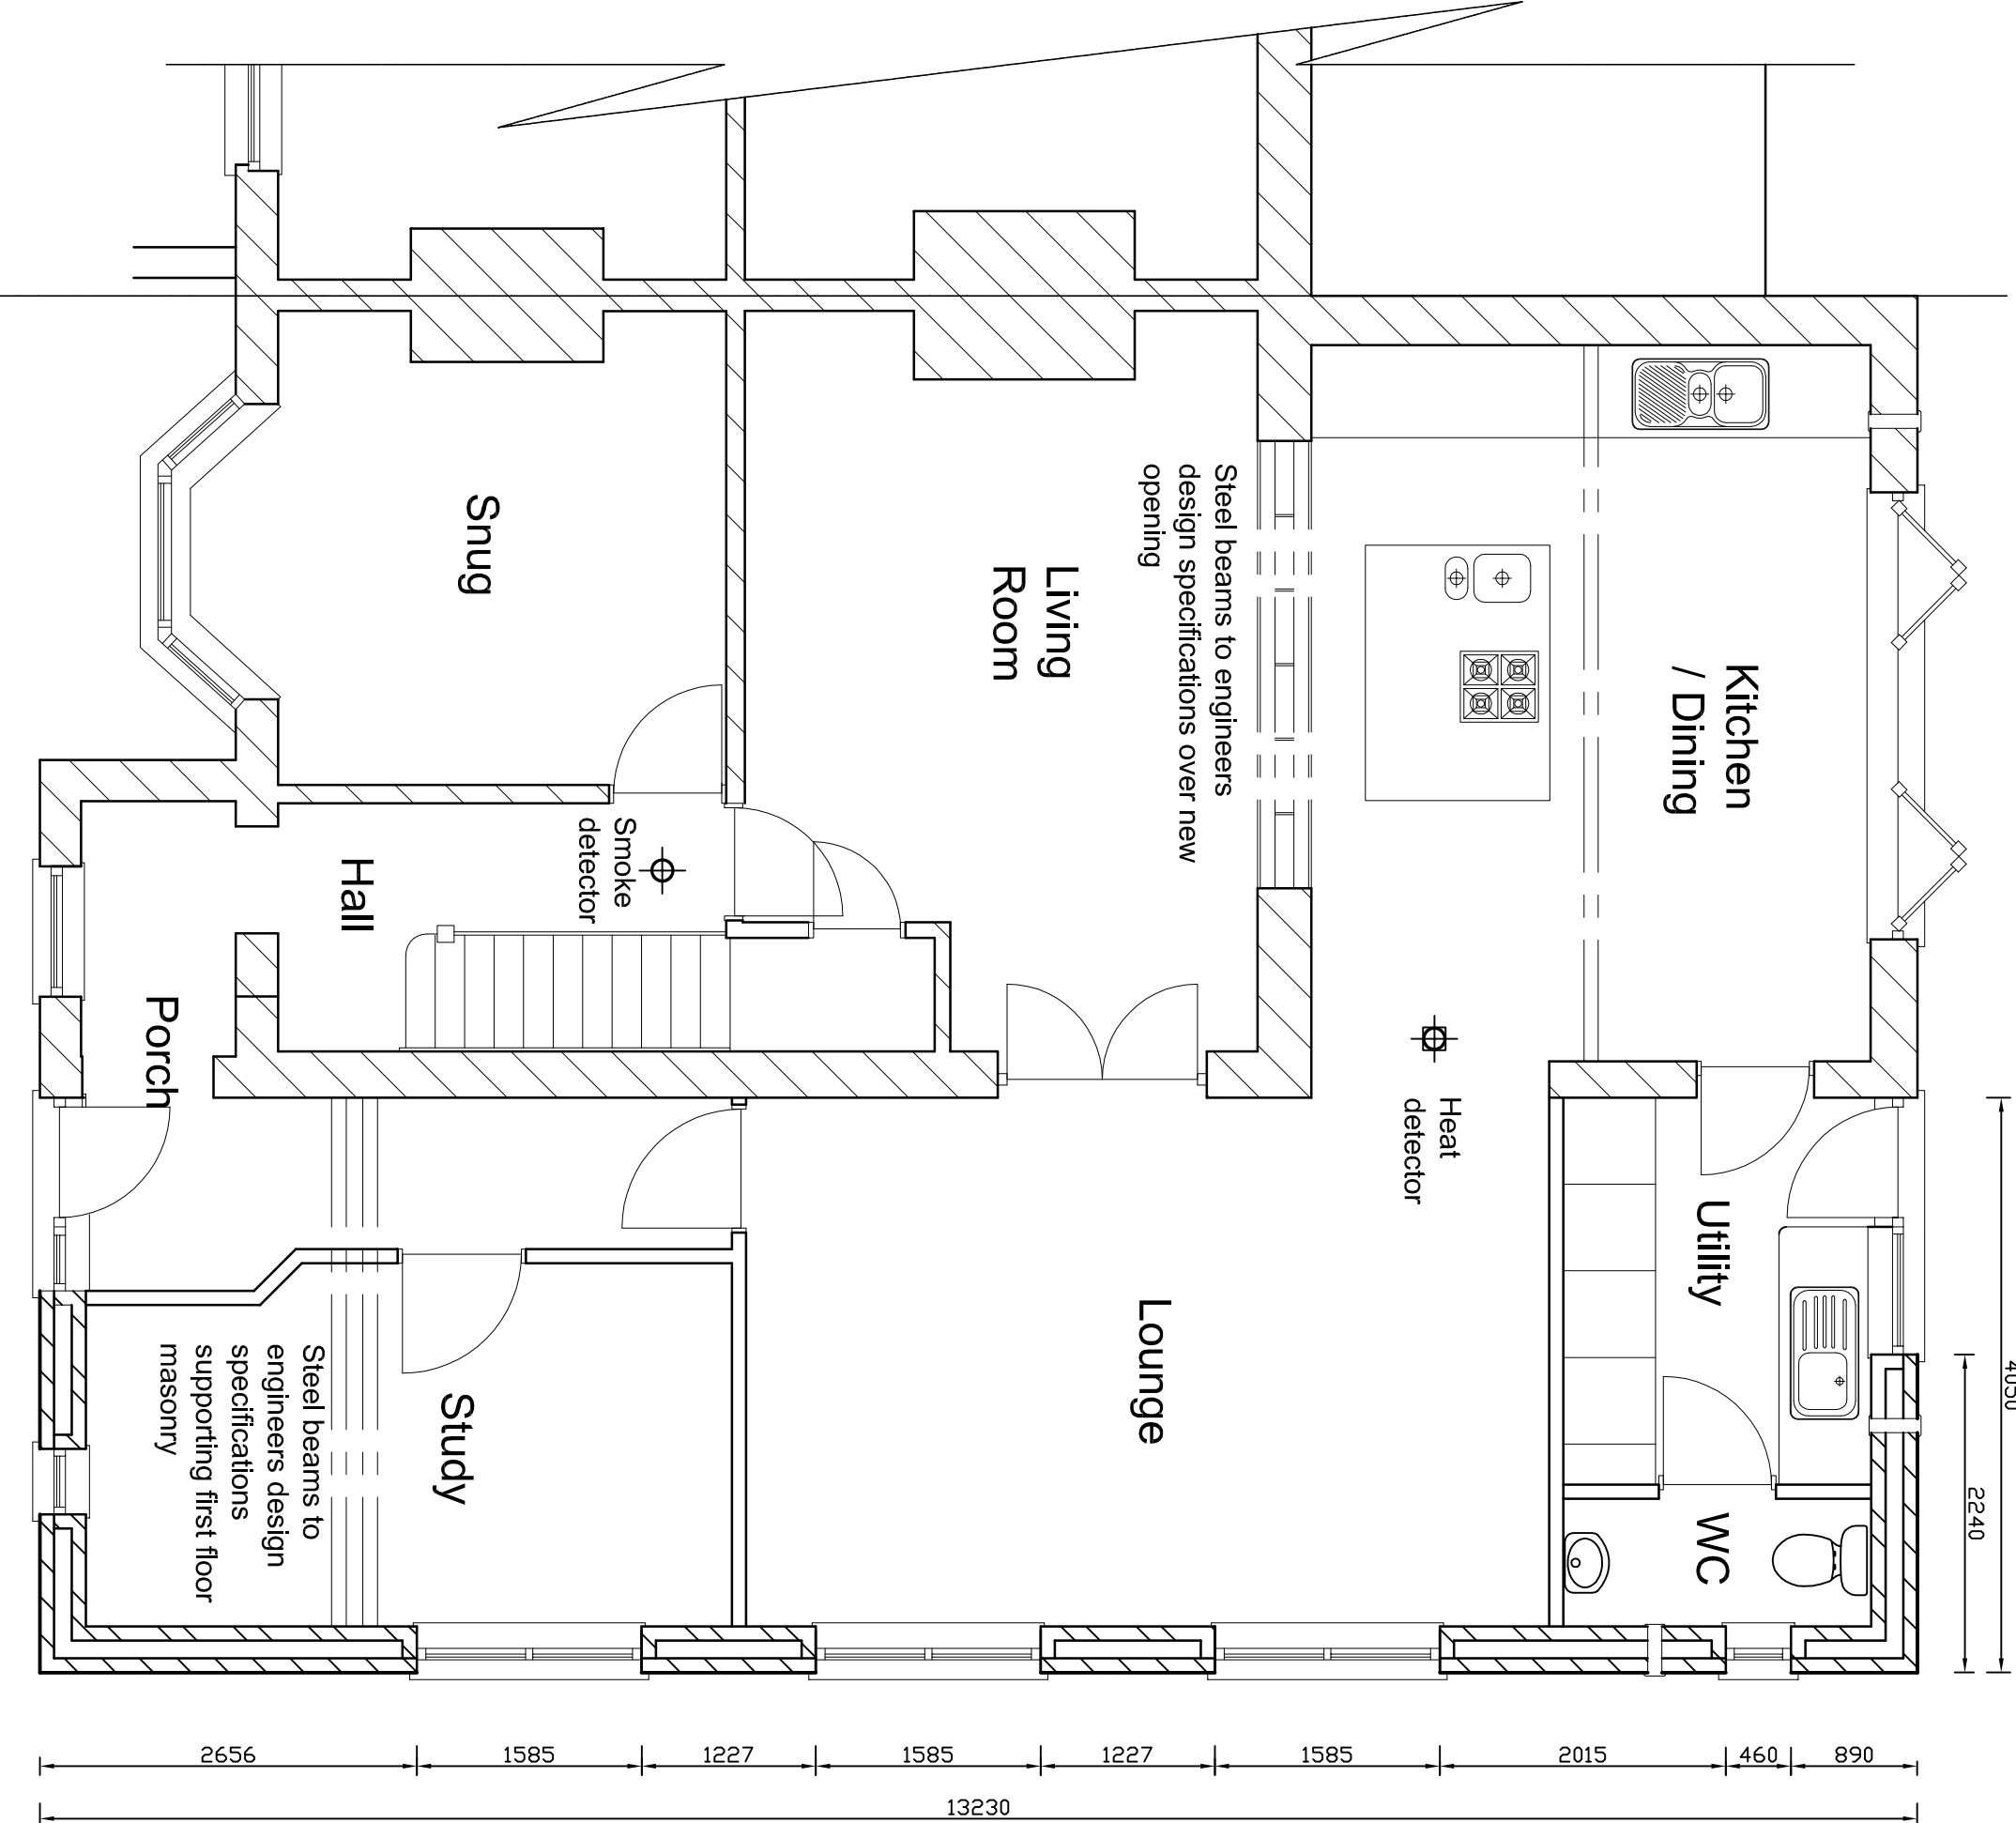

Ground Floor Plan

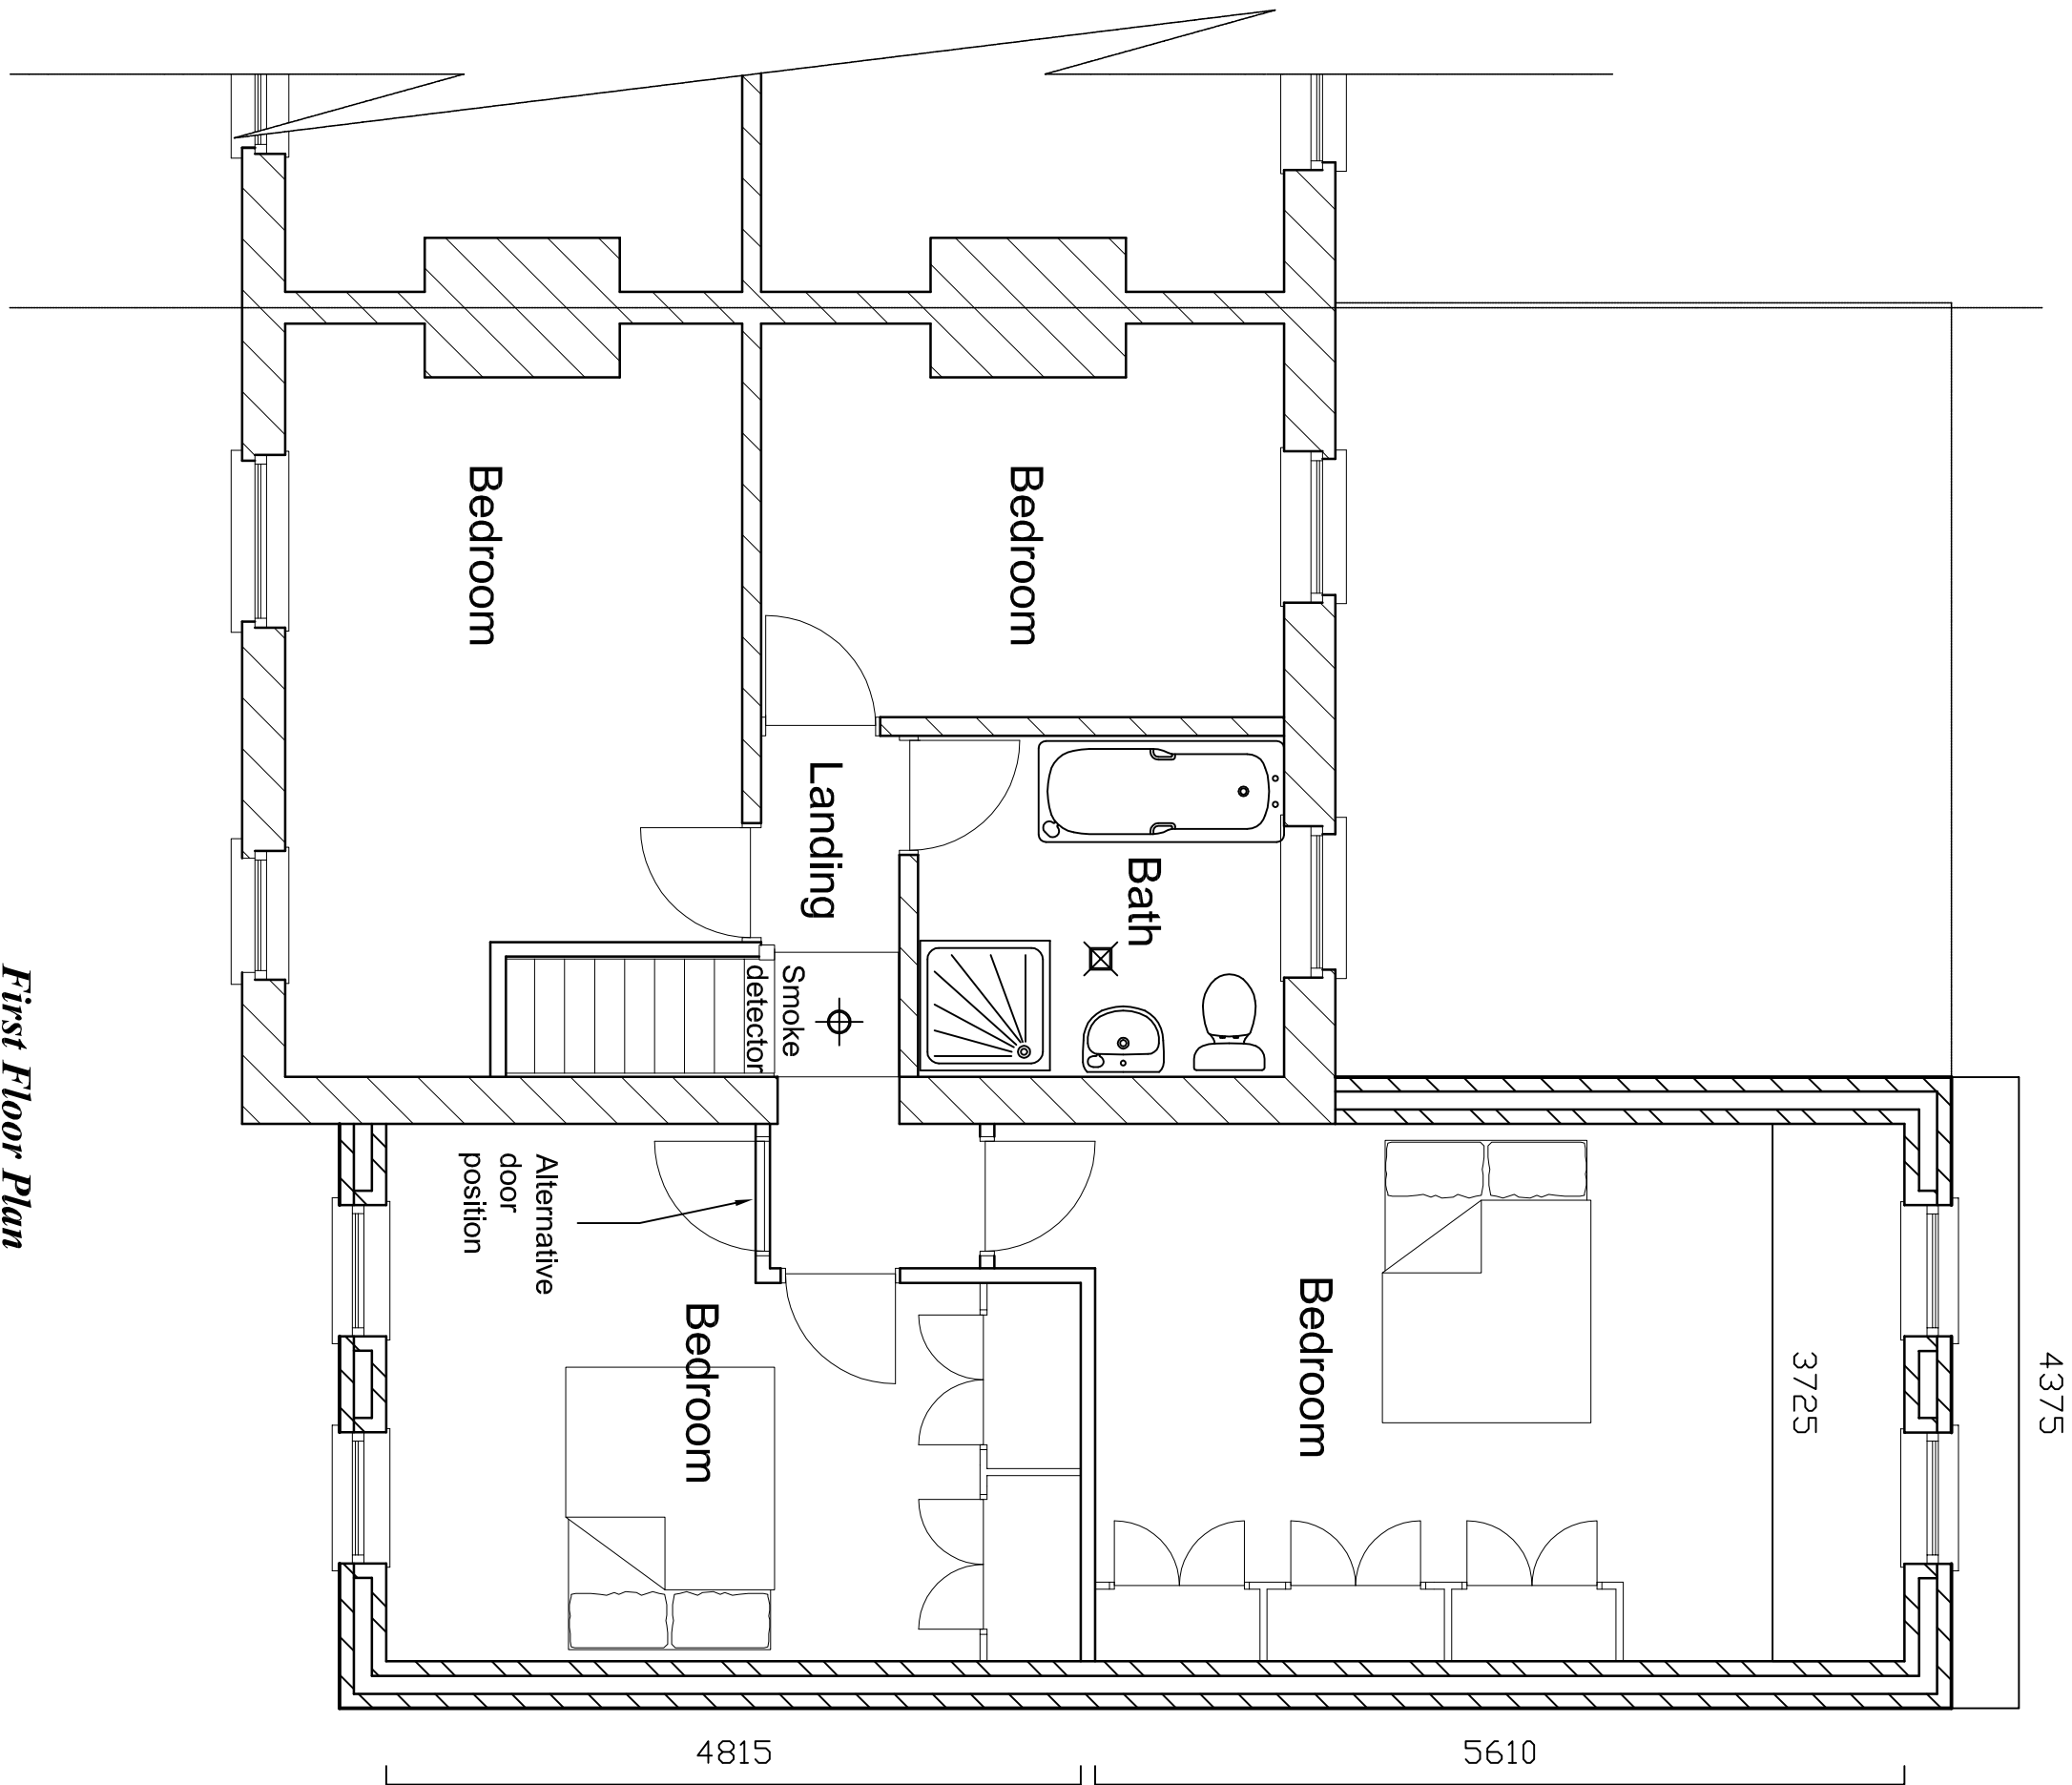

First Floor Plan

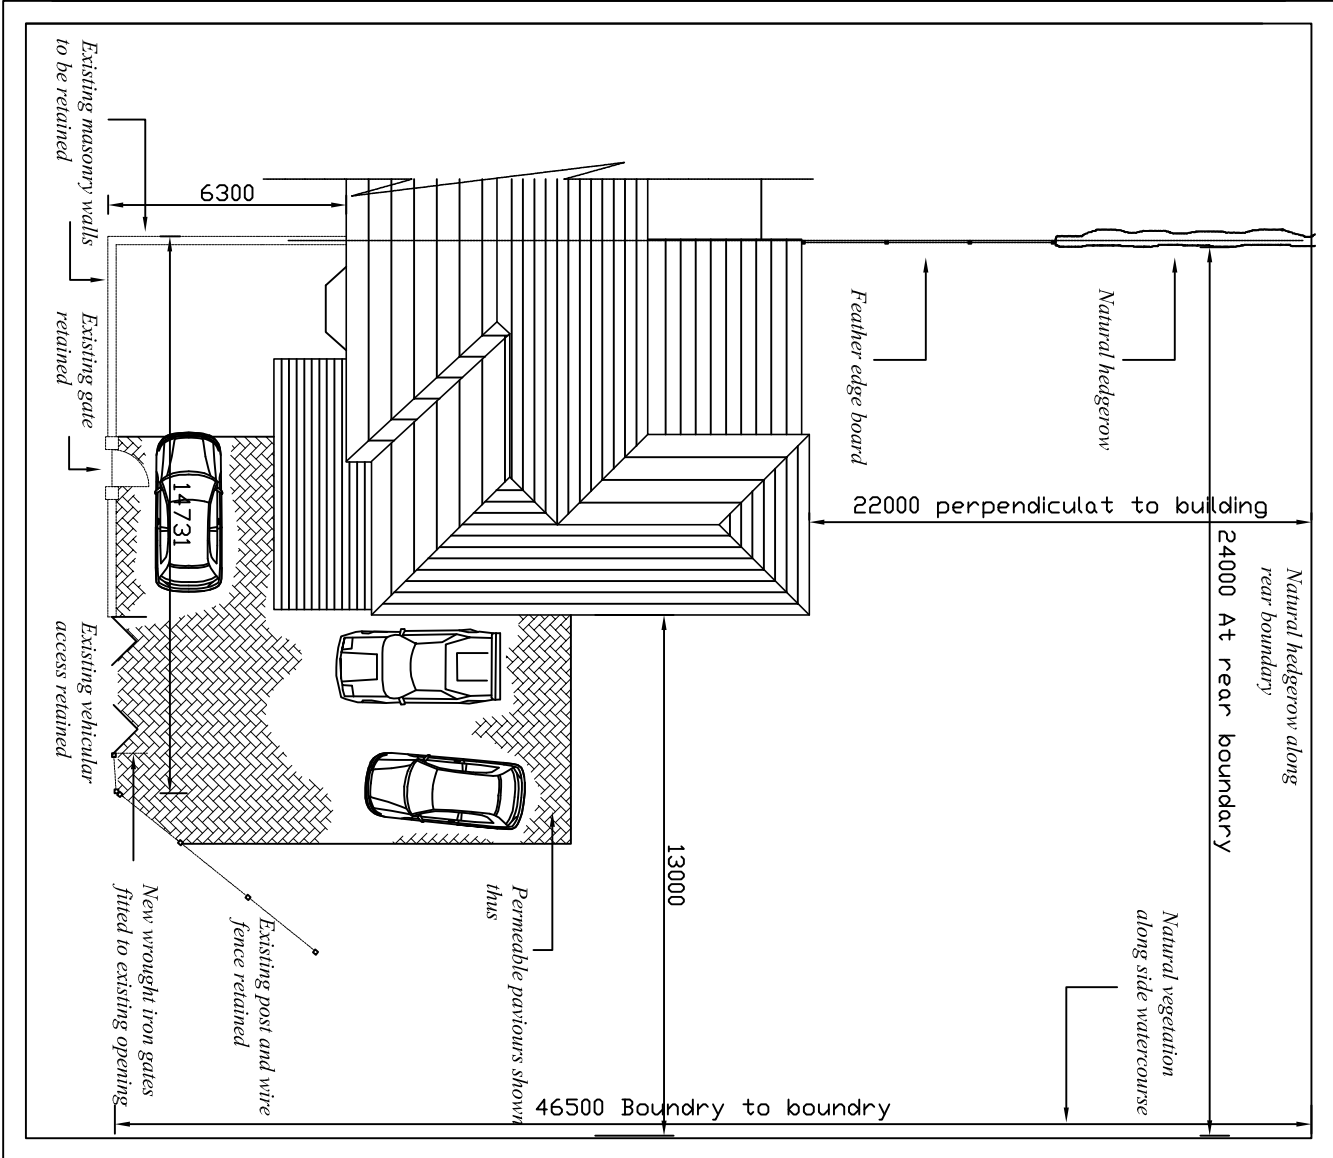

Block Plan
@ 1 :: 200

186

Two storey side extension and internal alterations @ 6 Nant Y Gleisiad SA11 4AL

Client

Mr & Mrs G R Williams

4 Brecon Terrace

Deff. Bargoed

CF81 9HB

Tel

01431393247

Email

grwilliams2@gmail.com

Contract

Existing & Proposed

Revision No

Drawn

J R :: AGR

Scale

1 / 100 :: 1 / 50

Date

20 / 01 / 2021

Amended

01 / 02 / 21