


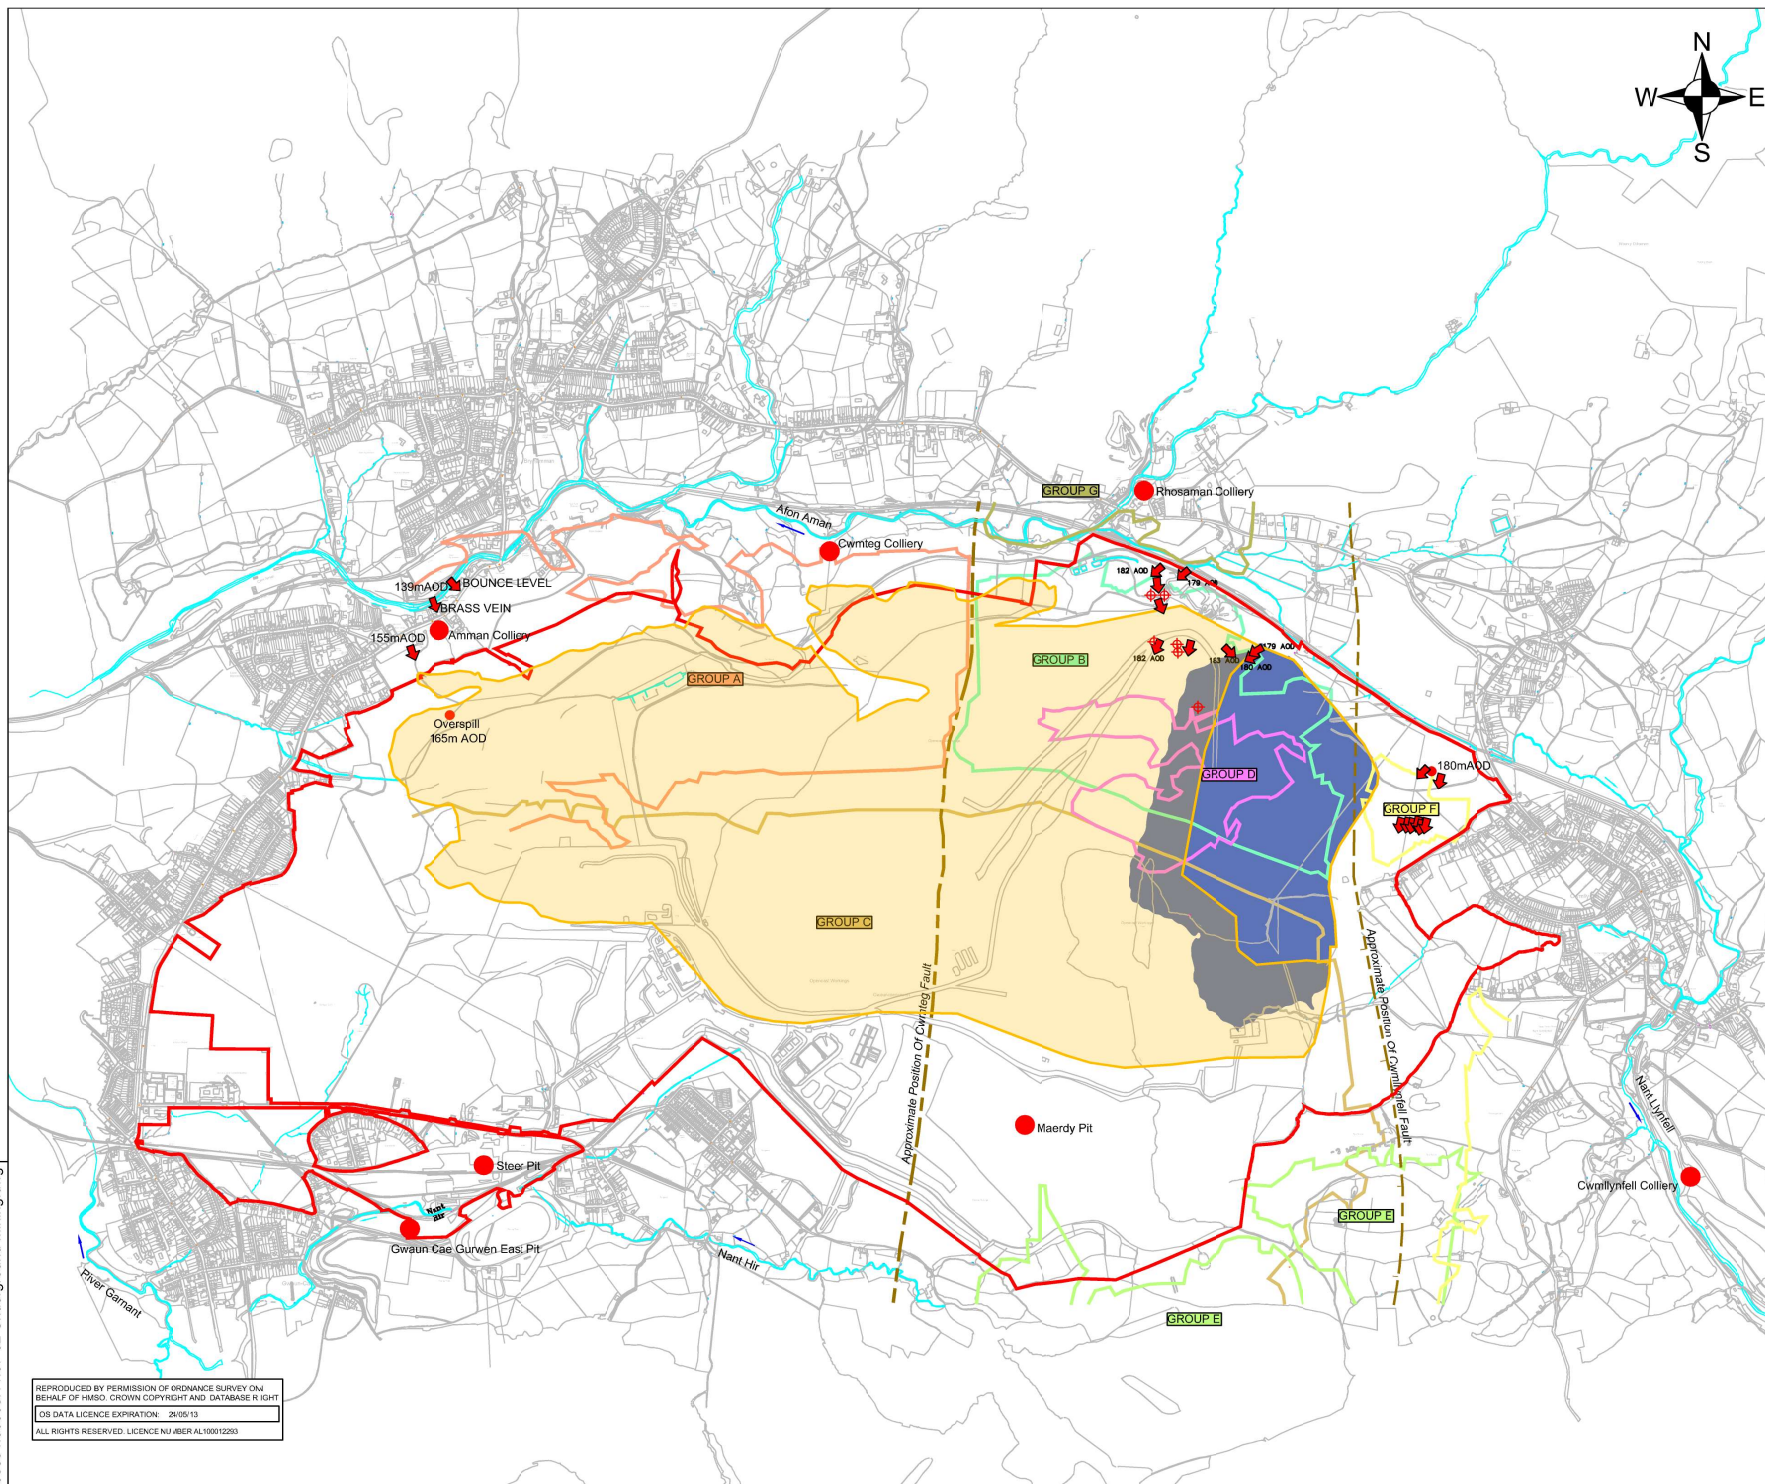

LEGEND	
	APPLICATION SITE BOUNDARY
	GROUP A WORKINGS
	GROUP B WORKINGS
	GROUP C WORKINGS
	GROUP D WORKINGS
	GROUP E WORKINGS
	GROUP F WORKINGS
	GROUP G WORKINGS
	EXTENT OF SURFACE MINE BACKFILLING
	LOCATION OF FINAL LAKE FOLLOWING SITE RESTORATION
	LOCATION OF HISTORIC ADIT
	LOCATION OF HISTORIC MINESHAFT
	OVERSPILL POINT
	HISTORIC PIT HEAD



SLR

FULMAR HOUSE
BEIGNON CLOSE
OCEAN WAY
CARDIFF, CF24 5HF
T: 0292 049 1010
F: 029 2048 7903
www.slrconsulting.com

**EAST PIT
EAST PIT REGENERATION
HISTORIC UNDERGROUND MINING**

07/02

Scale 1:16,000 @A3 Date NOVEMBER 2012

REPRODUCED BY PERMISSION OF ORDNANCE SURVEY ON BEHALF OF HMSO. CROWN COPYRIGHT AND DATABASE RIGHT.
OS DATA LICENCE EXPIRATION: 26/05/13
ALL RIGHTS RESERVED. LICENCE NUMBER: AL10001293