


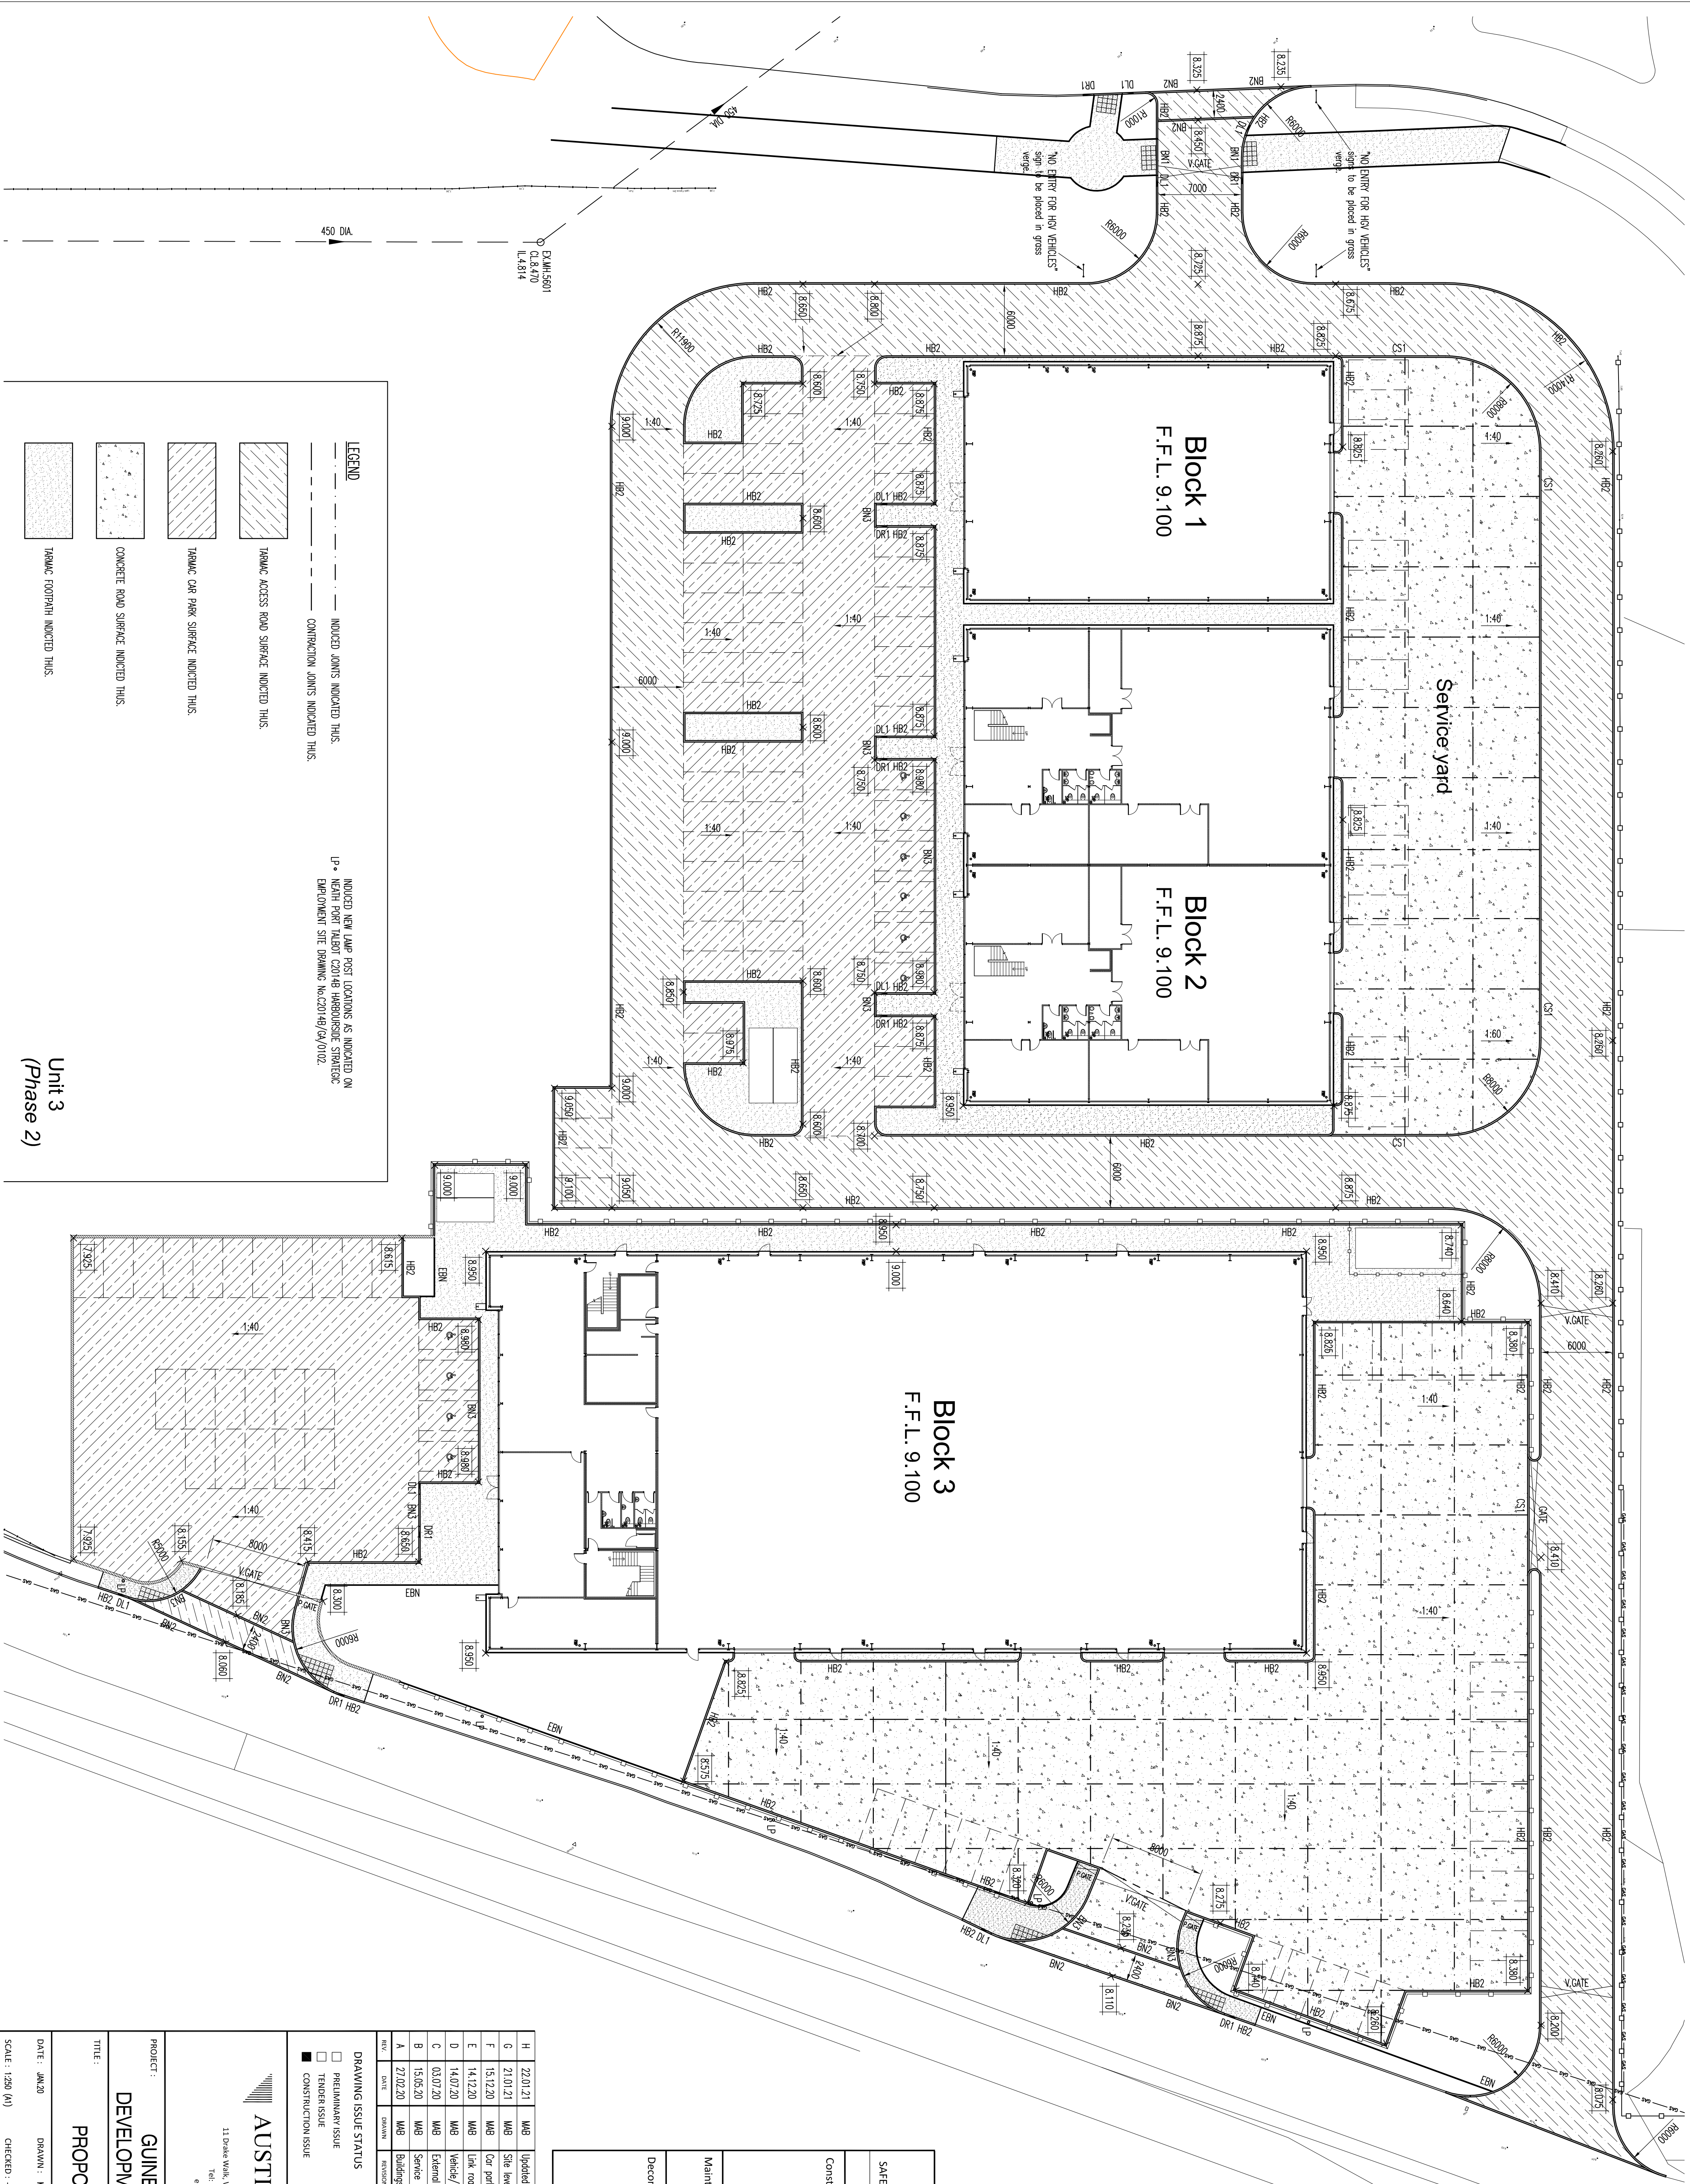

LEGEND

INDUCED JOINTS INDICATED THIS.

CONTRACTION JOINTS INDICATED THIS.

INDUCED NEW LAMP POST LOCATIONS AS INDICATED ON
LP • NORTH POINT TALENT C20/48 HARBORSIDE STRATGIC
EMPLOYMENT SITE DRAWING No.C20149/C4/0102.

TARMAC ACCESS ROAD SURFACE INDICATED THIS.

TARMAC CAR PARK SURFACE INDICATED THIS.

CONCRETE ROAD SURFACE INDICATED THIS.

TARMAC FOOTPATH INDICATED THIS.

Unit 3
(Phase 2)

H	22.01.21	W09	Updated to suit planning drawing.
G	21.01.21	W09	Site levels revised. Existing gas mains added.
F	15.12.20	W09	Car park layout to Block 2 revised. Lamp posts added to Carmic way.
E	14.12.20	W09	Link road around Block 2 added. Road types revised.
D	14.07.20	W09	Vehicle/production gates and footpath between yard & buildings added.
C	03.07.20	W09	External surfaces revised.
B	15.05.20	W09	Service road added.
A	27.02.20	W09	Buildings and external works updated.
REV.	DATE	DRAWN	REVISION

CDM BOX
SAFETY, HEALTH AND ENVIRONMENTAL INFORMATION
In addition to the hazards / risks normally associated with the type of work detailed on this drawing, note the following:
Construction
Maintenance / Cleaning
Decommissioning / Demolition

AUSTIN PARTNERSHIP

CONSULTING ENGINEERS

11 Drake Works, Waterford 2000 Atlantic Wharf Cardiff CF10 4AN

Tel: (029) 2048 5300 Fax: (029) 2048 5310

email: mail@austinpartnership.co.uk

www.austinpartnership.co.uk

PROJECT :
GUINEVERE HOLDINGS
DEVELOPMENT AT CRAMIC WAY

TITLE :
PROPOSED SITE LAYOUT

DATE : JUN20	DRAWN : W08	PROJECT No. :	DWG No. :	REV. :
SCALE : 1:250 (A1)	CHECKED : -	20.4592	02	H