


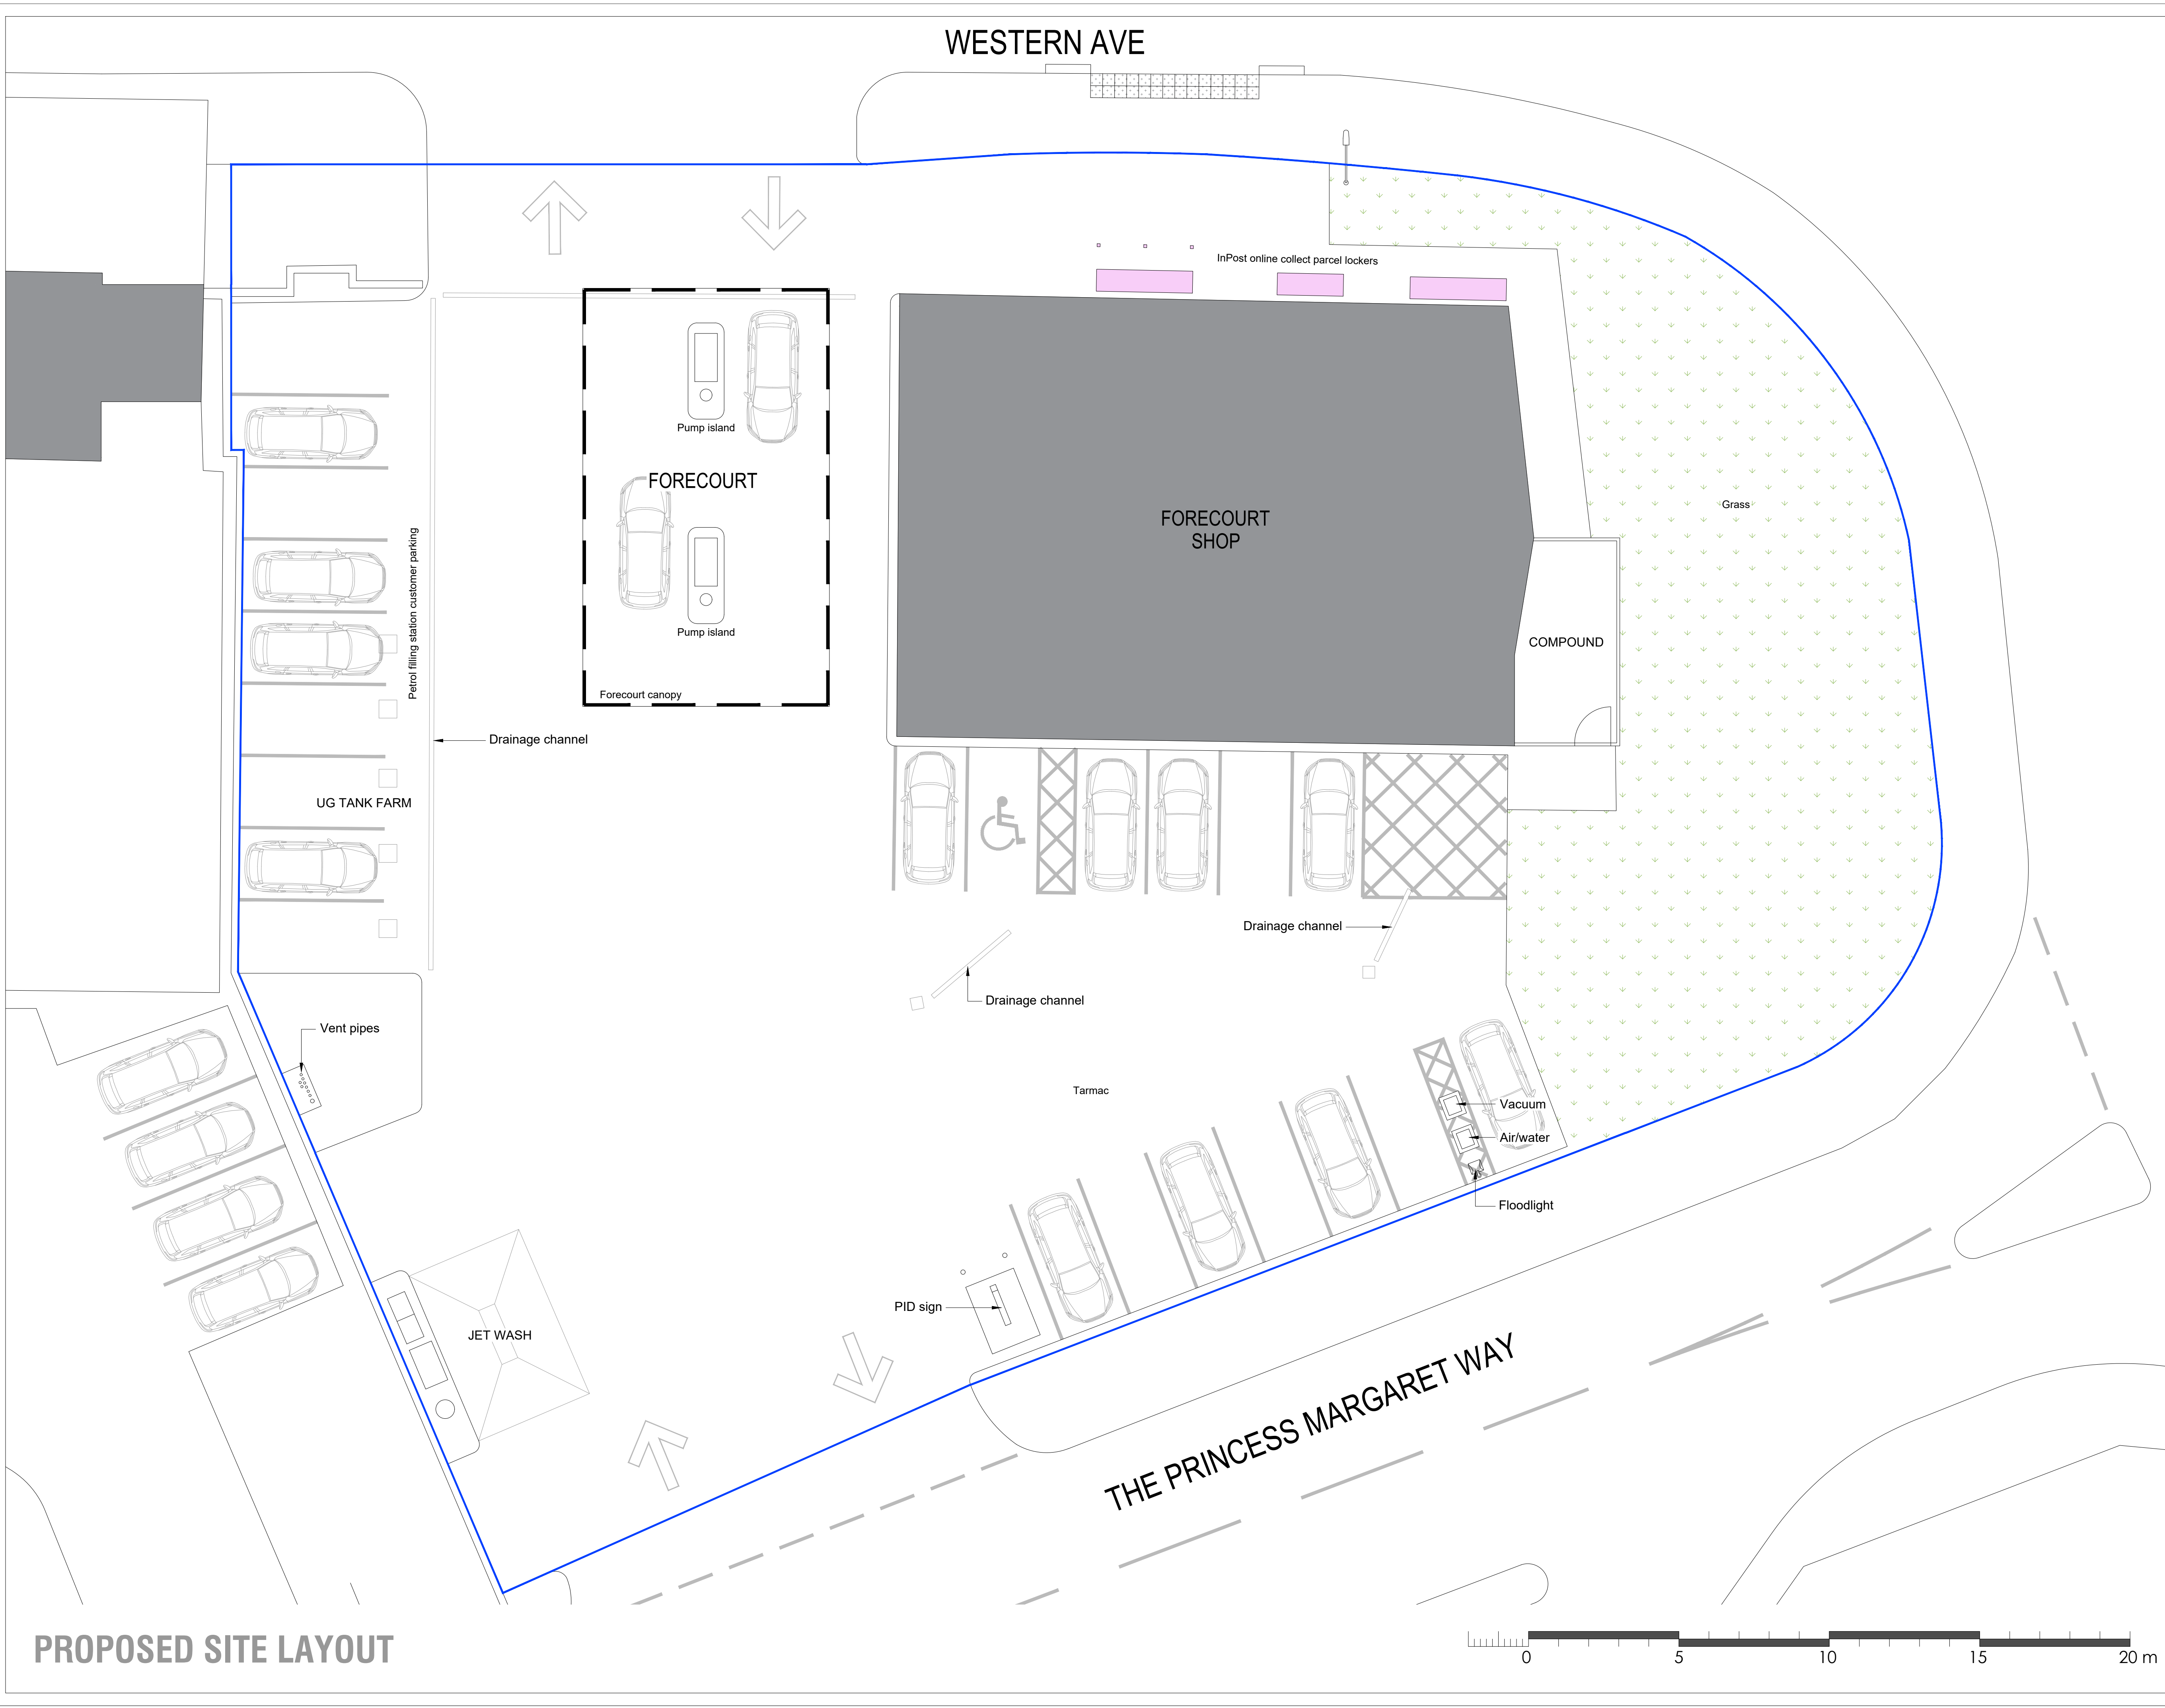

PROPOSED SITE LAYOUT

RETROSPECTIVE


REVISIONS:

REV	NOTE	DATE

NOTES:

Hard copy prints may not scale accurately. All levels are in metres and dimensions in millimetres and unless specified otherwise. To be read in conjunction with all other relevant drawings and specifications.

This site has not been surveyed and is based on data supplied by Ordnance Survey.

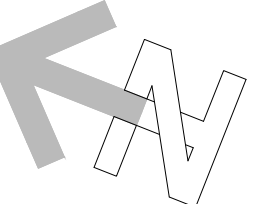

PLANNING APPLICATION
FS134 PORT TALBOT 2021

CUSTOMER	mfg		
PROJECT	RETROSPECTIVE INPOST LOCKERS		
ADDRESS	PORT TALBOT SERVICE STATION THE PRINCESS MARGARET WAY ABERAVON / PORT TALBOT NEATH, SA12 7PE		
TITLE	PROPOSED SITE LAYOUT		
SCALE	1:100 @ A1	JOB NO	20909
DRAWN	PE	DWG NO	PA14
DATE	26/02/2021	REVISION	DATE
CHECKED	DATE	REVISION	DATE
ADCOCK ASSOCIATES			
8th Floor, Benningham Road, Stafford-upon-Avon CV37 0AQ +44(0)1799 414202 enquiries@adcockassociates@gmail.com			
DESIGN ARCHITECTURE PROJECT MANAGEMENT			