


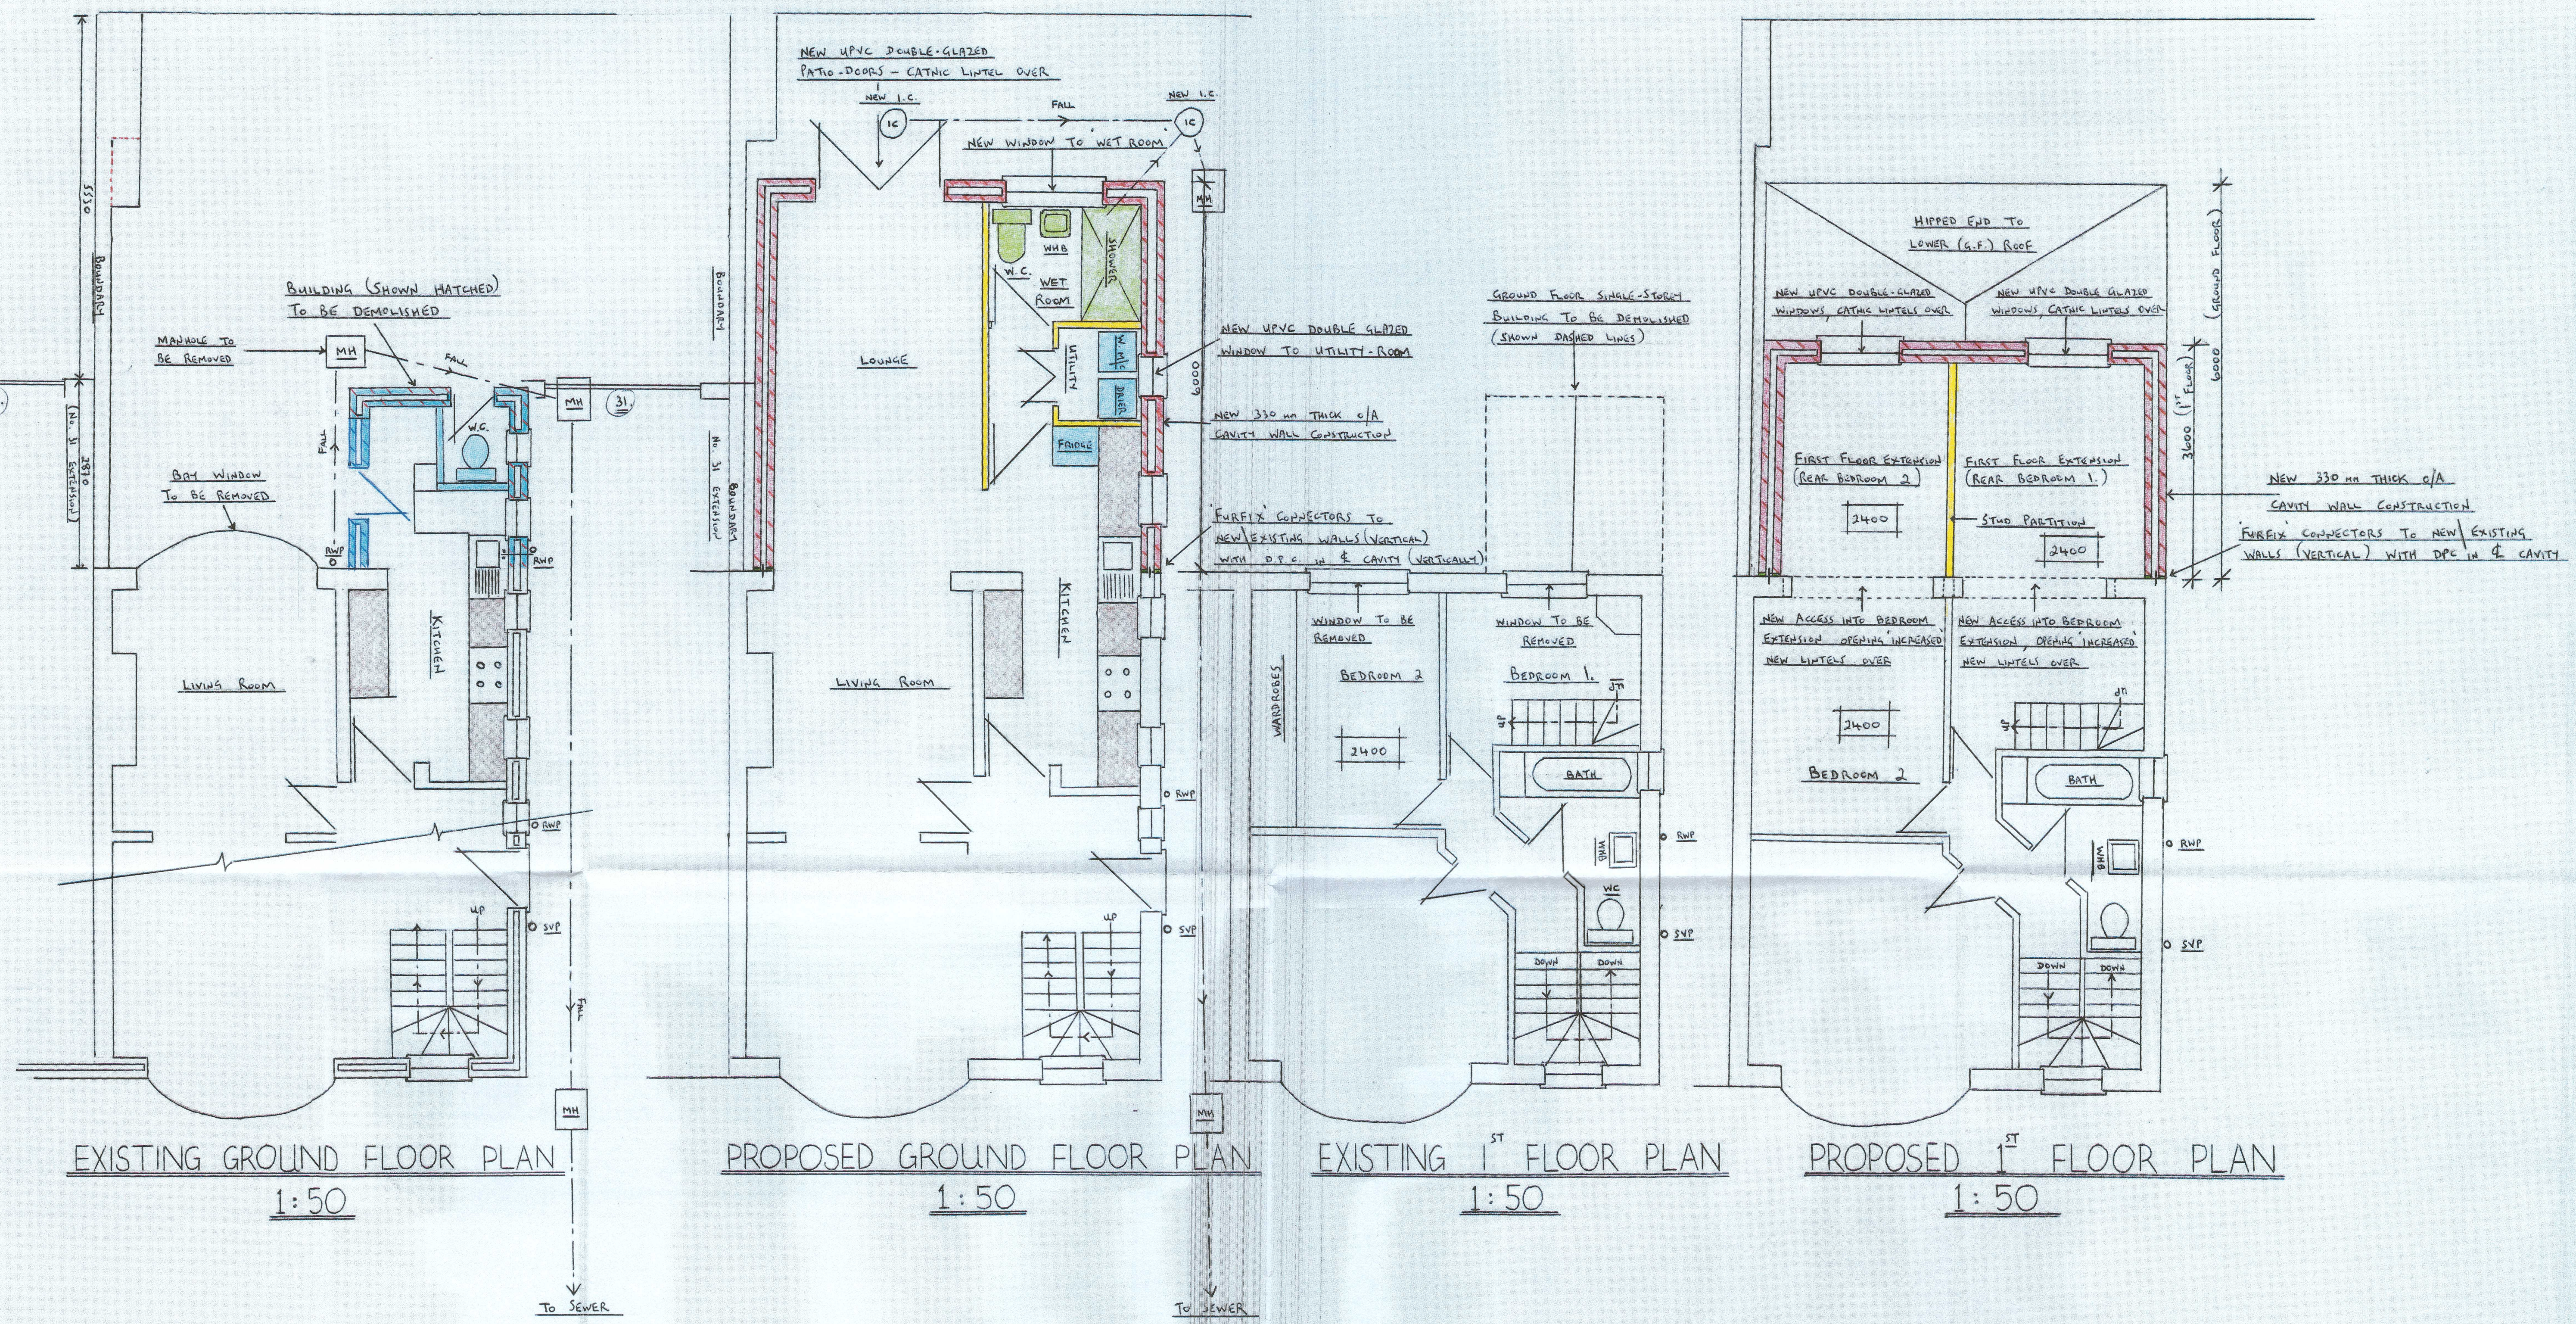

PROPOSED TWO-STOREY REAR EXTENSION : LOUNGE, UTILITY-ROOM/WET-ROOM - GROUND FLOOR
2 No. BEDROOM EXTENSIONS FIRST-FLOOR (REAR) AT 29 HAWTHORN AVENUE, CIMLA, NEATH SA11 3NW
FOR Mr. & Mrs. P. A. McATEER

SCALE : 1:50