



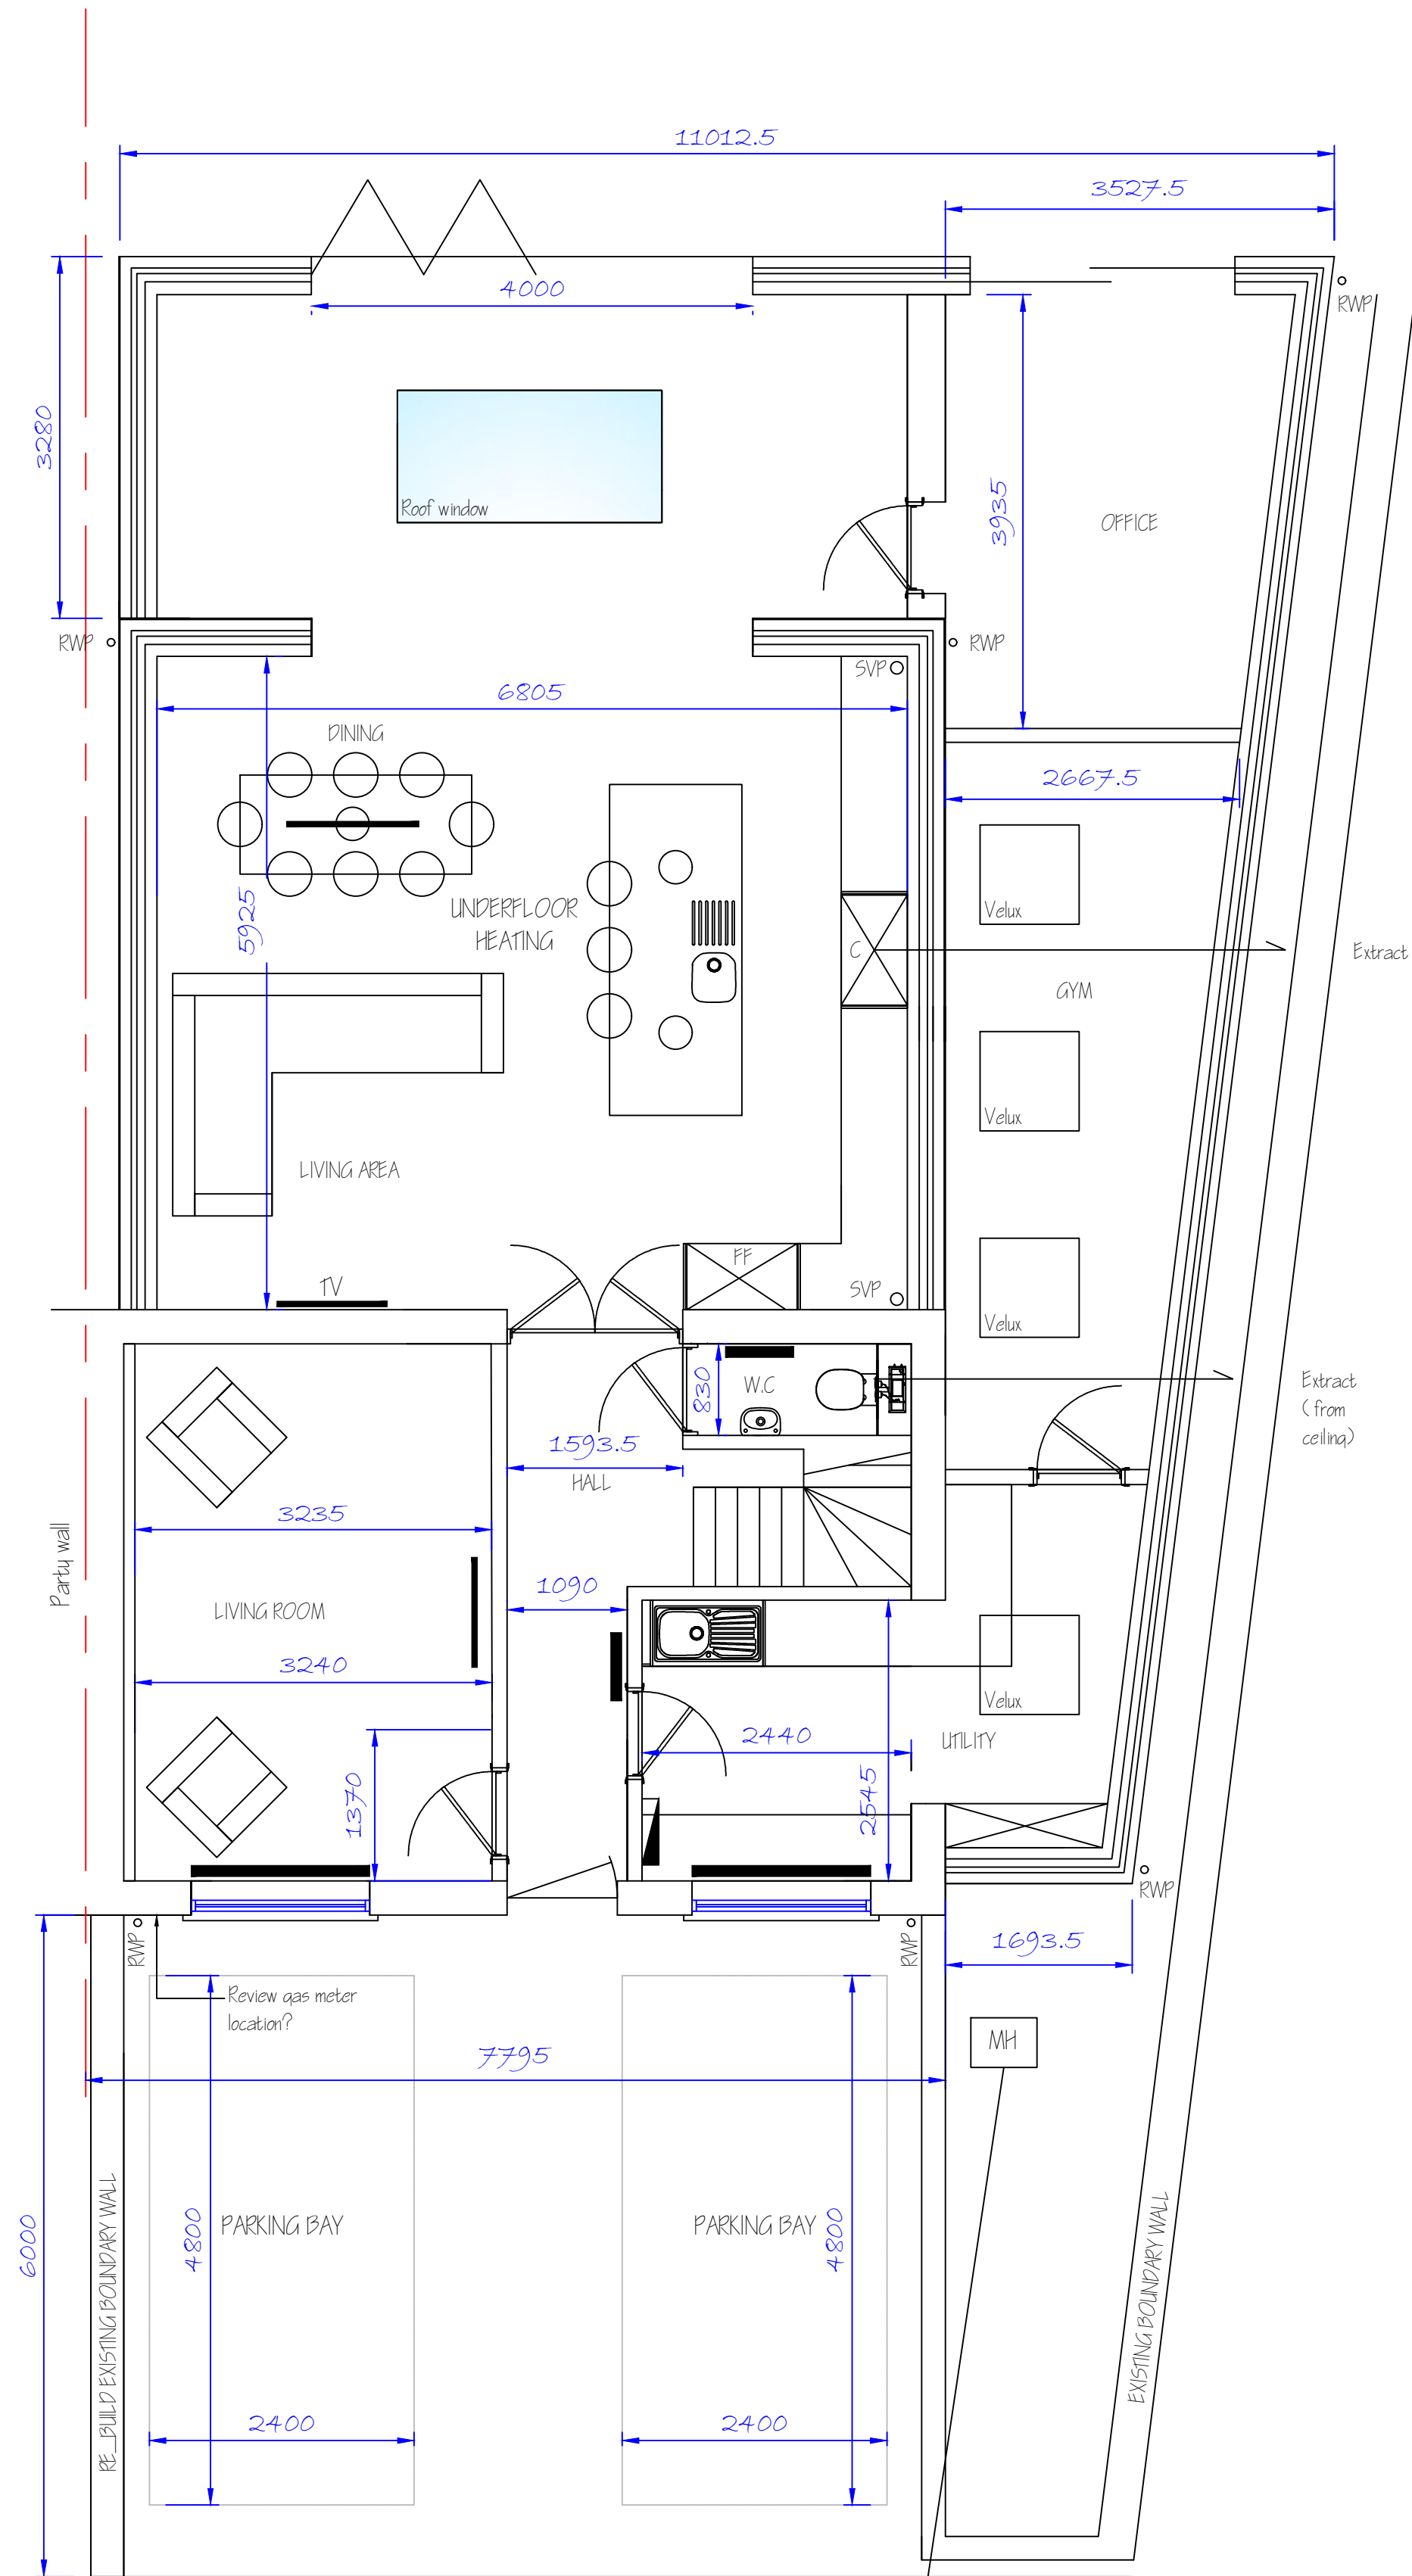

Ground Floor Plan 1:50

EXISTING DRAINAGE CONNECTS TO MANHOLE IN ROAD

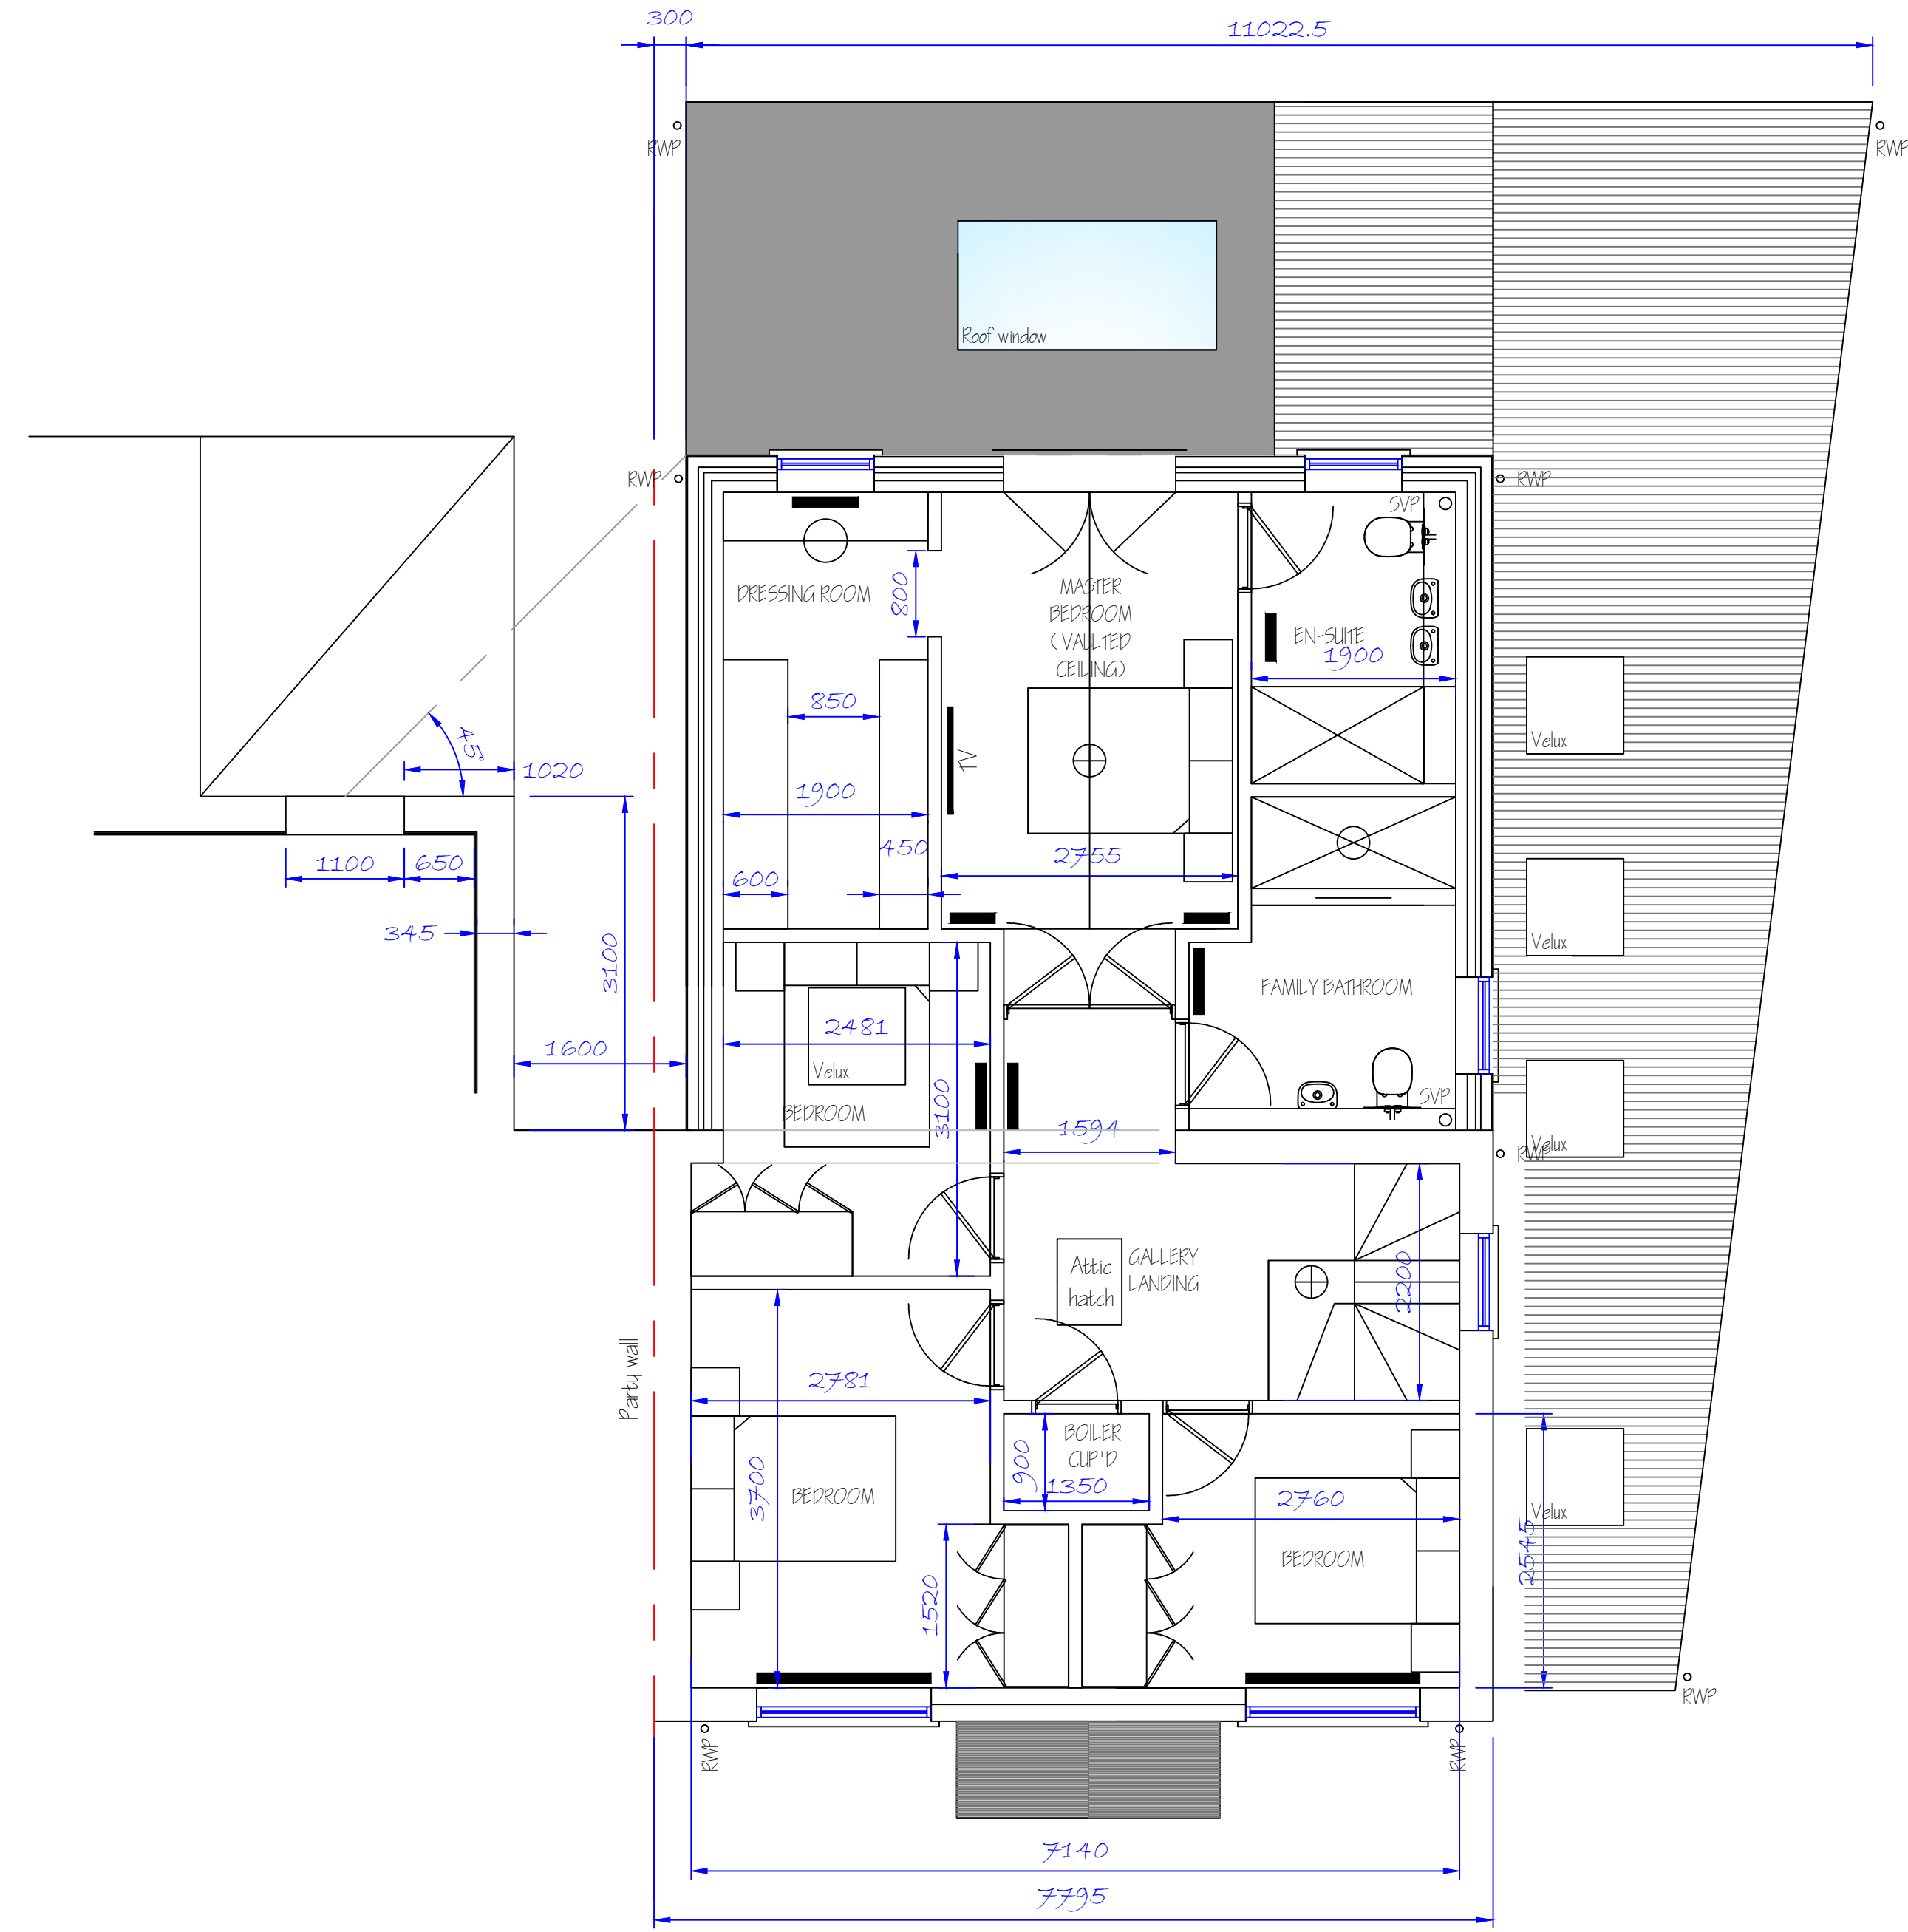

First Floor Plan 1:50