




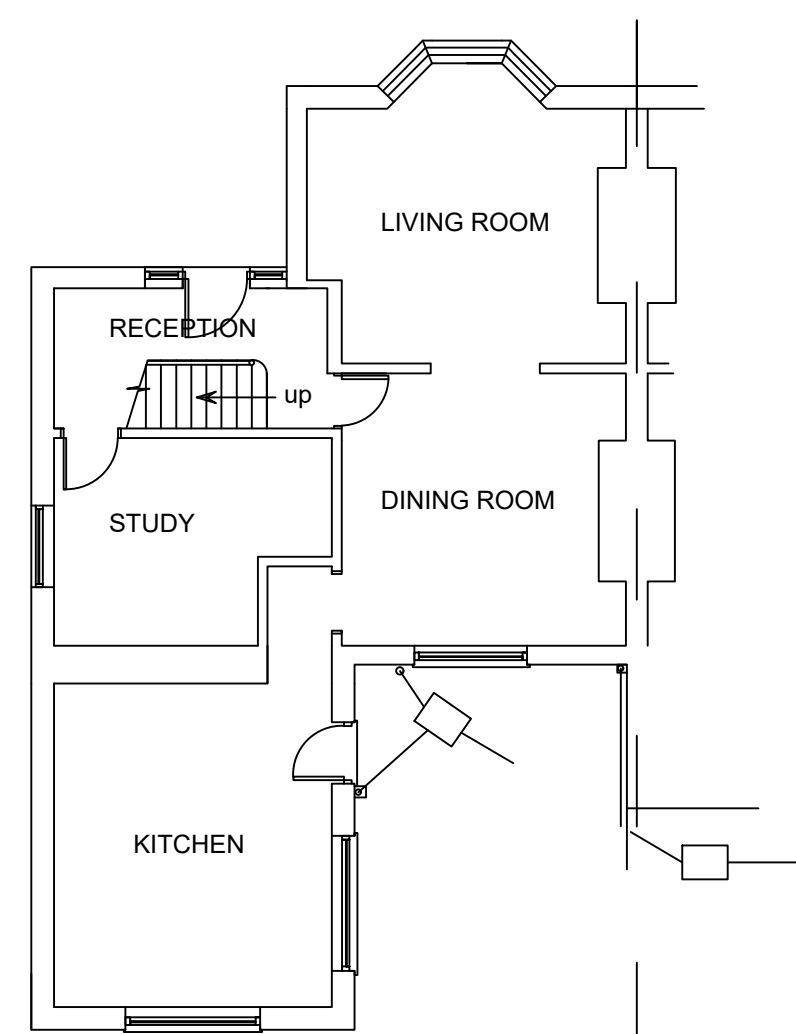


EXISTING GF PLAN

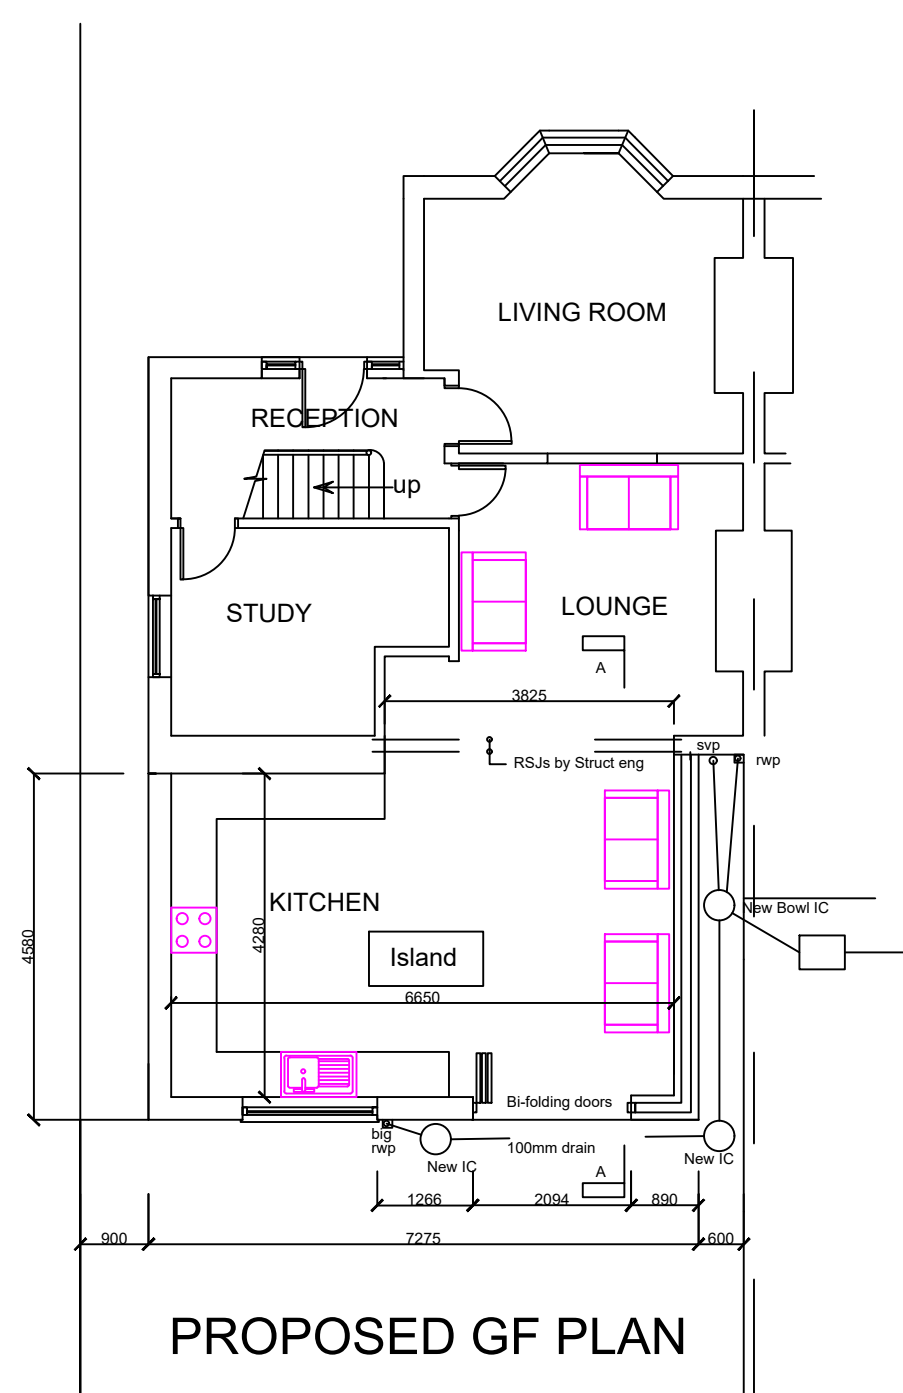


PROPOSED GF PLAN

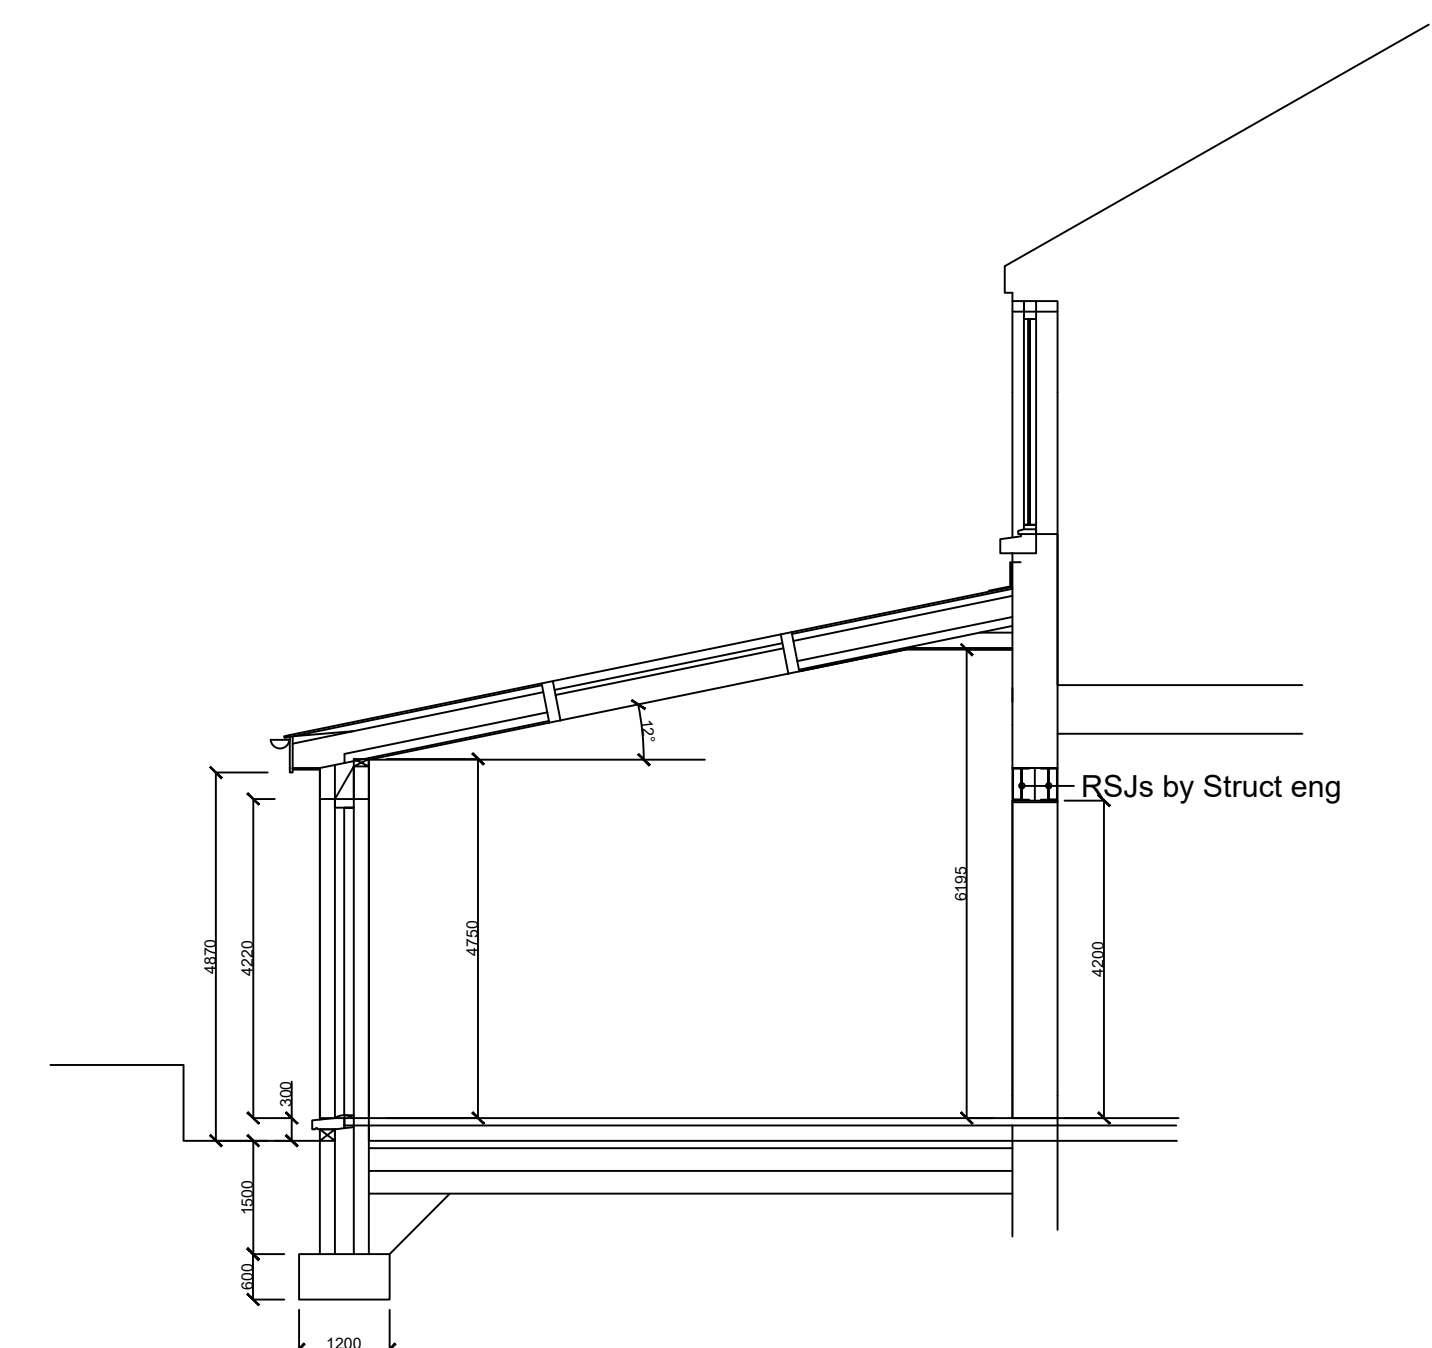


PROPOSED SECTION A-A
1:50 Scale

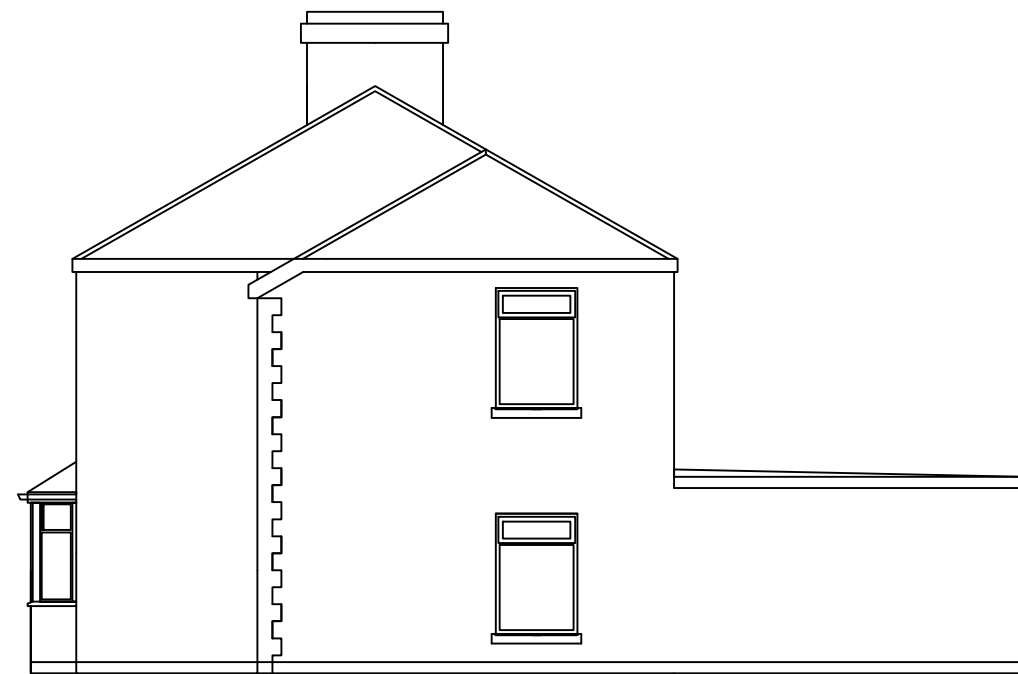


EXISTING SIDE ELEVATION

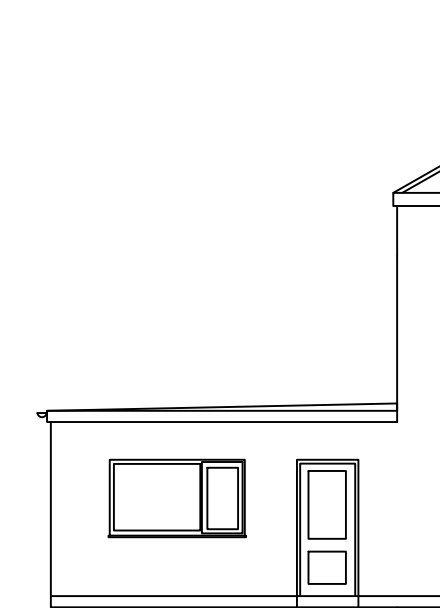

EXISTING END ELEVATION

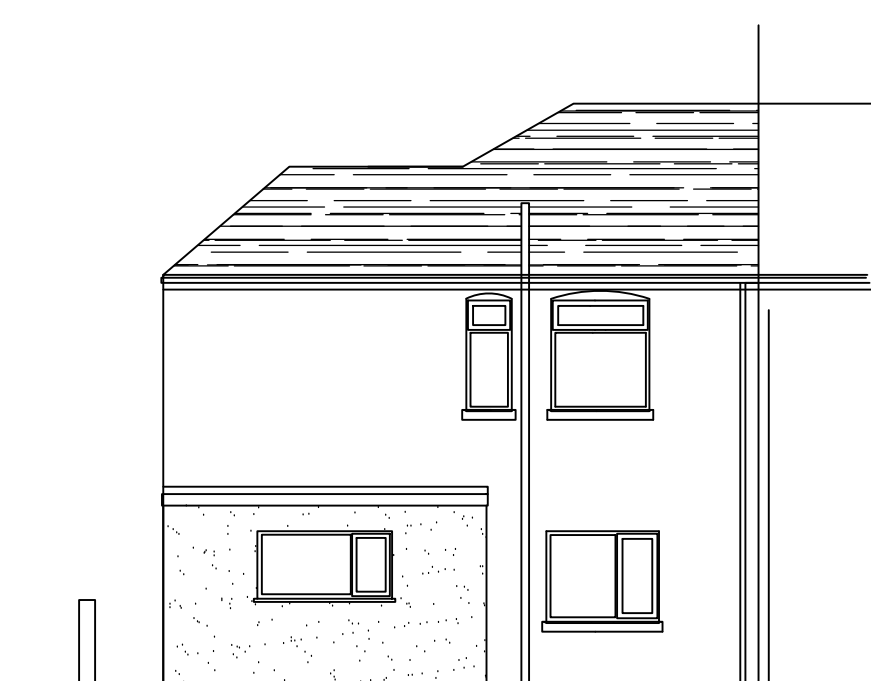


EXISTING REAR ELEVATION

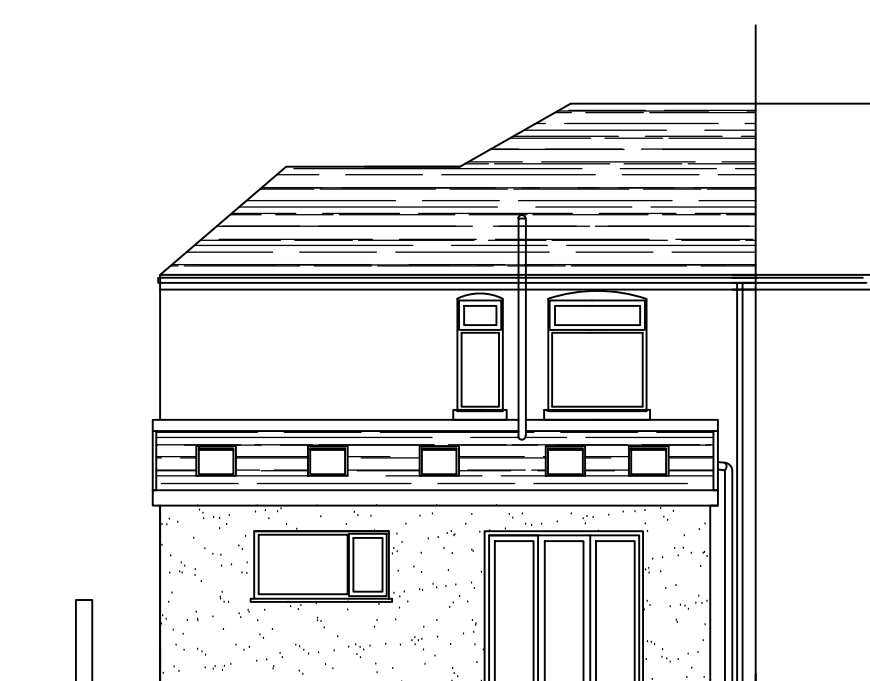

PROPOSED REAR ELEVATION



PROPOSED SIDE ELEVATION

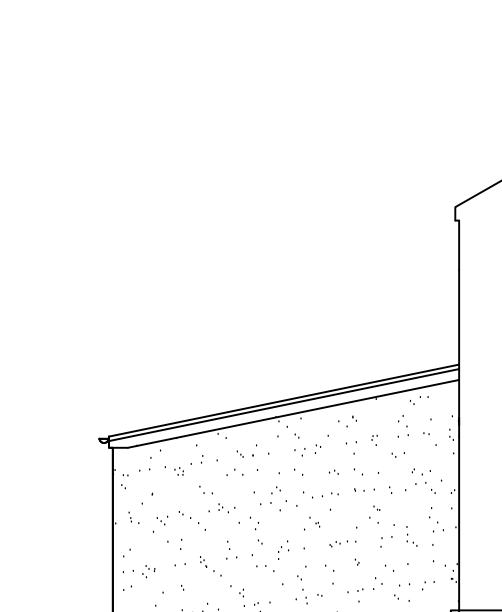

PROPOSED END ELEVATION

General Notes

No.	Revision/Issue	Date
-----	----------------	------

Firm Name and Address

Project Name and Address

4 LONLAS AVE
EXISTING & PROPOSED
GF PLANS
SKEWEN

Project

jordan

Date

12.02.2021

Scale

1:100

Sheet

B-03