

Project	18 ORCHARD STREET, NEATH
Project number	N216
Client	LIFE PROPERTY GROUP LTD
Title	PROPOSED SITE LAYOUT
Drawing number	A118
Scale	1 : 200 at A1
Revision	B
Status	PLANNING
Drawn	PC
Date	04.03.21

Notes

Do not scale from this drawing. Use figured dimensions only. The contractor is requested to check all dimensions before work which are displayed in millimeters unless stated otherwise, reported prior to commencement of works.

Copyright of this drawing belongs solely to CHKA Ltd. This drawing must only be used for the purpose for which it is supplied and its contents must not be reproduced for any purpose without written permission.

CHAMBERLAIN MOSS KING architecture

97a Glabe Street | Penarth
Vale of Glamorgan | CF64 1EE
T: 02920 306400
www.chamberlainmossking.co.uk

Project

Project number

Client

Title

Drawing number

Scale

Revision

Status

Drawn

Date

- ACCOMMODATION
- 5 X 1B MOVE ON FLATS
- 8 X 2B 3P FLATS
- 19 X 1B 2P FLATS
- TOTAL 32 UNITS
- PARKING - 10 SPACES
- MOBILITY SCOOTER - 6 SPACES
- CYCLE SPACES - 48 SPACES
- SITE AREA - 850M SQ

Revisions

A

27.01.21



Entrance area redesigned, unit mix amended

B

04.03.21

Issued for planning

North

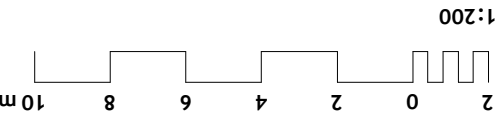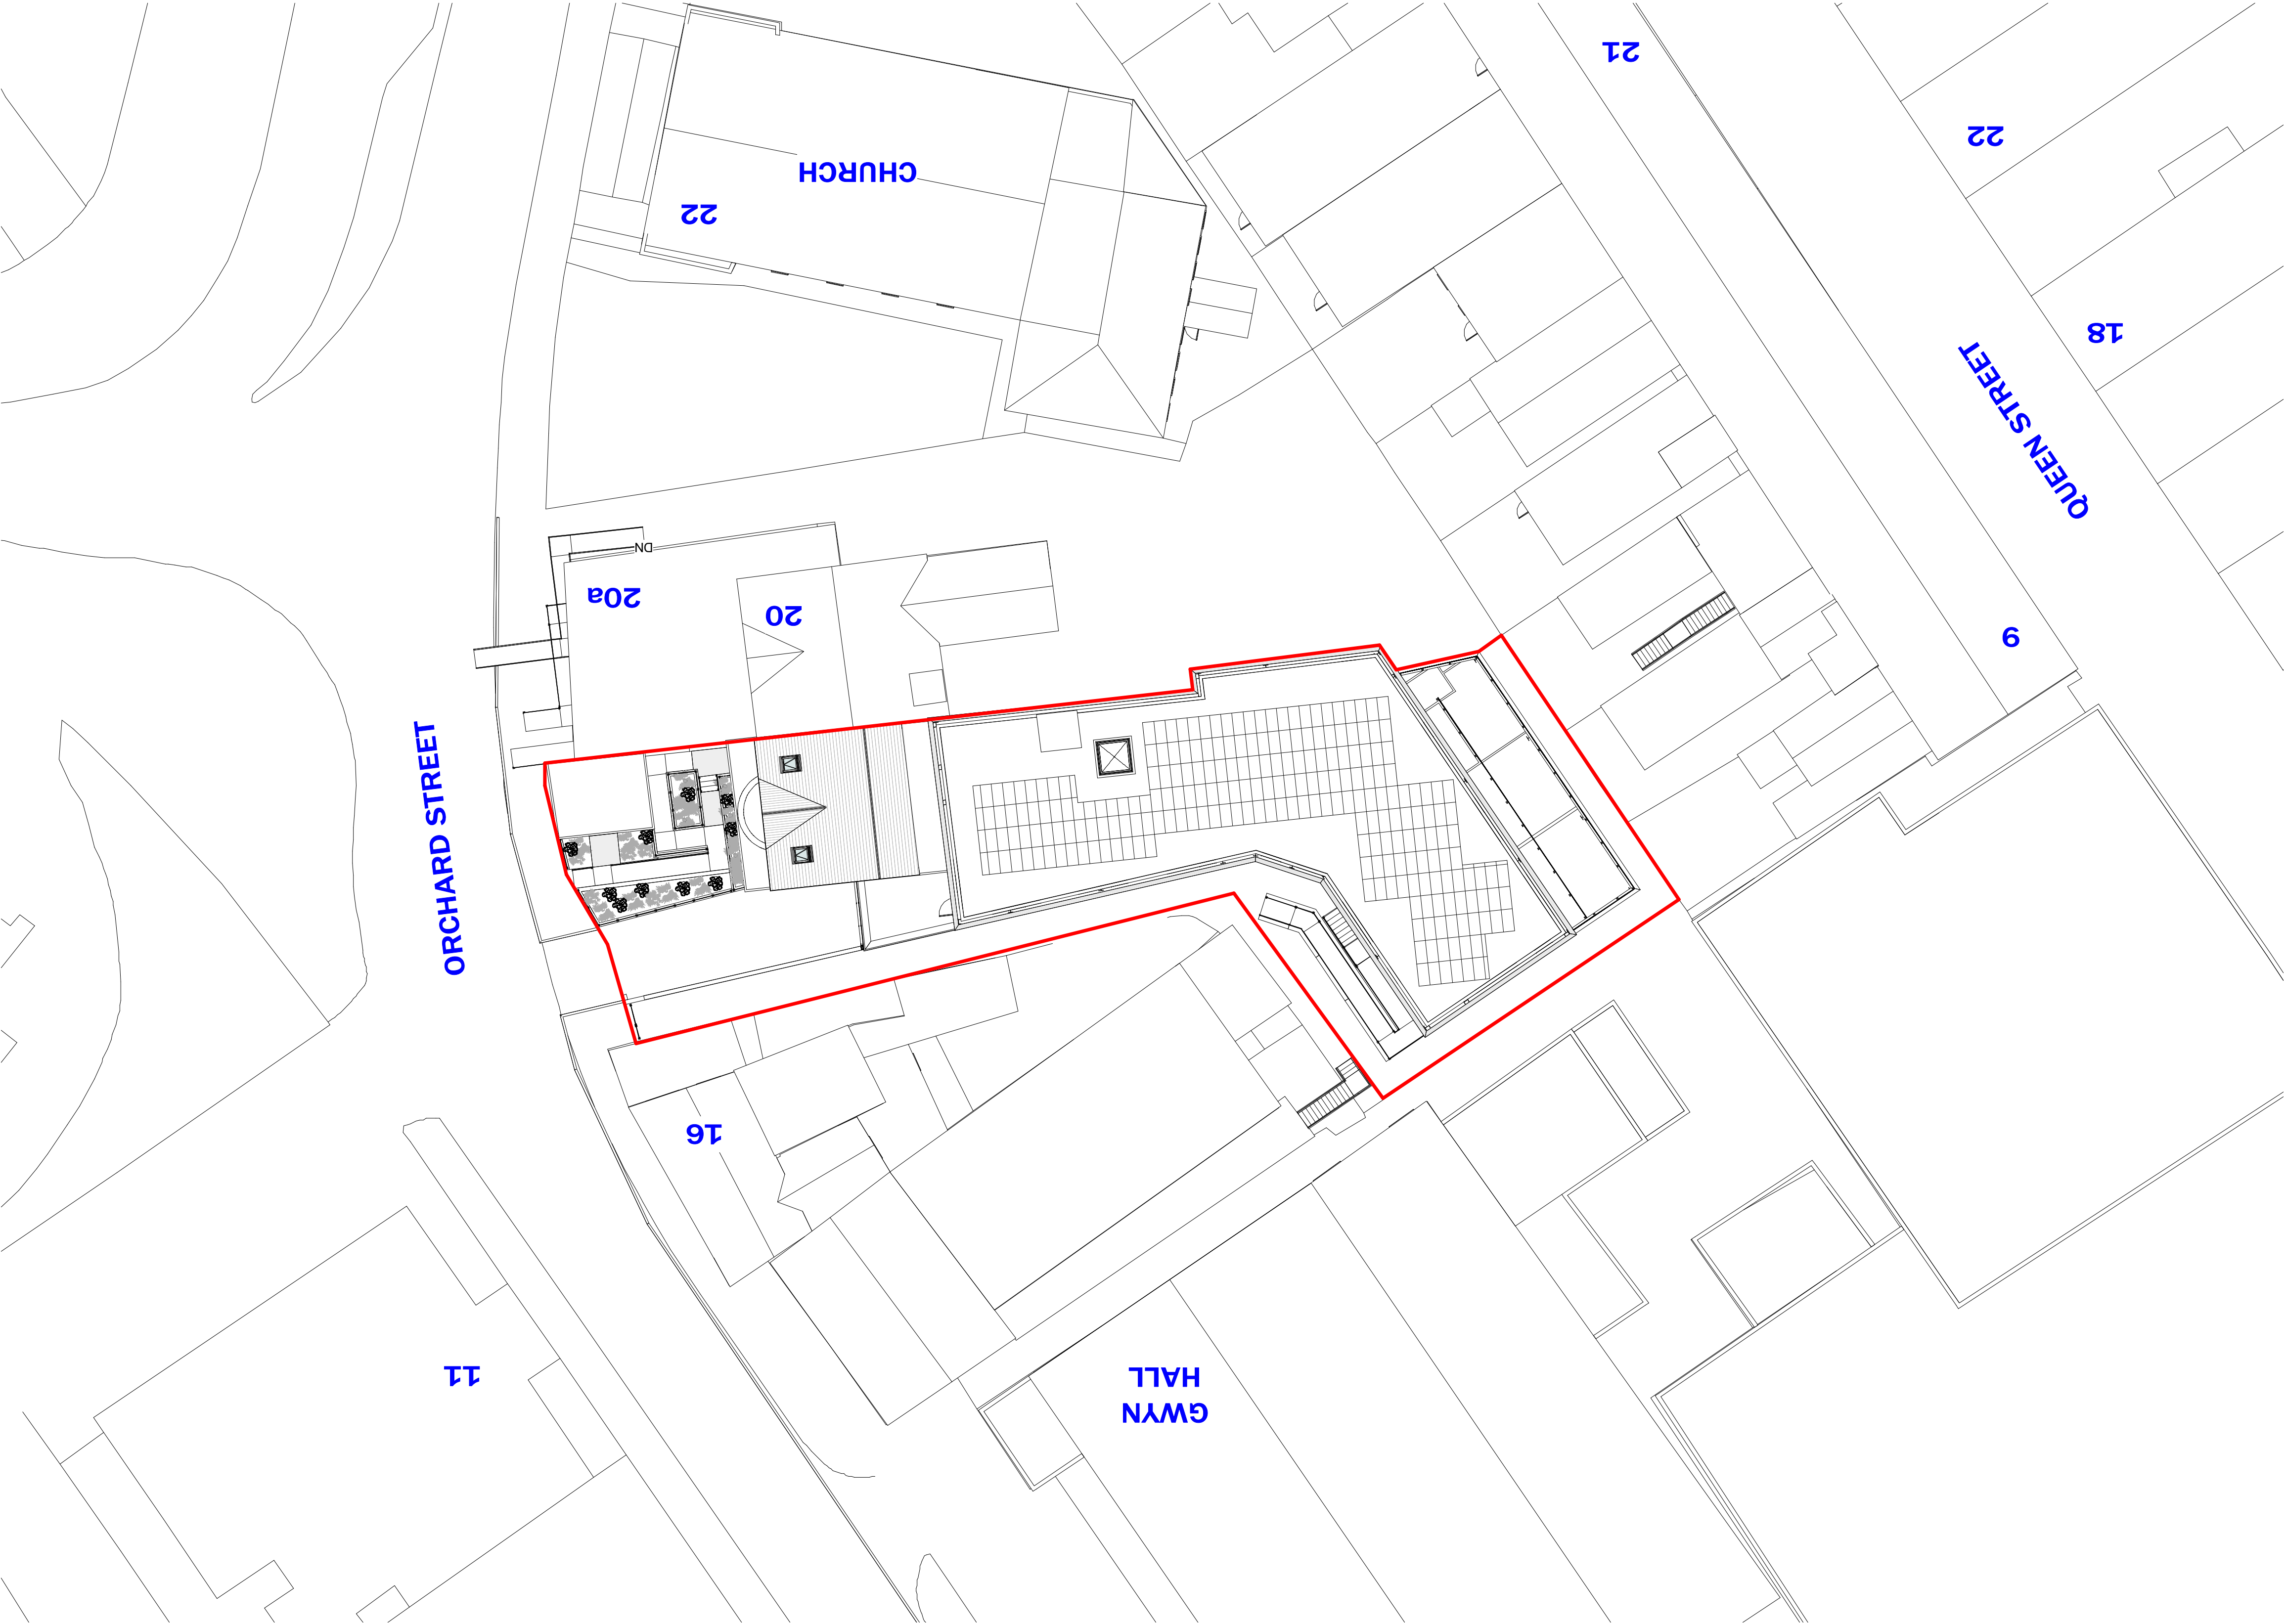

01 PROPOSED SITE LAYOUT
1 : 200