



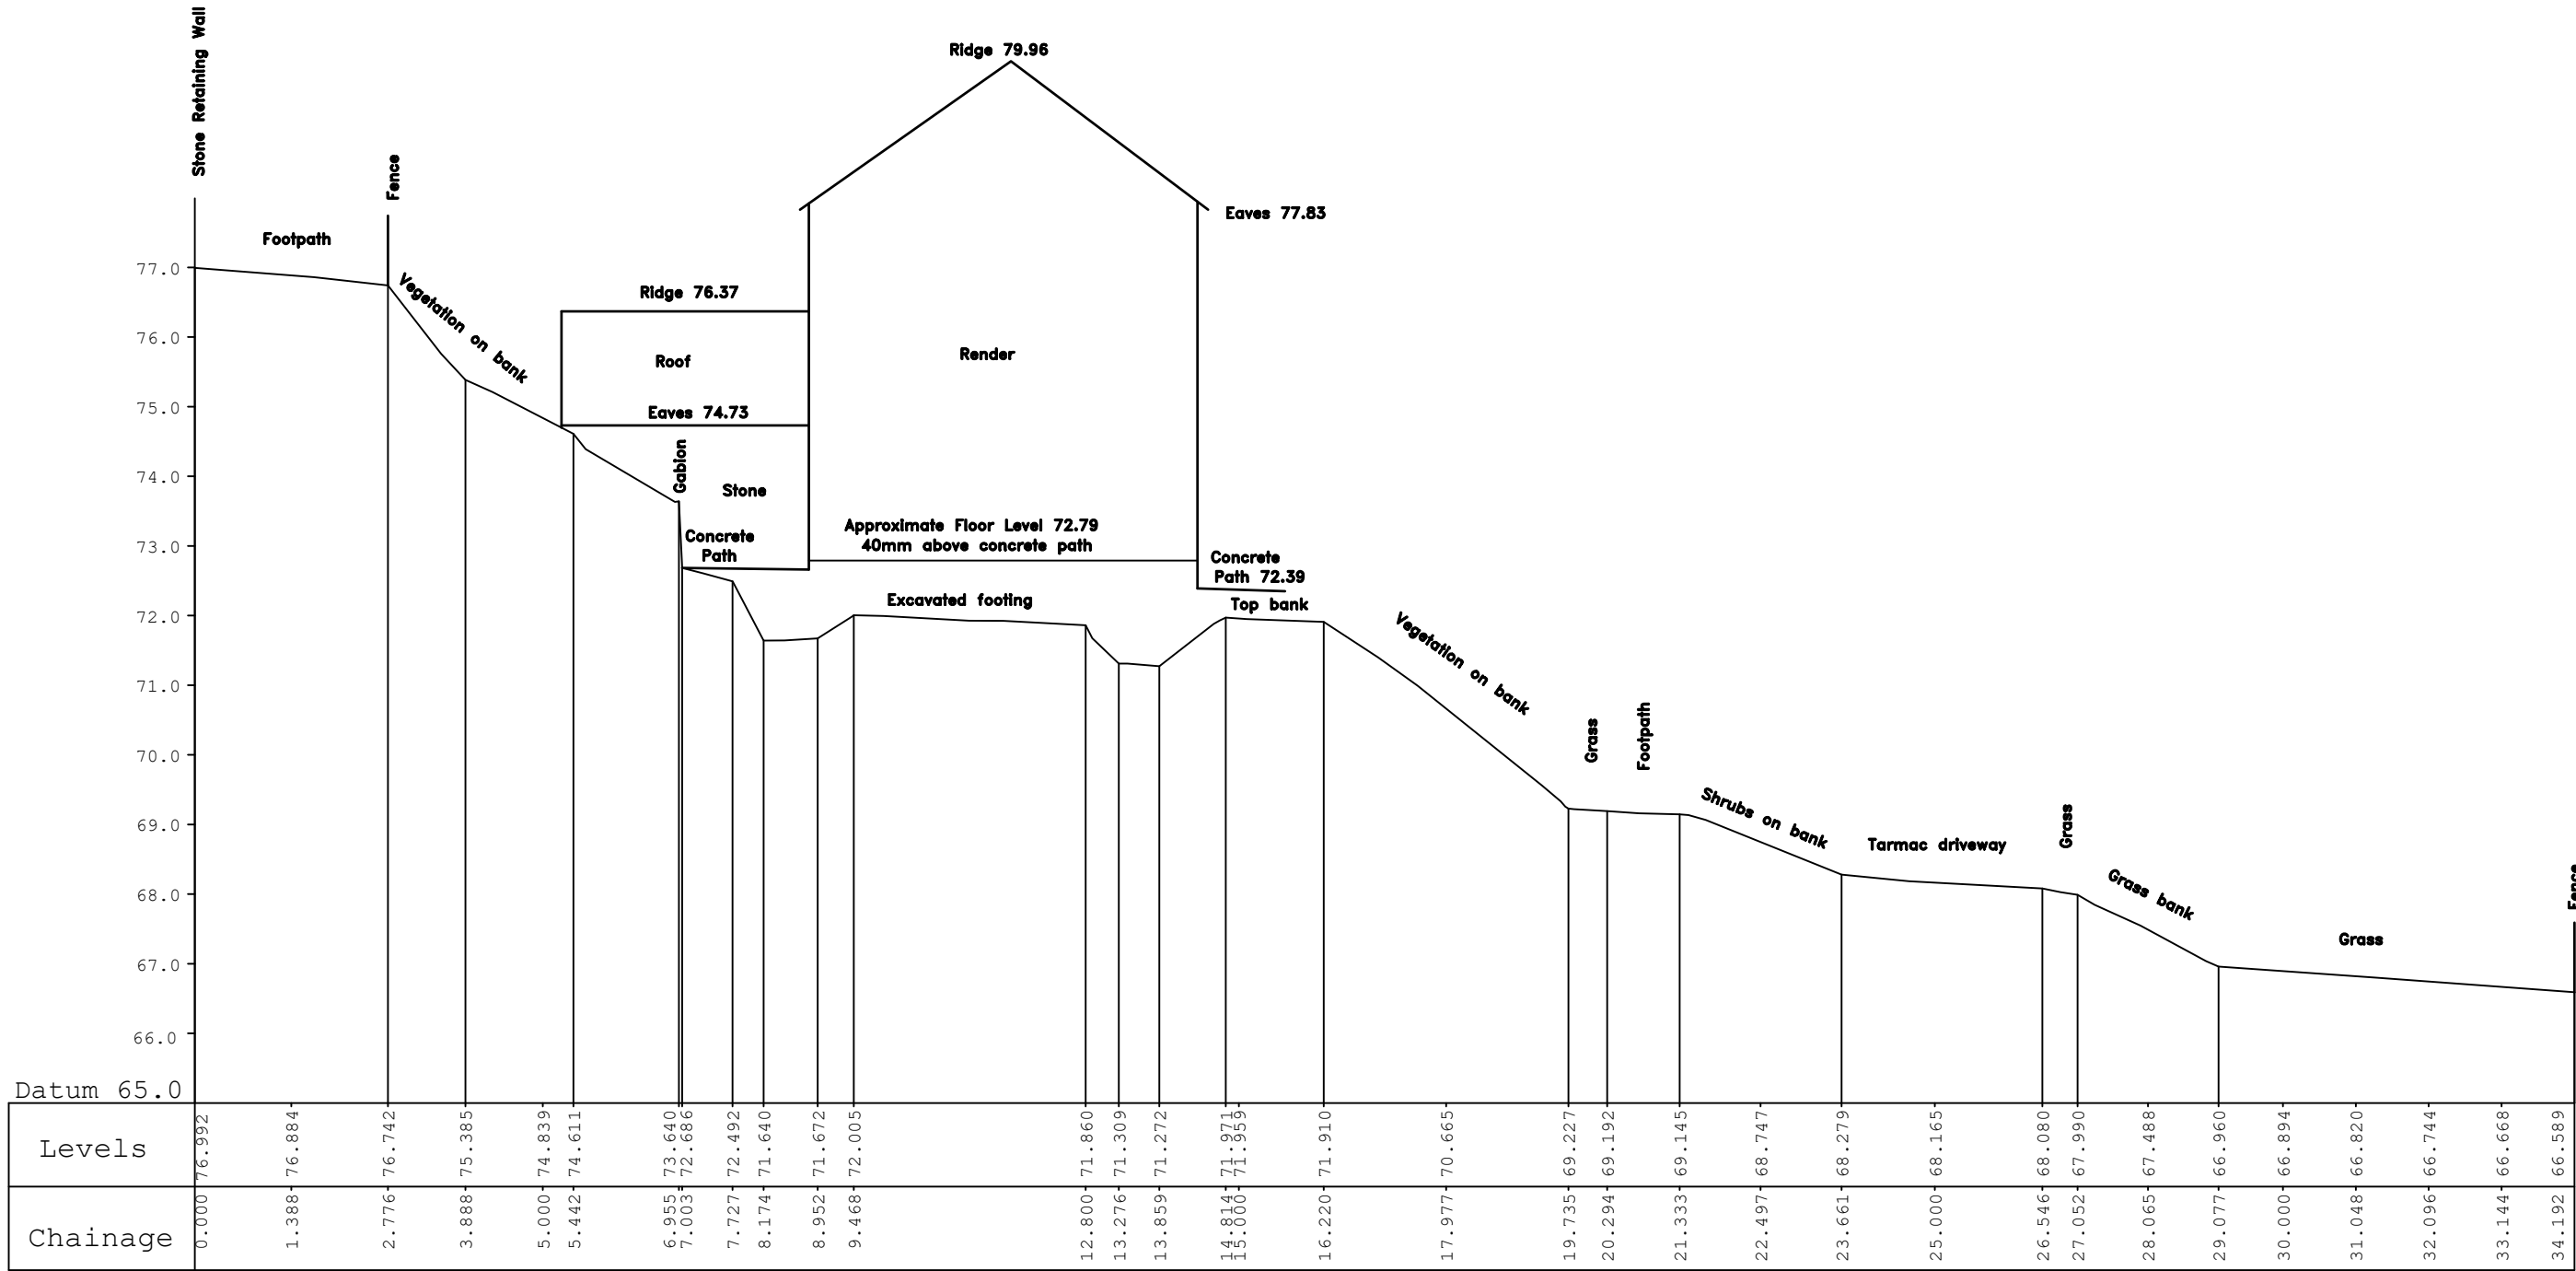

SECTION
SCALE 1:100

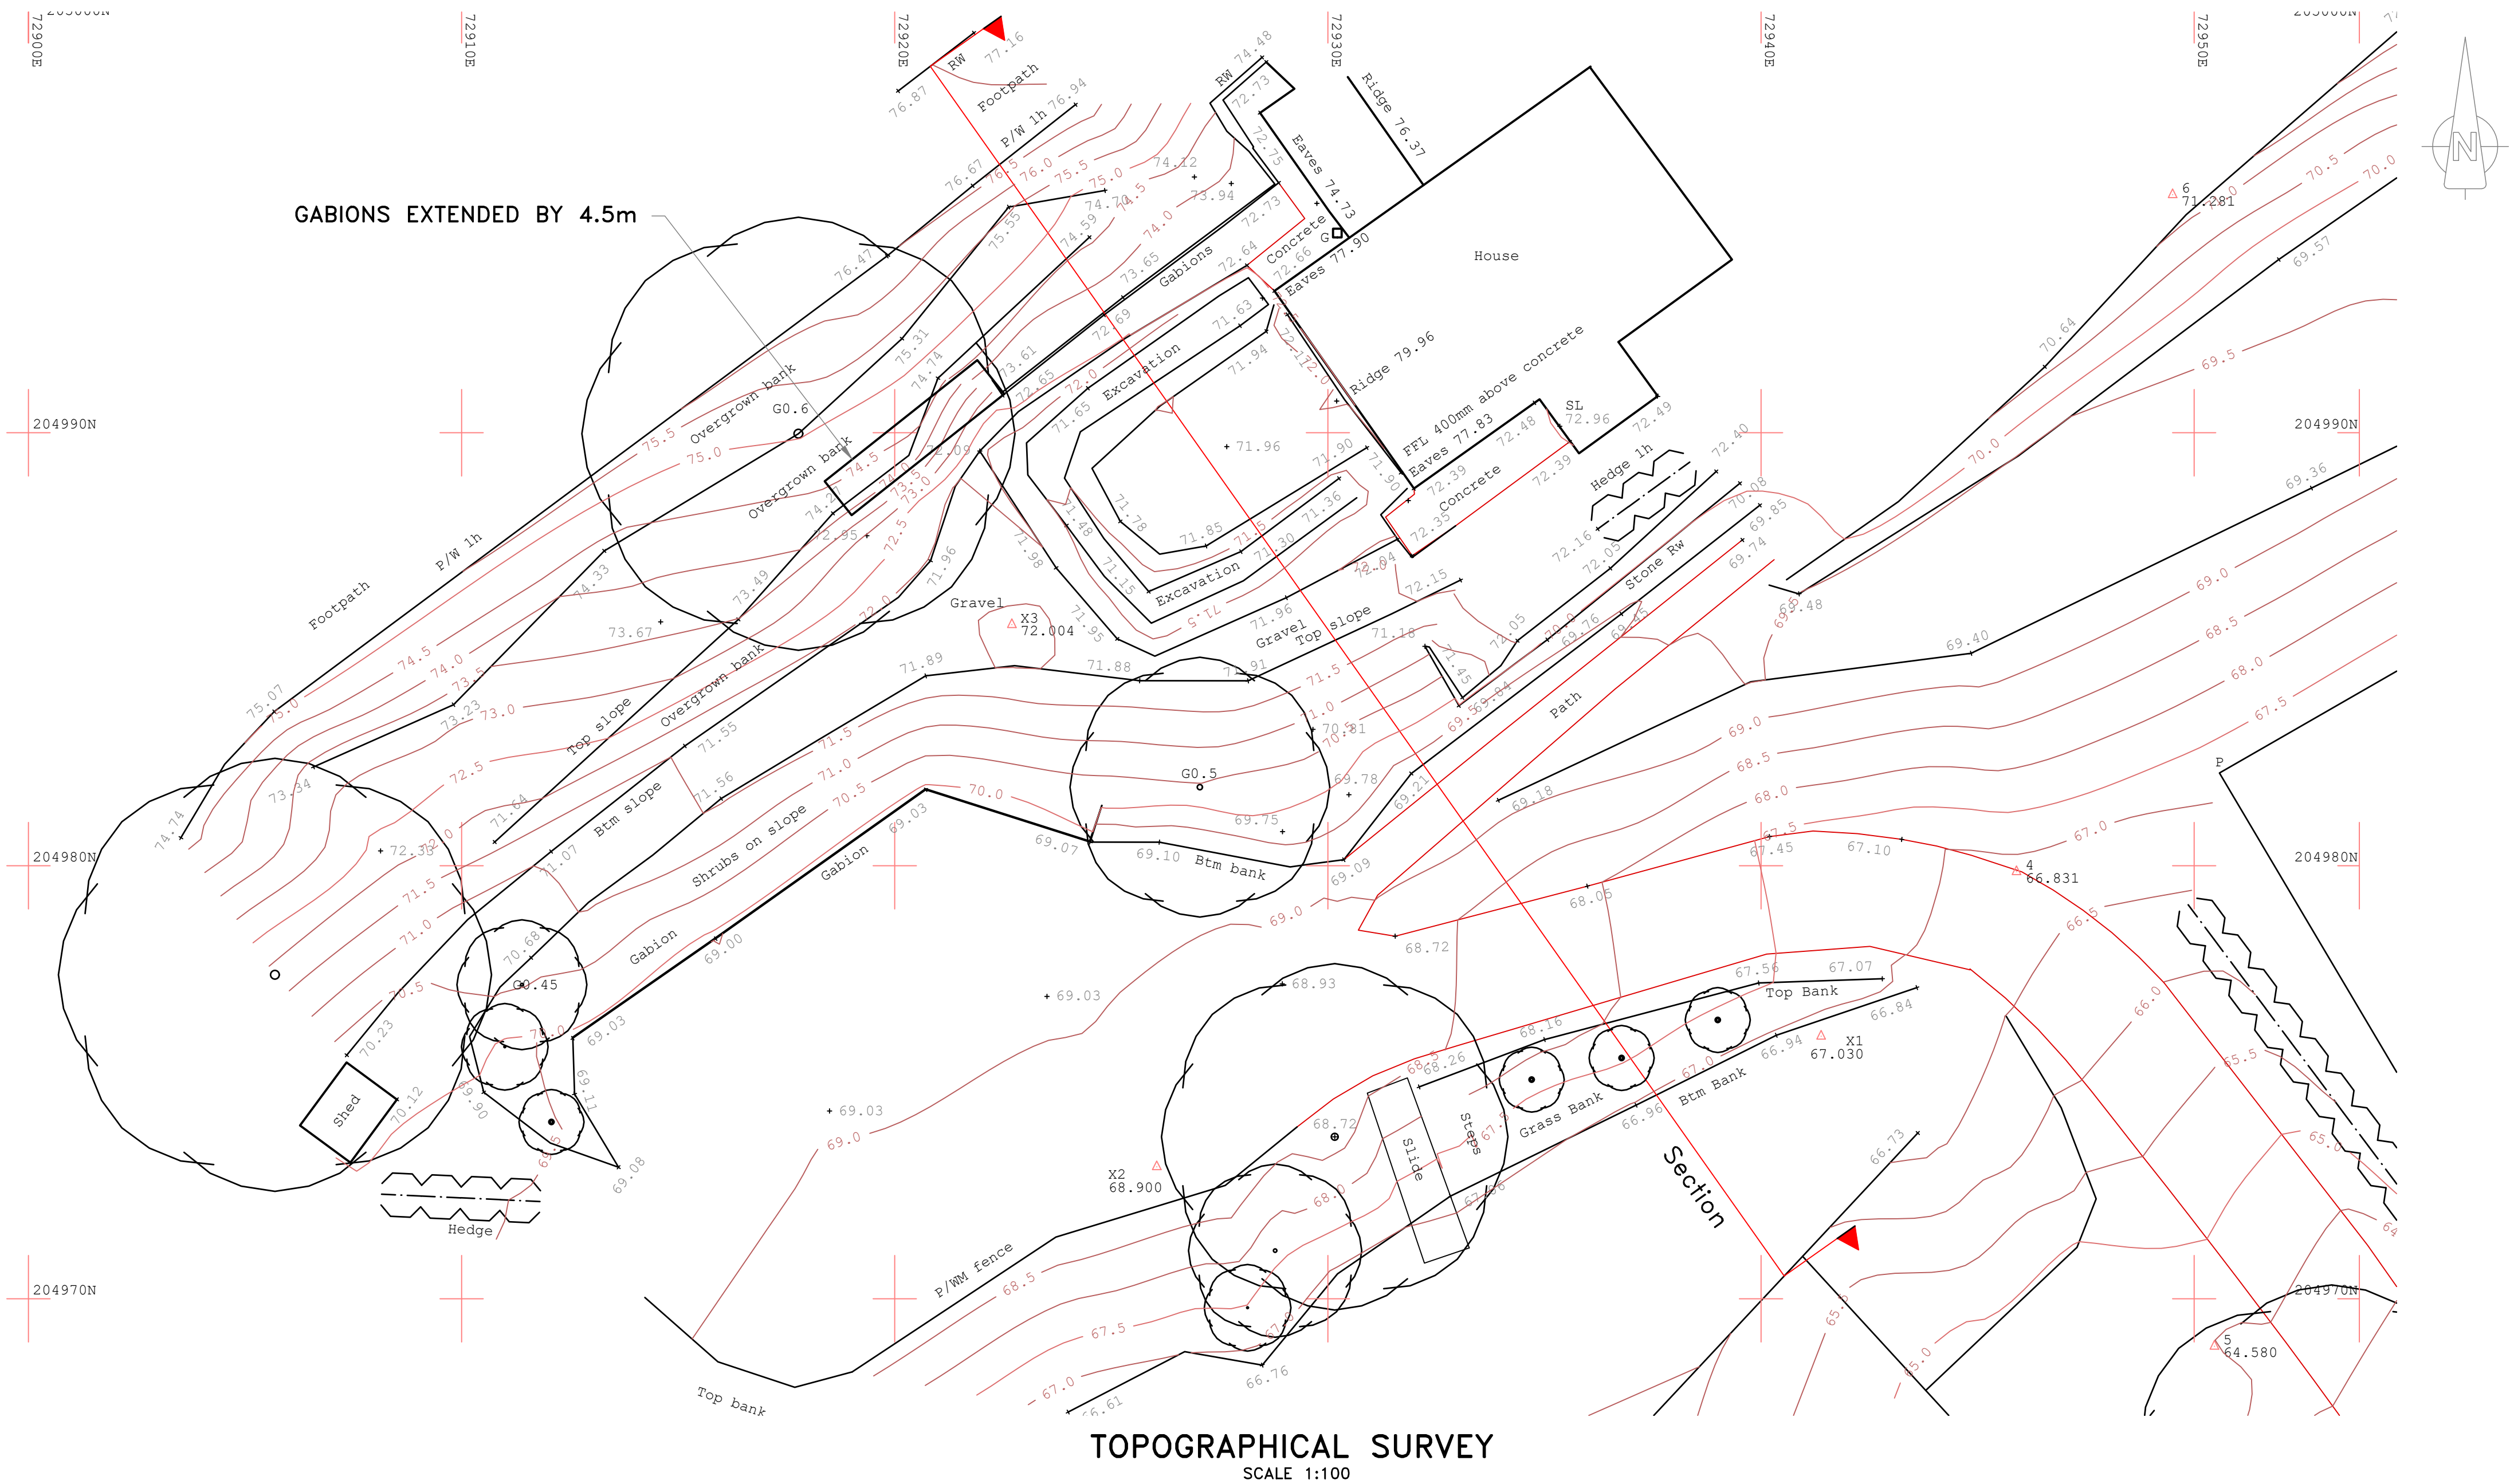

Notes

Rev

Date

Revisions



Jo Davies Architectural

jodavies1000@gmail.com

42A Mansfield Rd, Murlon, Swansea, SA3 3AR

Residential &
Commercial Design

Tel: 01792 934257
Mob: 07967 104405

Client

Peter Boden-Ryan
Mount Pleasant
Ynysmeudwy
Pontardawe
SA8 4PS

Job Title

Single Storey Side Extension

Drawing Title

Topographical Survey & Section

Scale

As shown

Date

Jan'21

Drawing No.

04

Rev.