


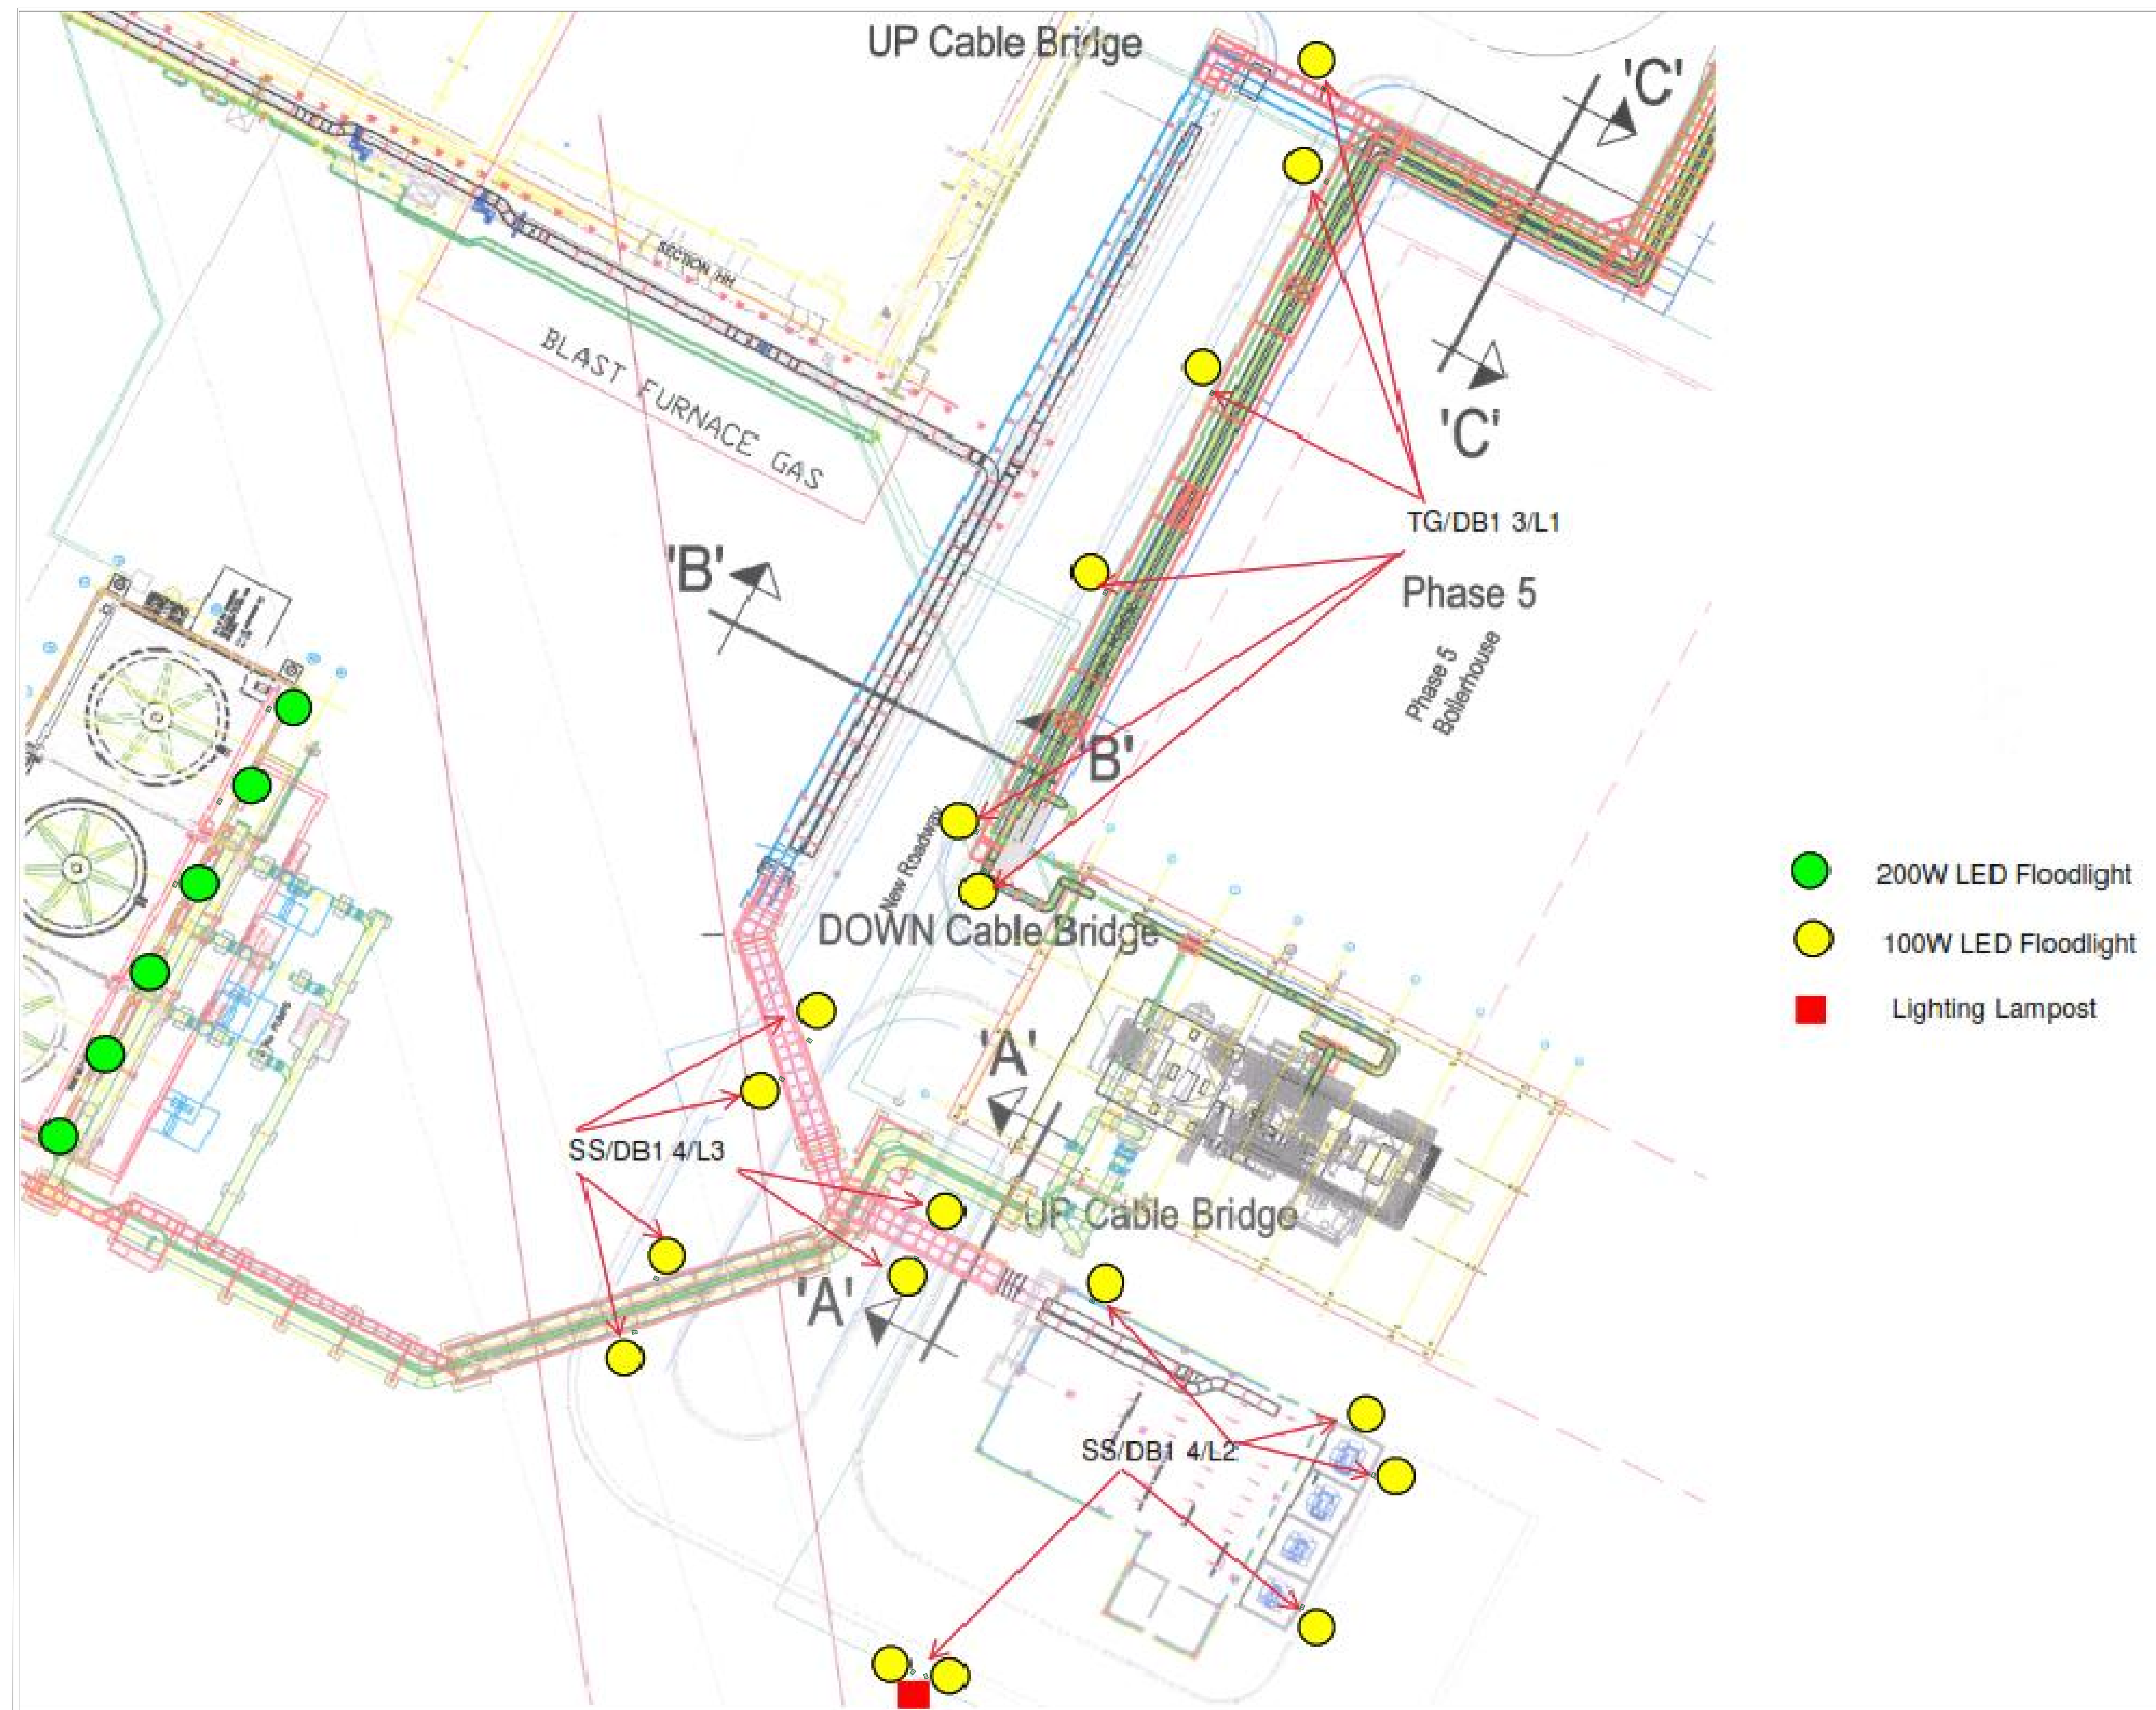

- 200W LED Floodlight
- 100W LED Floodlight
- Lighting Lampost

General Notes

1. PLEASE DO NOT SCALE FROM THIS DRAWING.
2. DESIGNED IN ACCORDANCE WITH CIBSE GUIDELINES AND LUCECO STANDARDS FOR ILLUSTRATIVE PURPOSES.
3. PLEASE NOTE ALL QUANTITIES ARE STRICTLY BUDGETARY, SUBJECT TO FULLY SCALED (PREFERABLY AUTOCAD) DRAWINGS BEING SUBMITTED.
4. LUMINAIRES AND POSITIONS AS REQUESTED LEVELS AND UNIFORMITY REPRESENTATIVE OF THIS, AND SHOULD BE CONFIRMED SUITABLE PRIOR TO ORDER.
5. ANY EMERGENCY LIGHTING DESIGN LAYOUTS AND RESULTS AS WELL AS PRODUCT TYPES MUST BE APPROVED BY THE LOCAL FIRE AUTHORITY PRIOR TO ANY INSTALLATION.

0	First Issue	02.03.2021
No.	Revision/Issue	Date



Luceco Plc
BG Electrical Ltd
Stafford Park 1
Telford
Shropshire
TF3 3BD
United Kingdom

Tata Steel, Turbine Hall, Port Talbot
External Lighting
Proposed Lighting Layout
For Discussion/Approval

Project:	30877	Revision:	
Date:	02/03/2021		0
Scale:			

Symbol	Prt.	Article No	Name	Lamp
	6	LFP200B140F	Guardian Pro Floodlight 200W 26000Lm	1xLED 200 W
	18	LFP100B140F	Guardian Pro Floodlight 100W 12500Lm	1xLED 100 W

General Notes

- PLEASE DO NOT SCALE FROM THIS DRAWING.
- DESIGNED IN ACCORDANCE WITH CIBSE GUIDELINES AND LUCECO STANDARDS FOR ILLUSTRATIVE PURPOSES.
- PLEASE NOTE ALL QUANTITIES ARE STRICTLY BUDGETARY, SUBJECT TO FULLY SCALED (PREFERABLY AUTOCAD) DRAWINGS BEING SUBMITTED.
- LUMINAIRES AND POSITIONS AS REQUESTED LEVELS AND UNIFORMITY REPRESENTATIVE OF THIS, AND SHOULD BE CONFIRMED SUITABLE PRIOR TO ORDER.
- ANY EMERGENCY LIGHTING DESIGN LAYOUTS AND RESULTS AS WELL AS PRODUCT TYPES MUST BE APPROVED BY THE LOCAL FIRE AUTHORITY PRIOR TO ANY INSTALLATION.

		
0	First Issue	02.03.2021
No.	Revision/Issue	Date

Project:	30877	Revision:	0
Date:	02/03/2021		
Scale:			

Tata Steel, Turbine Hall, Port Talbot
External Lighting
Luminaire Schedule
Proposed Lighting Layout
For Discussion/Approval

Luceco Plc
BG Electrical Ltd
Stafford Park 1
Telford
Shropshire
TF3 3BD
United Kingdom