


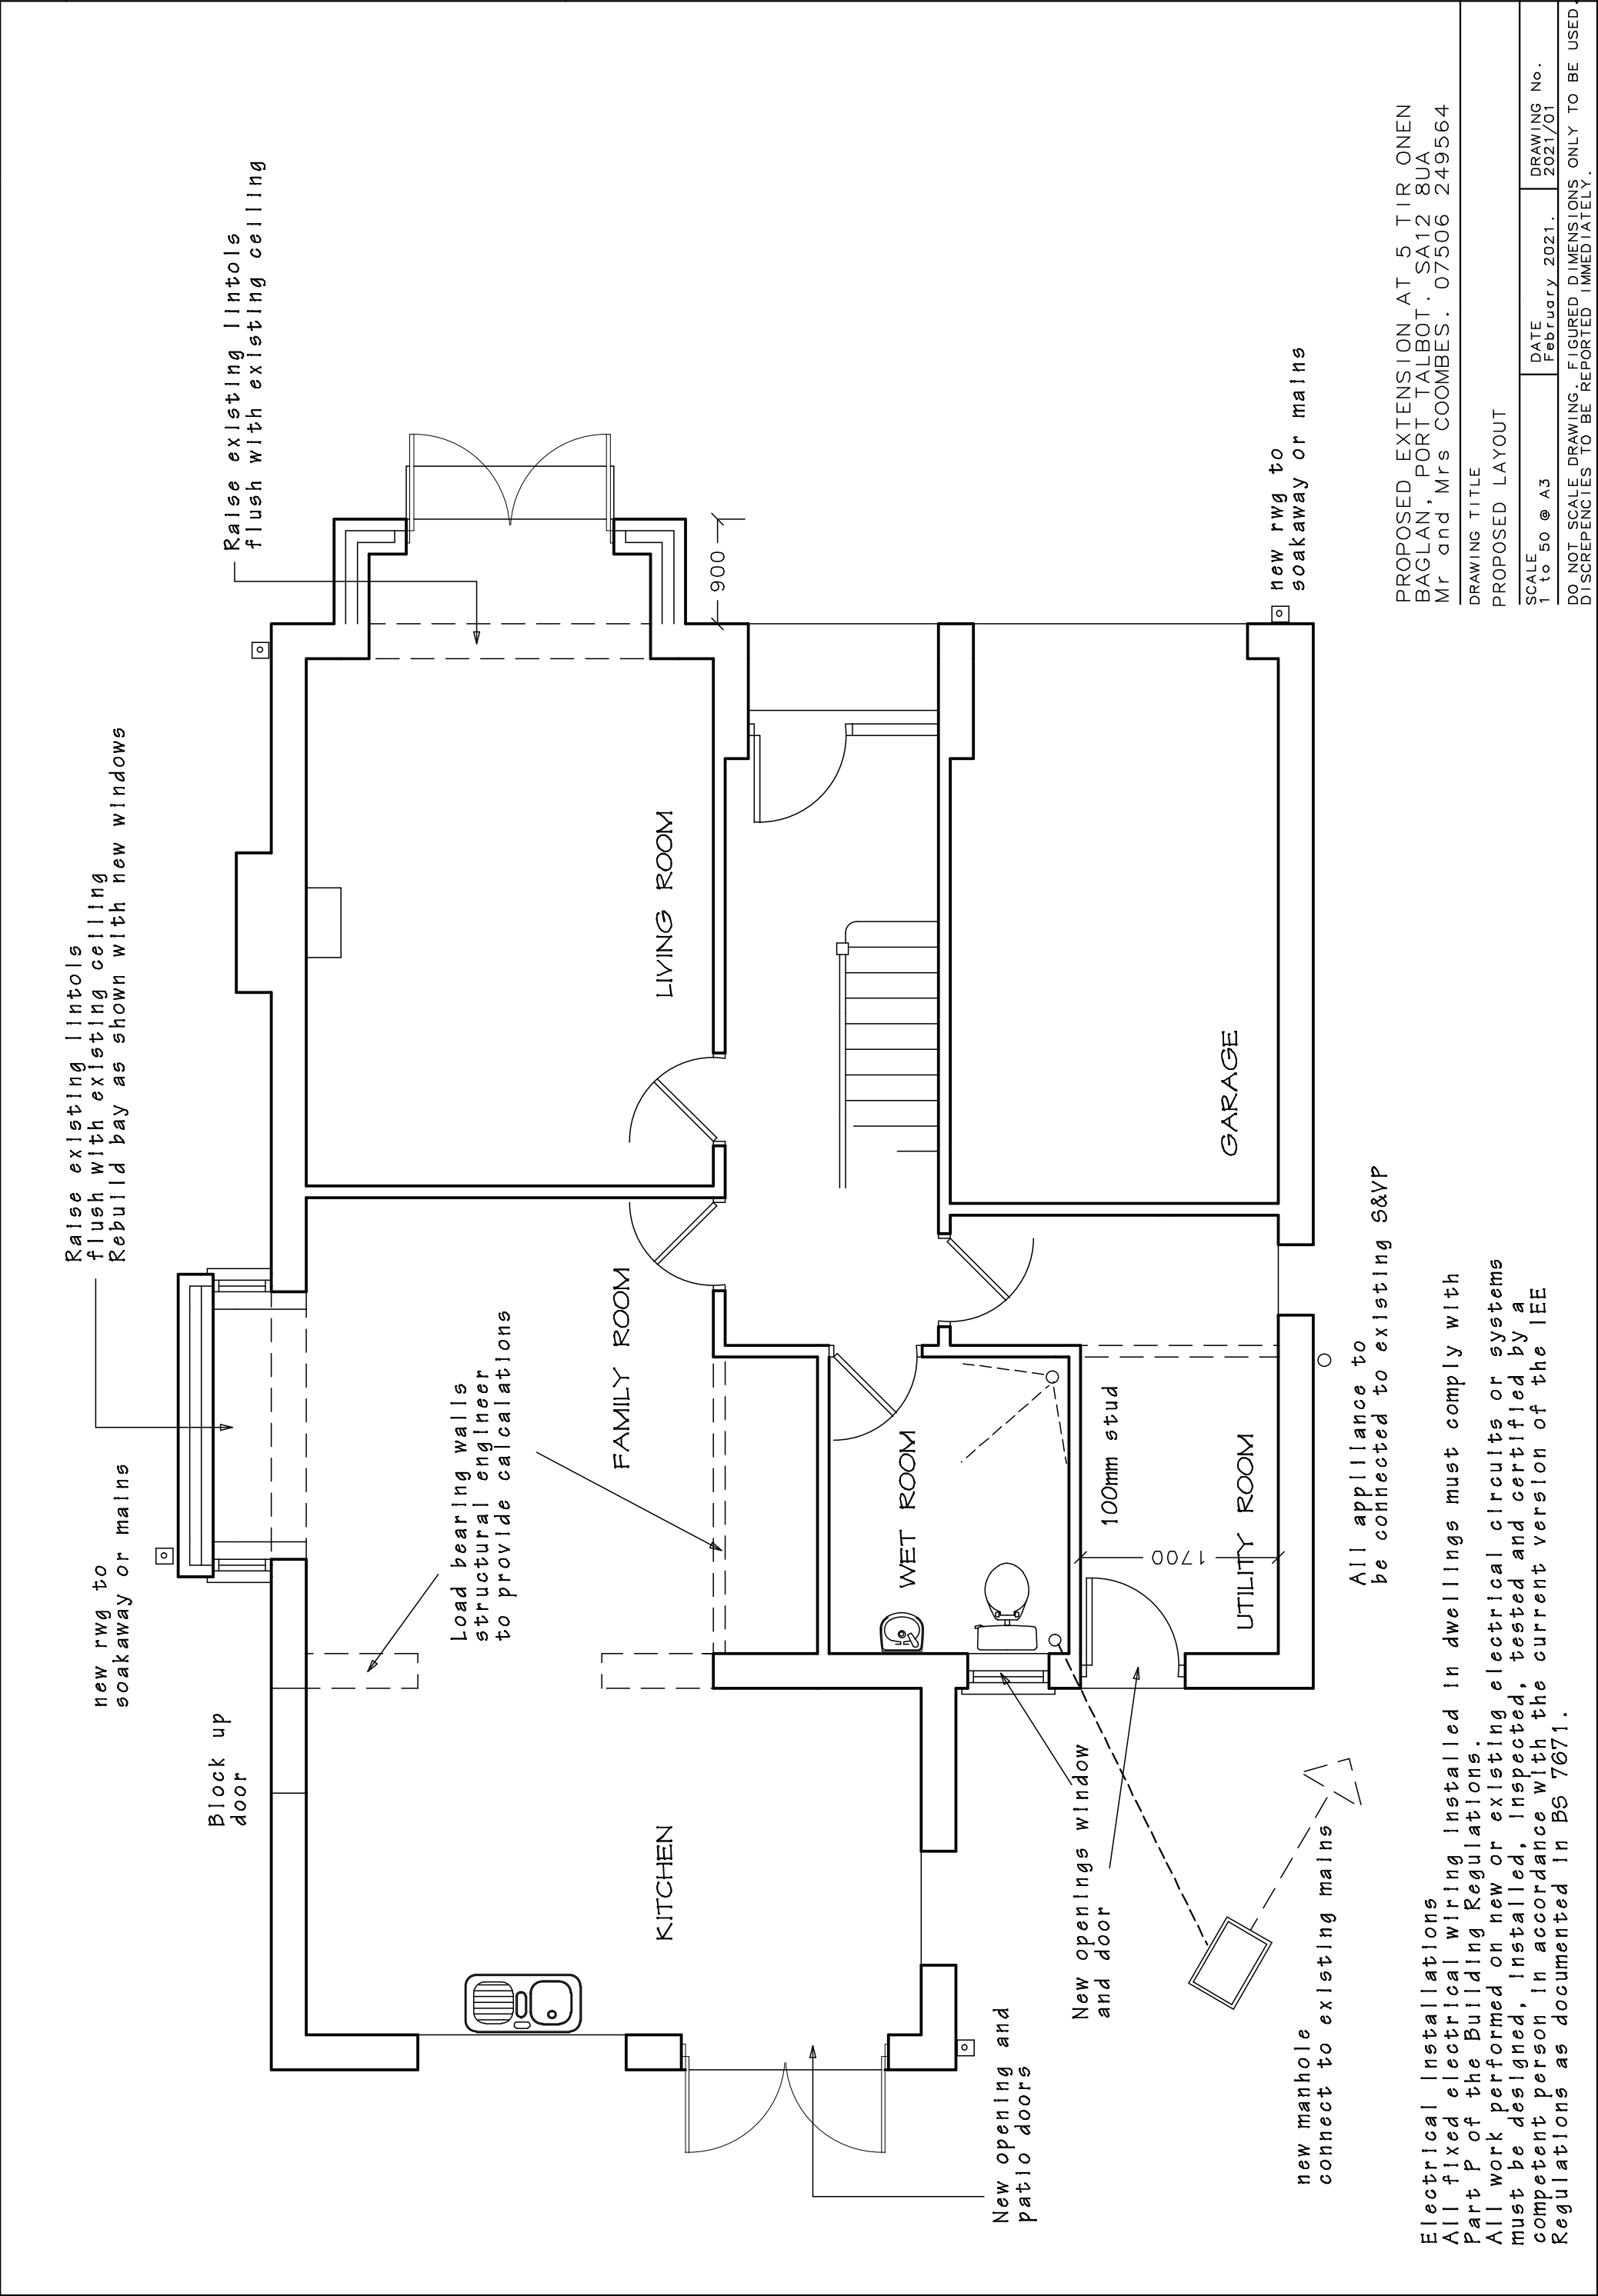

PROPOSED EXTENSION AT 5 TIR ONEN
BAGLAN, PORT TALBOT. SA12 8UA
Mr and Mrs COOMBES. 07506 249564

DRAWING TITLE		
PROPOSED LAYOUT		
SCALE 1 to 50 @ A3	DATE February 2021.	DRAWING No. 2021/01
DO NOT SCALE DRAWING. FIGURED DIMENSIONS ONLY TO BE USED. DISCREPANCIES TO BE REPORTED IMMEDIATELY.		