




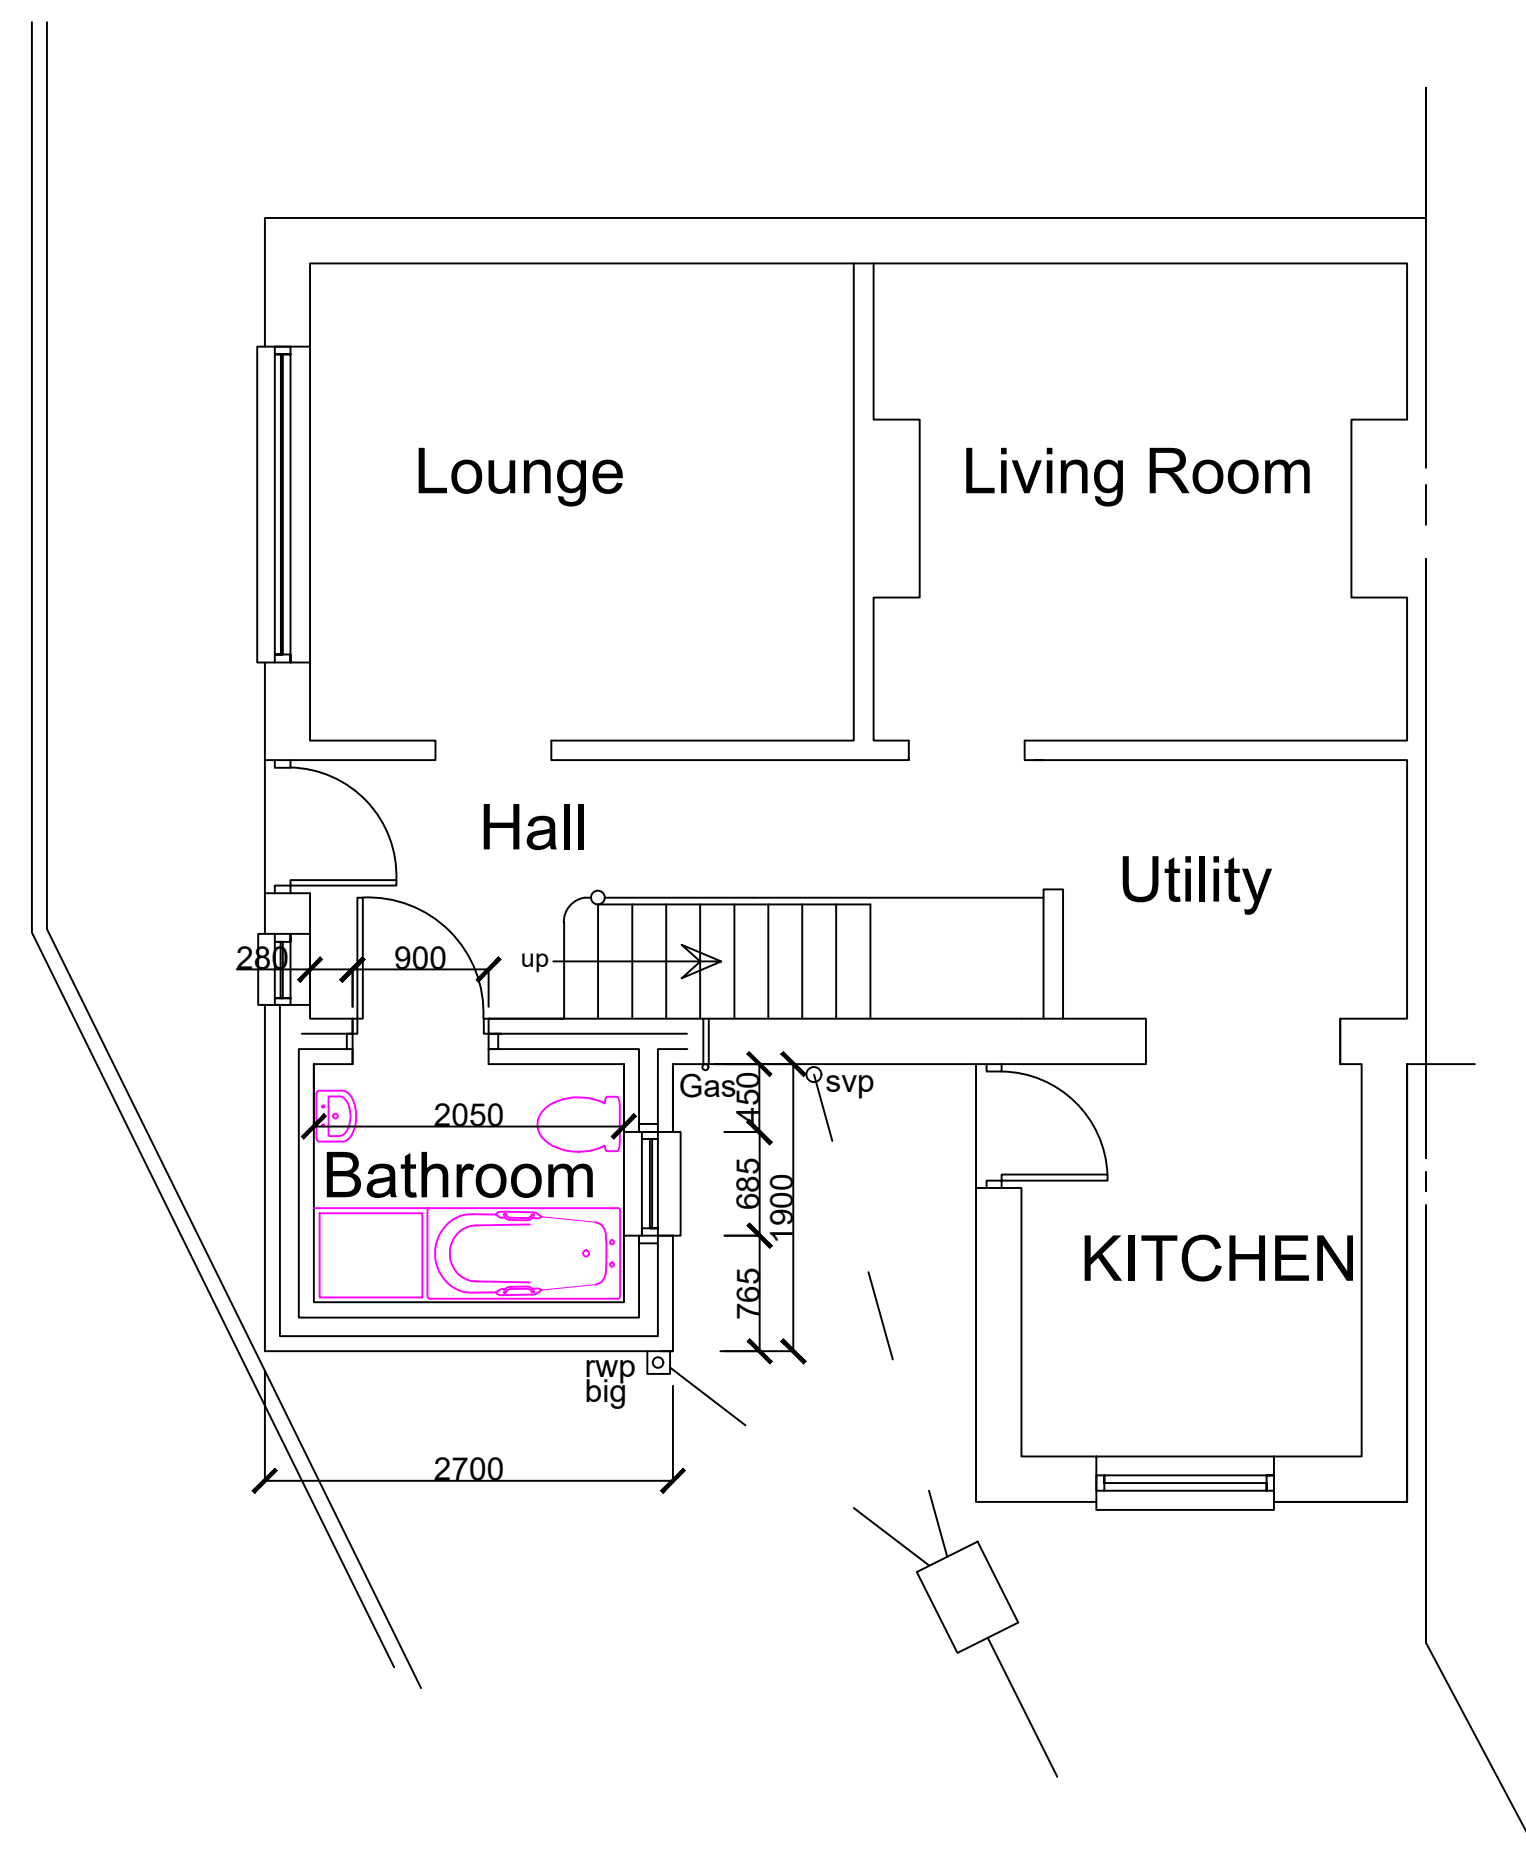


PROPOSED GF PLAN

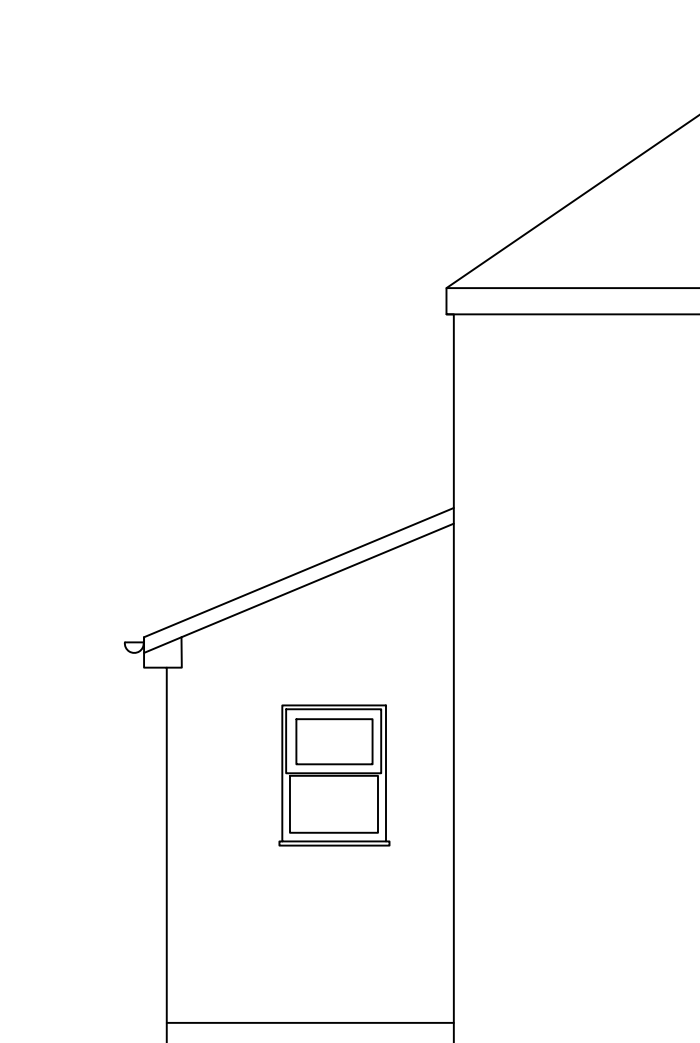

PROPOSED END ELEVATION

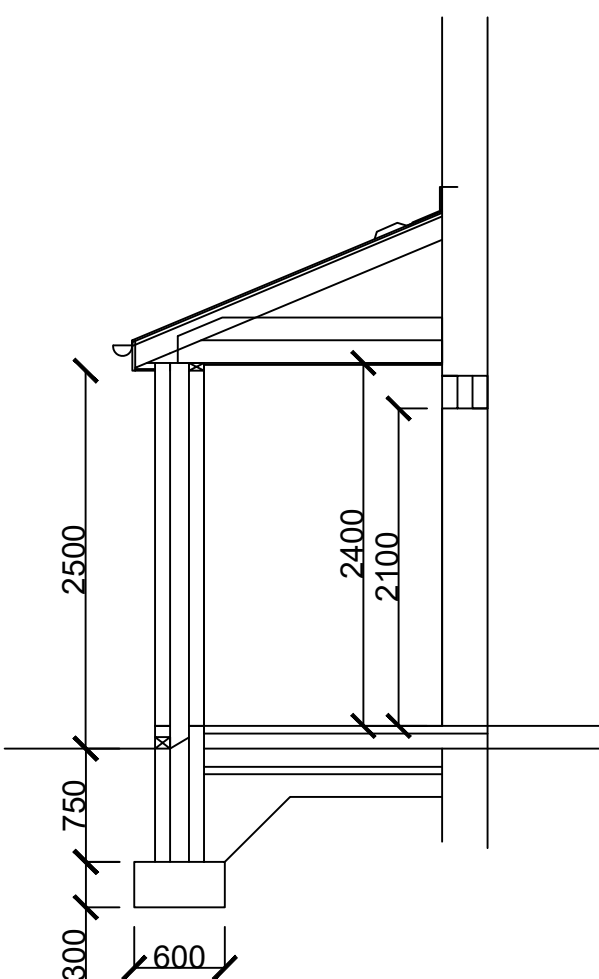


PROPOSED SECTION

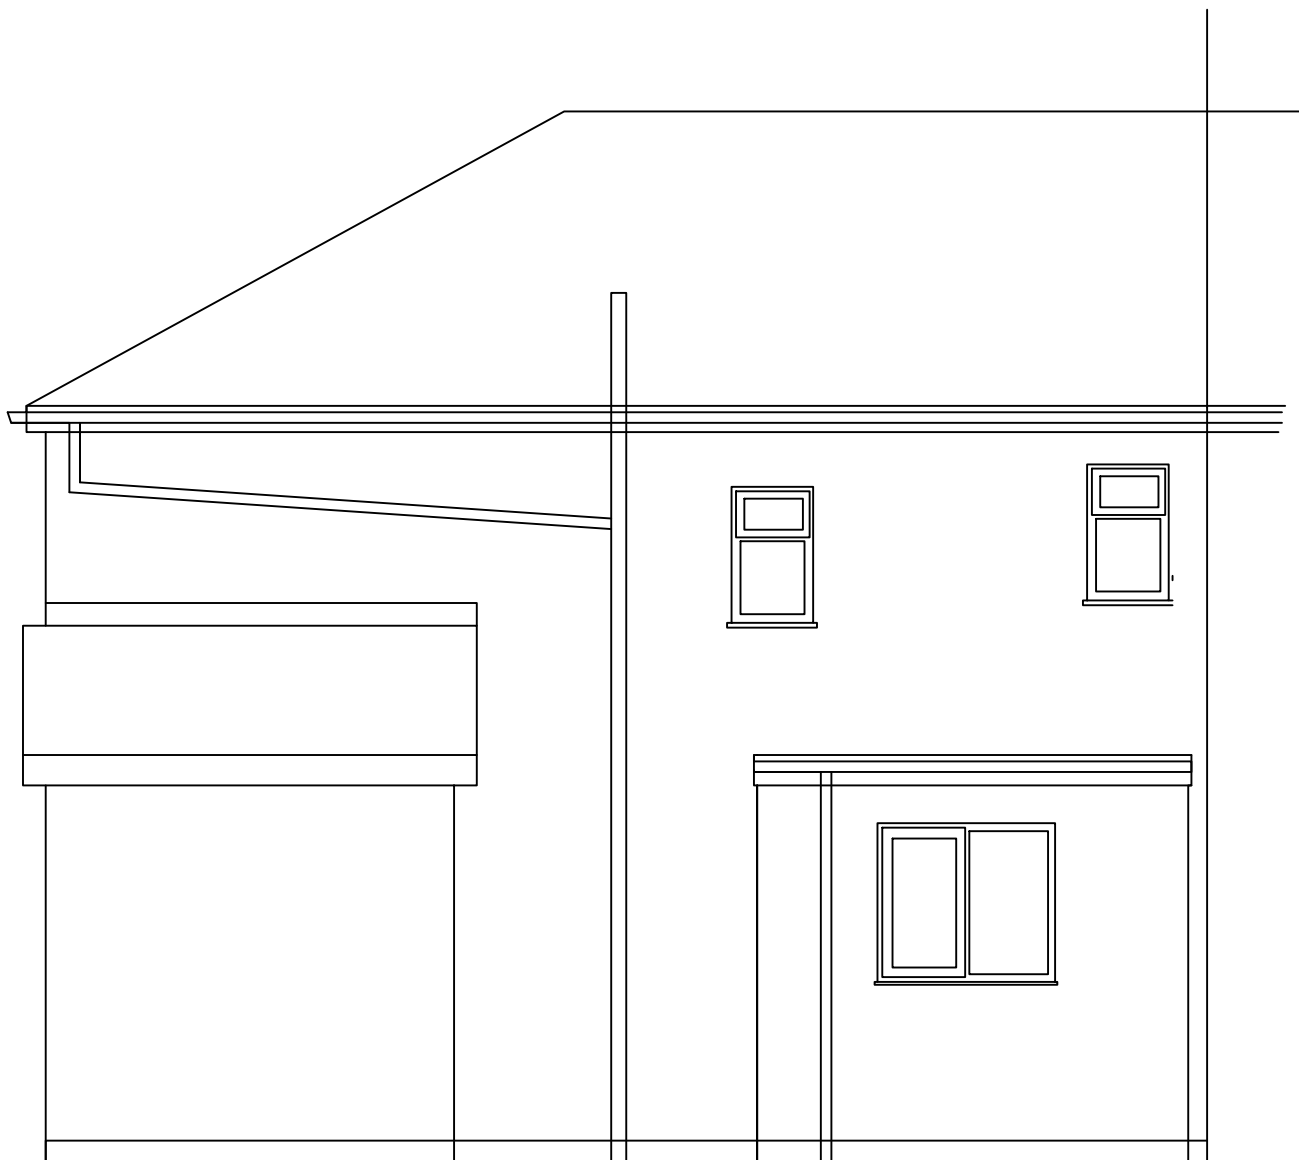

PROPOSED REAR ELEVATION



PROPOSED SIDE ELEVATION

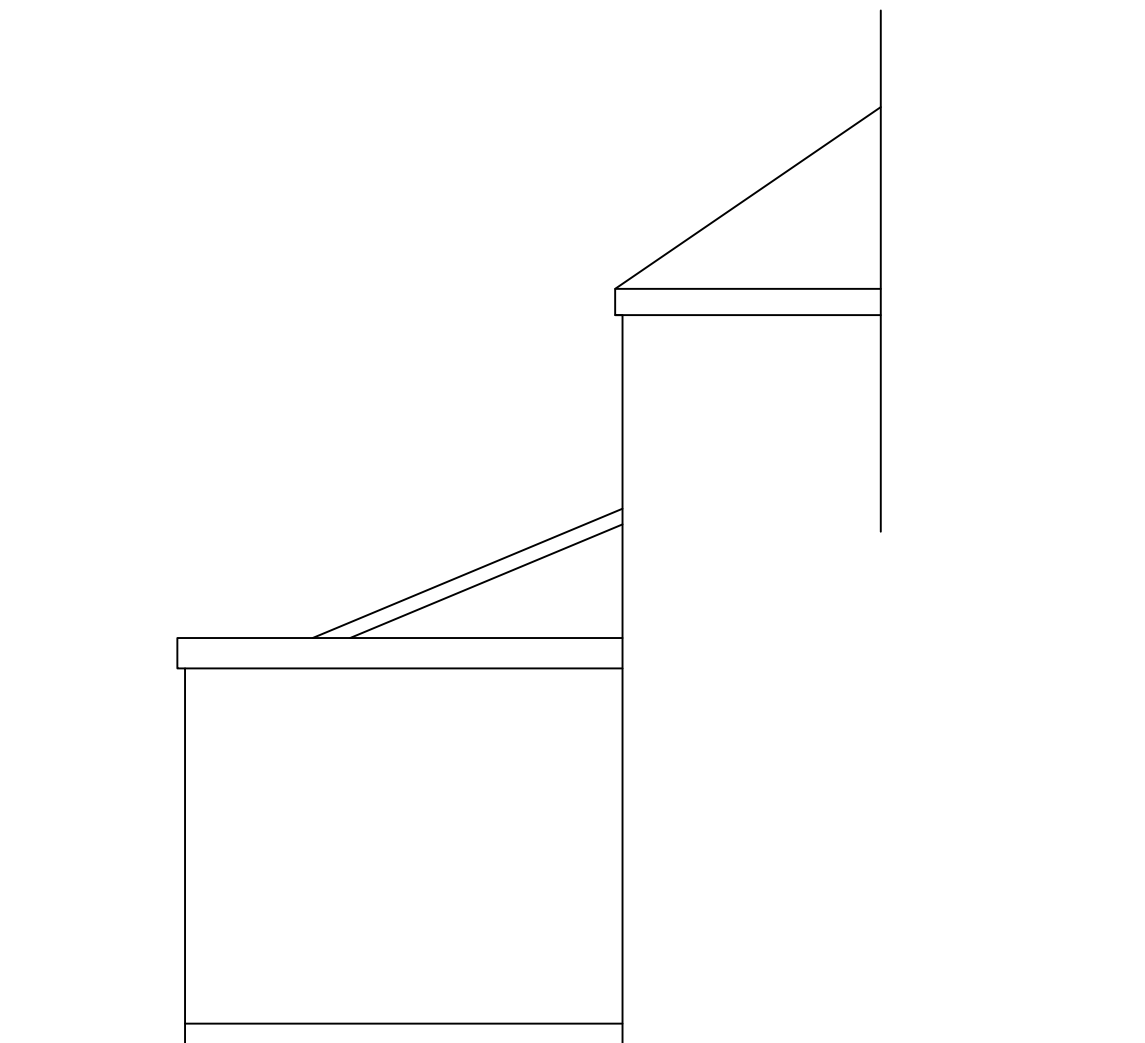

PROPOSED END ELEVATION

General Notes

|     |                |      |
|-----|----------------|------|
| No. | Revision/Issue | Date |
|-----|----------------|------|

Firm Name and Address

Project Name and Address

PROPOSED PLANS  
& ELEVATIONS  
25 KING ST  
PORT TALBOT

|         |            |       |
|---------|------------|-------|
| Project | ARCH       | Sheet |
| Date    | 07.03.2021 | B-02  |
| Scale   | 1:50       |       |