


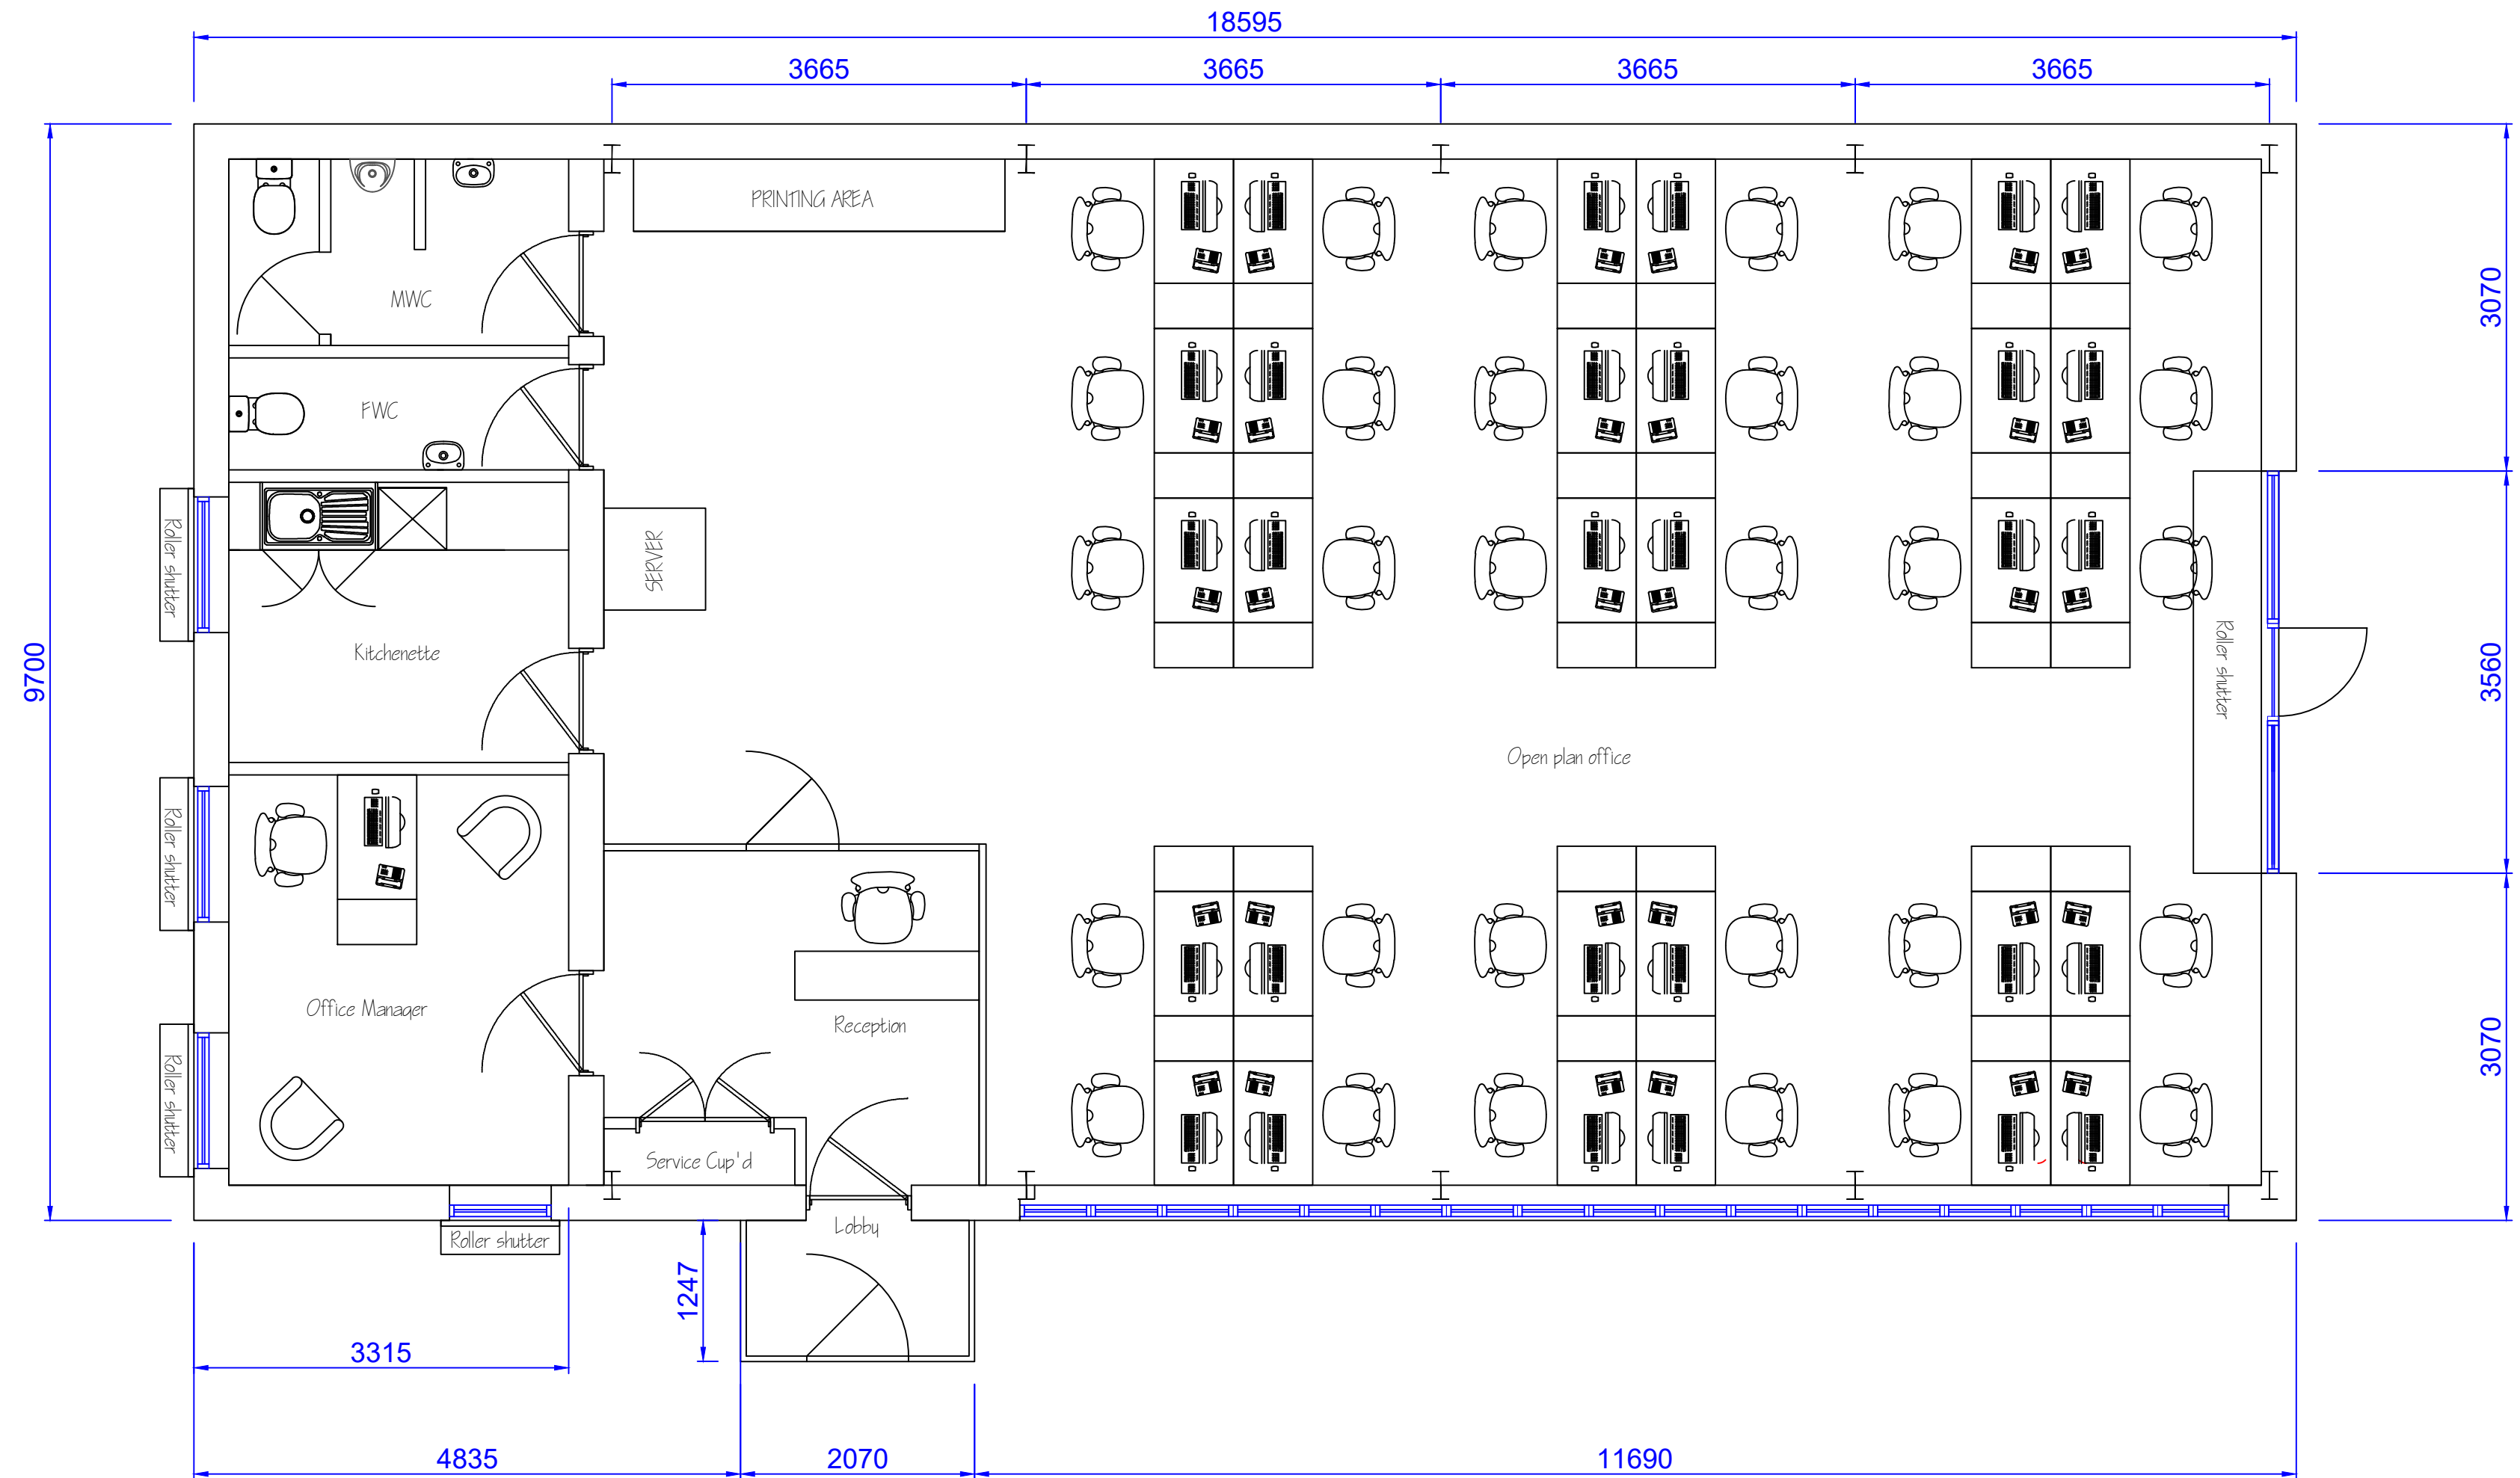

Ground Floor Plan 1:50