


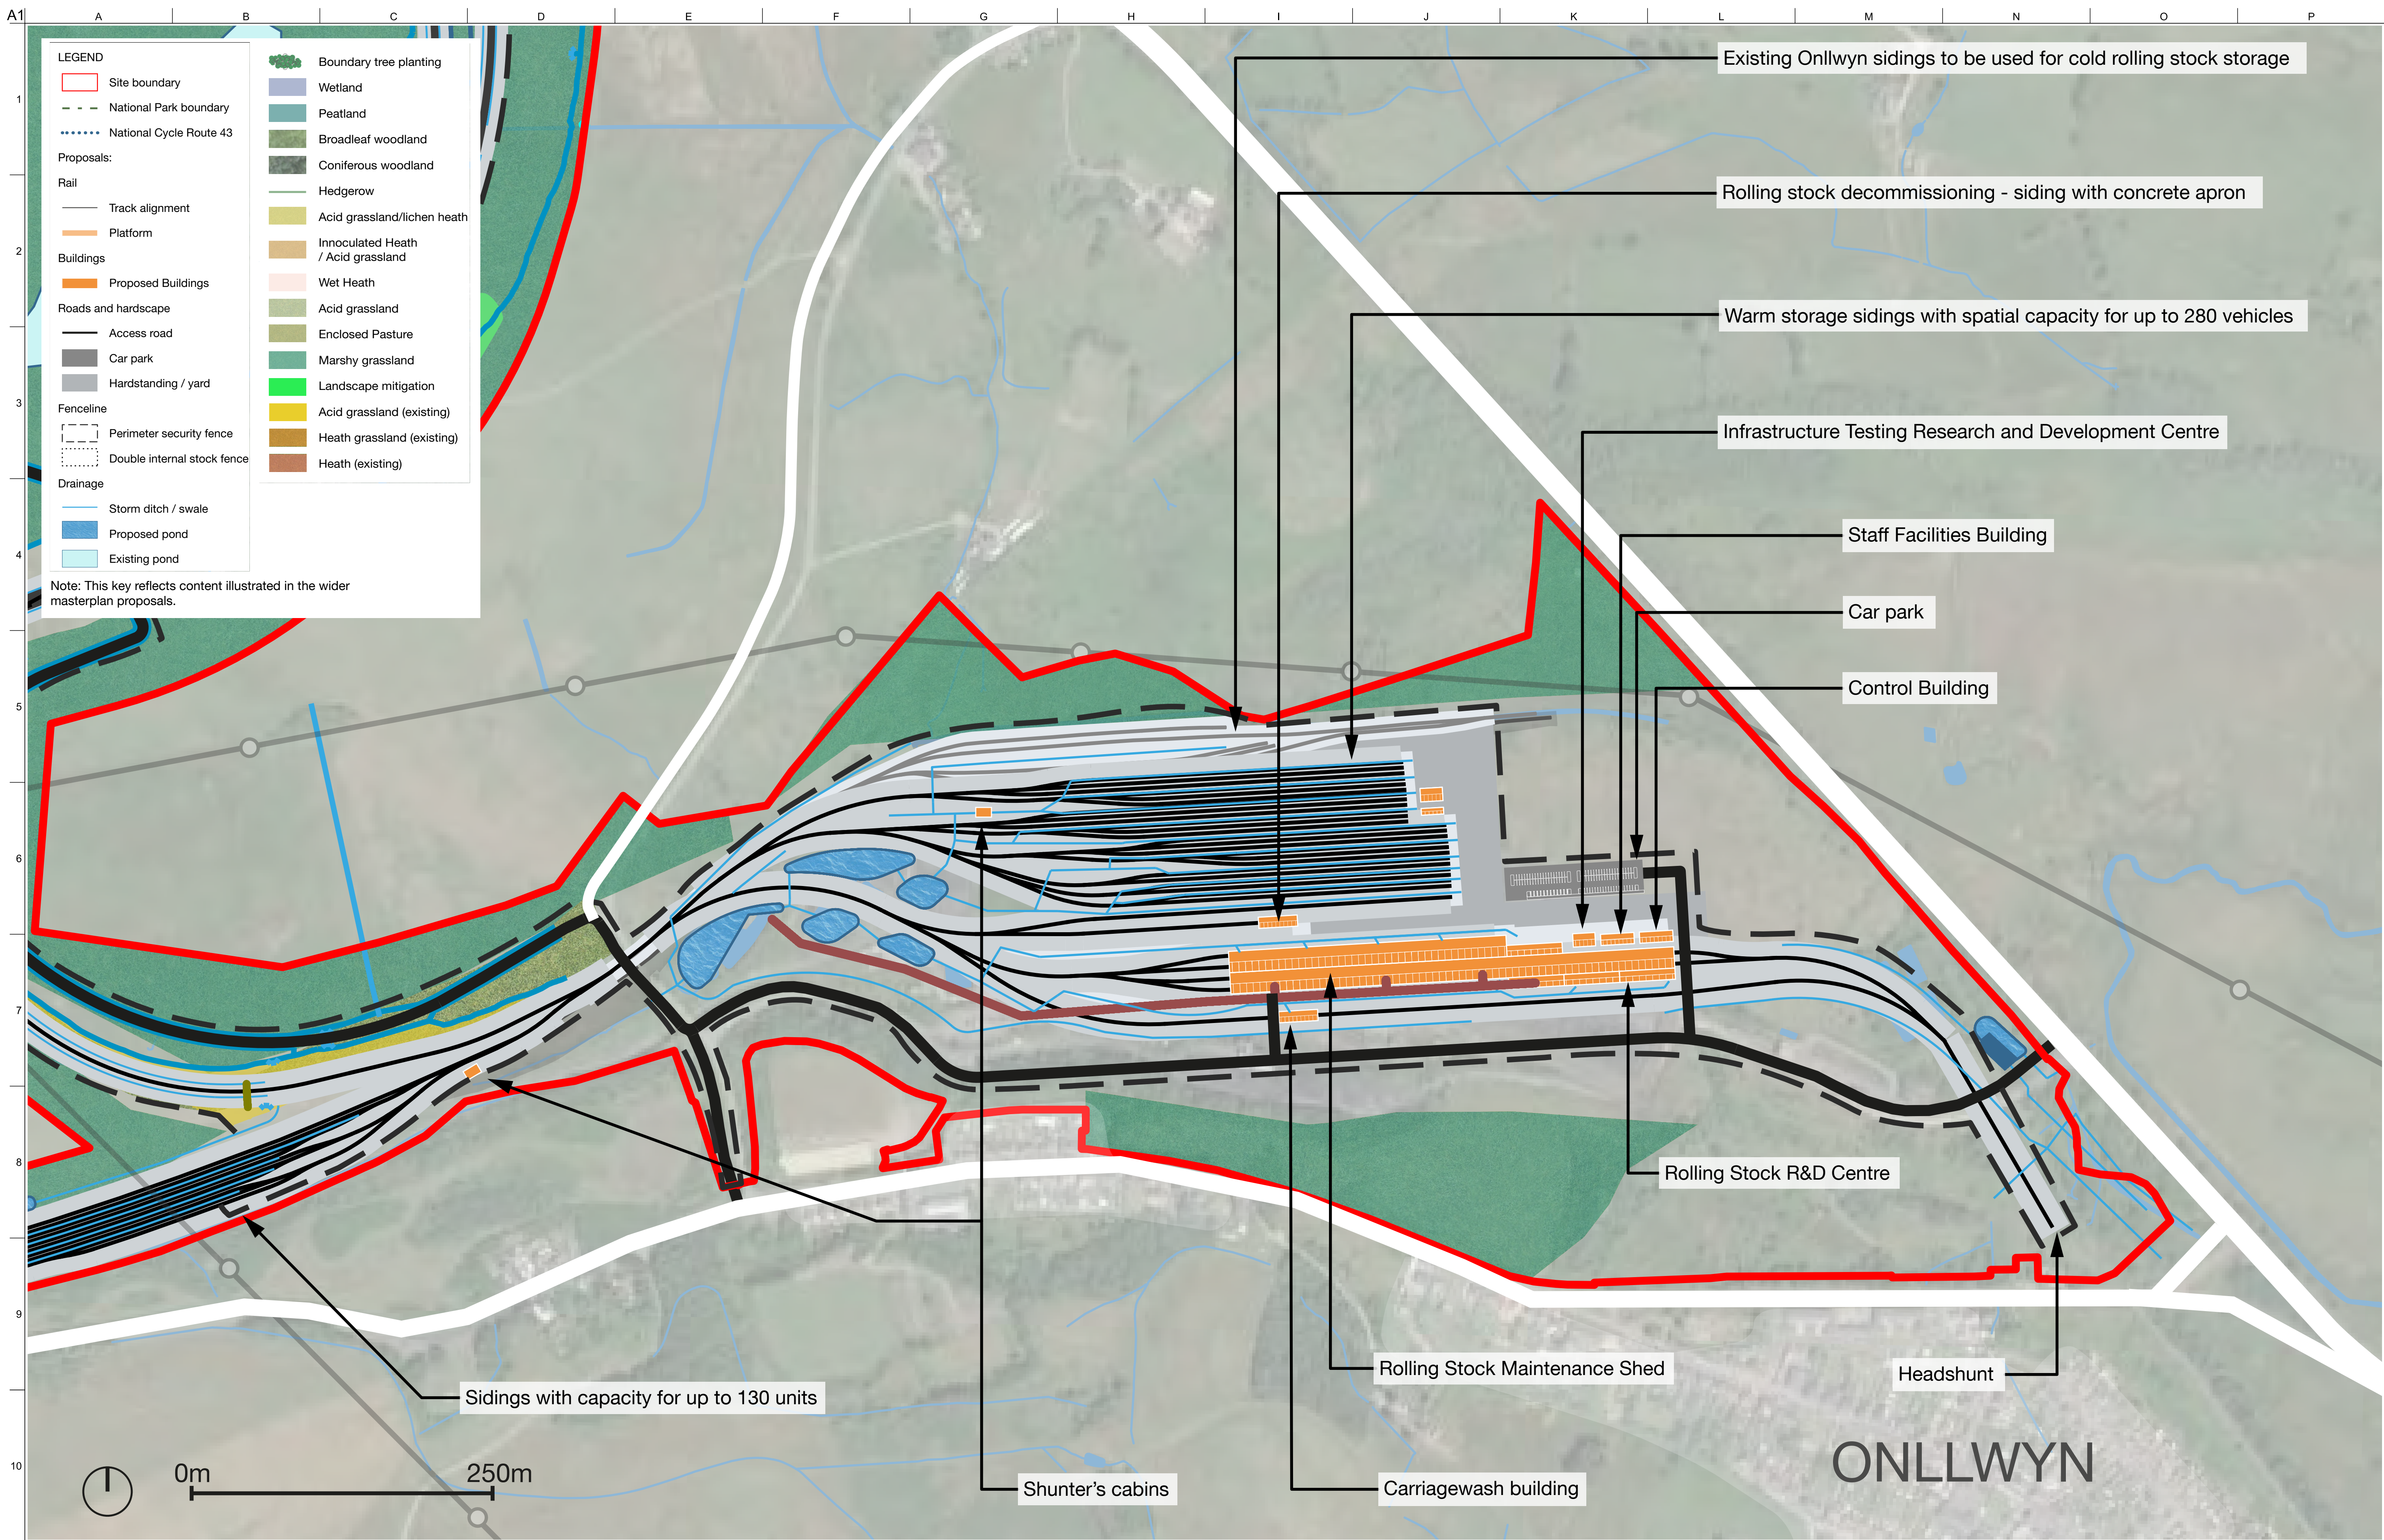

Do not scale		ARUP 4 Pierhead St, Capital Waterside Cardiff, CF10 4QP T +44(0)29 20473727 F +44(0)29 20472277 www.arup.com		Client Welsh Government	Job Title Global Centre for Rail Excellence	Drawing Title Illustrative Masterplan - Washery Proposals	Scale at A1 1:2,500 <table><tr><td>Discipline</td><td>Planning</td></tr><tr><td>Job No</td><td>264904-00</td></tr><tr><td>Drawing Status</td><td>PLANNING</td></tr><tr><td>Drawing No</td><td>003B</td></tr><tr><td>Issue</td><td>01</td></tr></table>	Discipline	Planning	Job No	264904-00	Drawing Status	PLANNING	Drawing No	003B	Issue	01
Discipline	Planning																
Job No	264904-00																
Drawing Status	PLANNING																
Drawing No	003B																
Issue	01																