


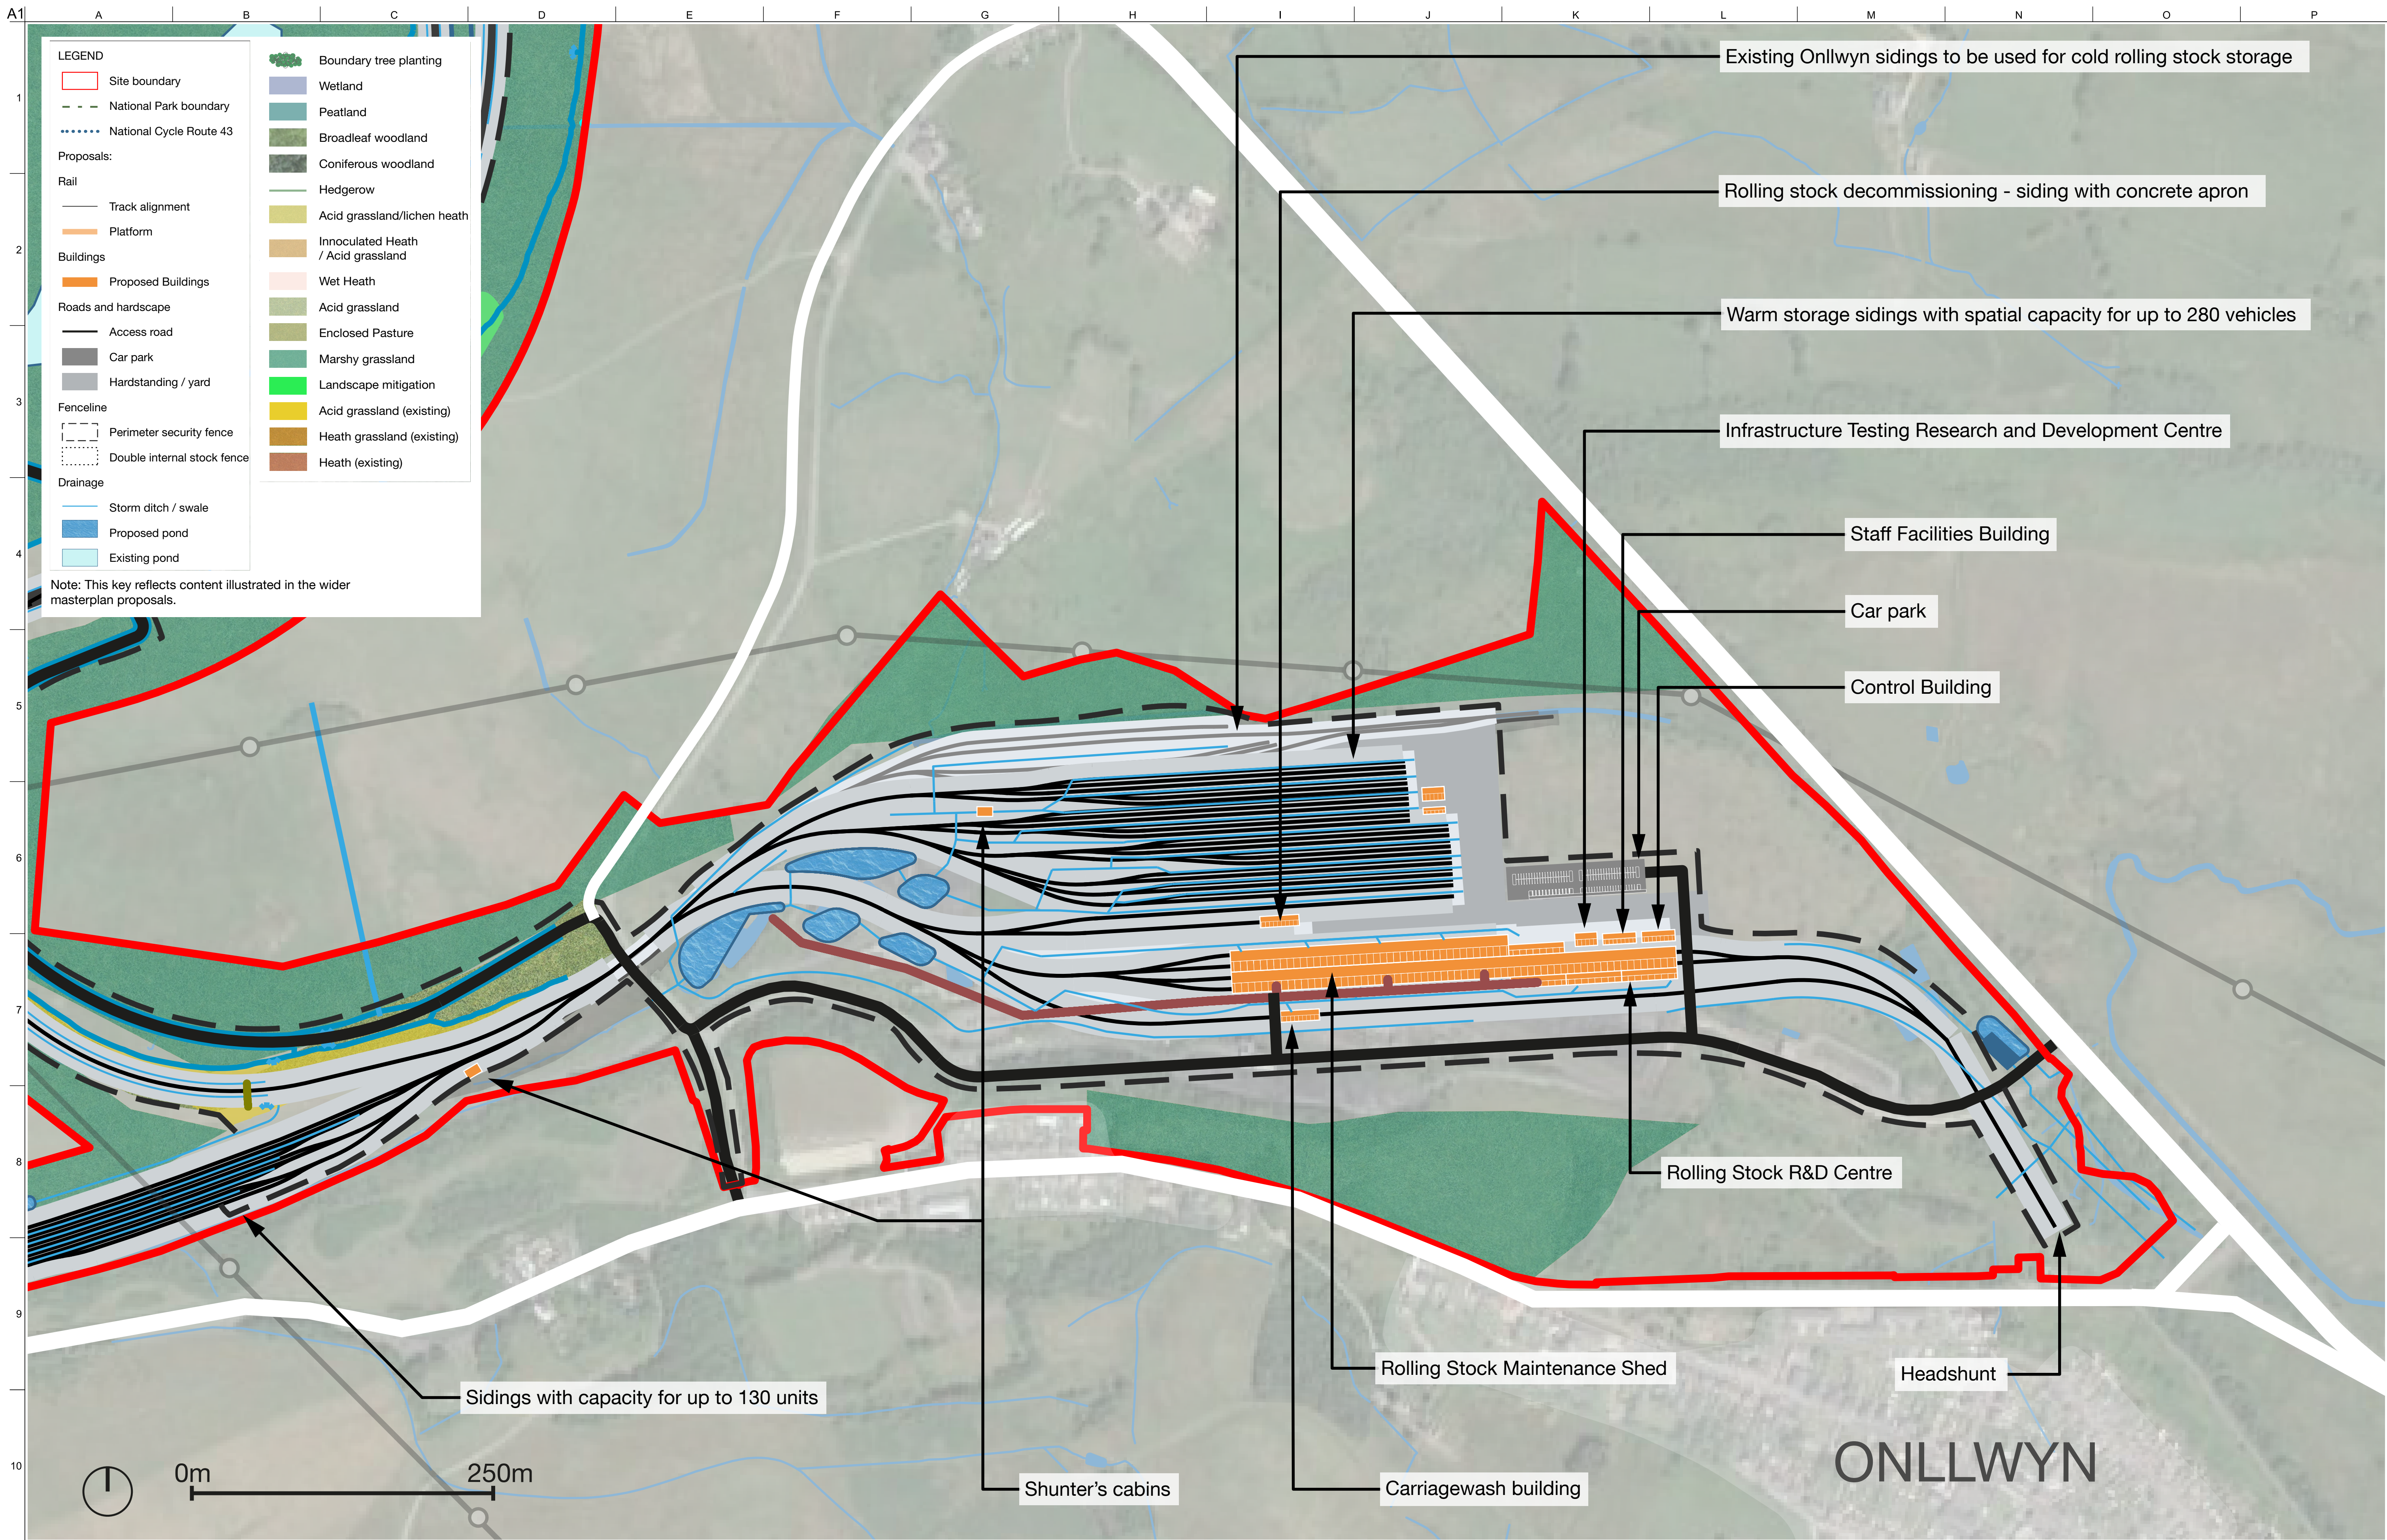

01

10/03/21

BS

ER

DB

Issue

Date

By

Chkd

Appd

ARUP

4 Pierhead St, Capital Waterside
Cardiff, CF10 4QP
T +44(0)29 20473727 F +44(0)29 20472277
www.arup.com

Client

Welsh Government

Job Title

Global Centre for Rail Excellence

Drawing Title

Illustrative Masterplan - Washery Proposals

Scale at A1

1:2,500

Discipline

Planning

Job No

264904-00

Drawing Status

PLANNING

Drawing No

003B

Issue

01