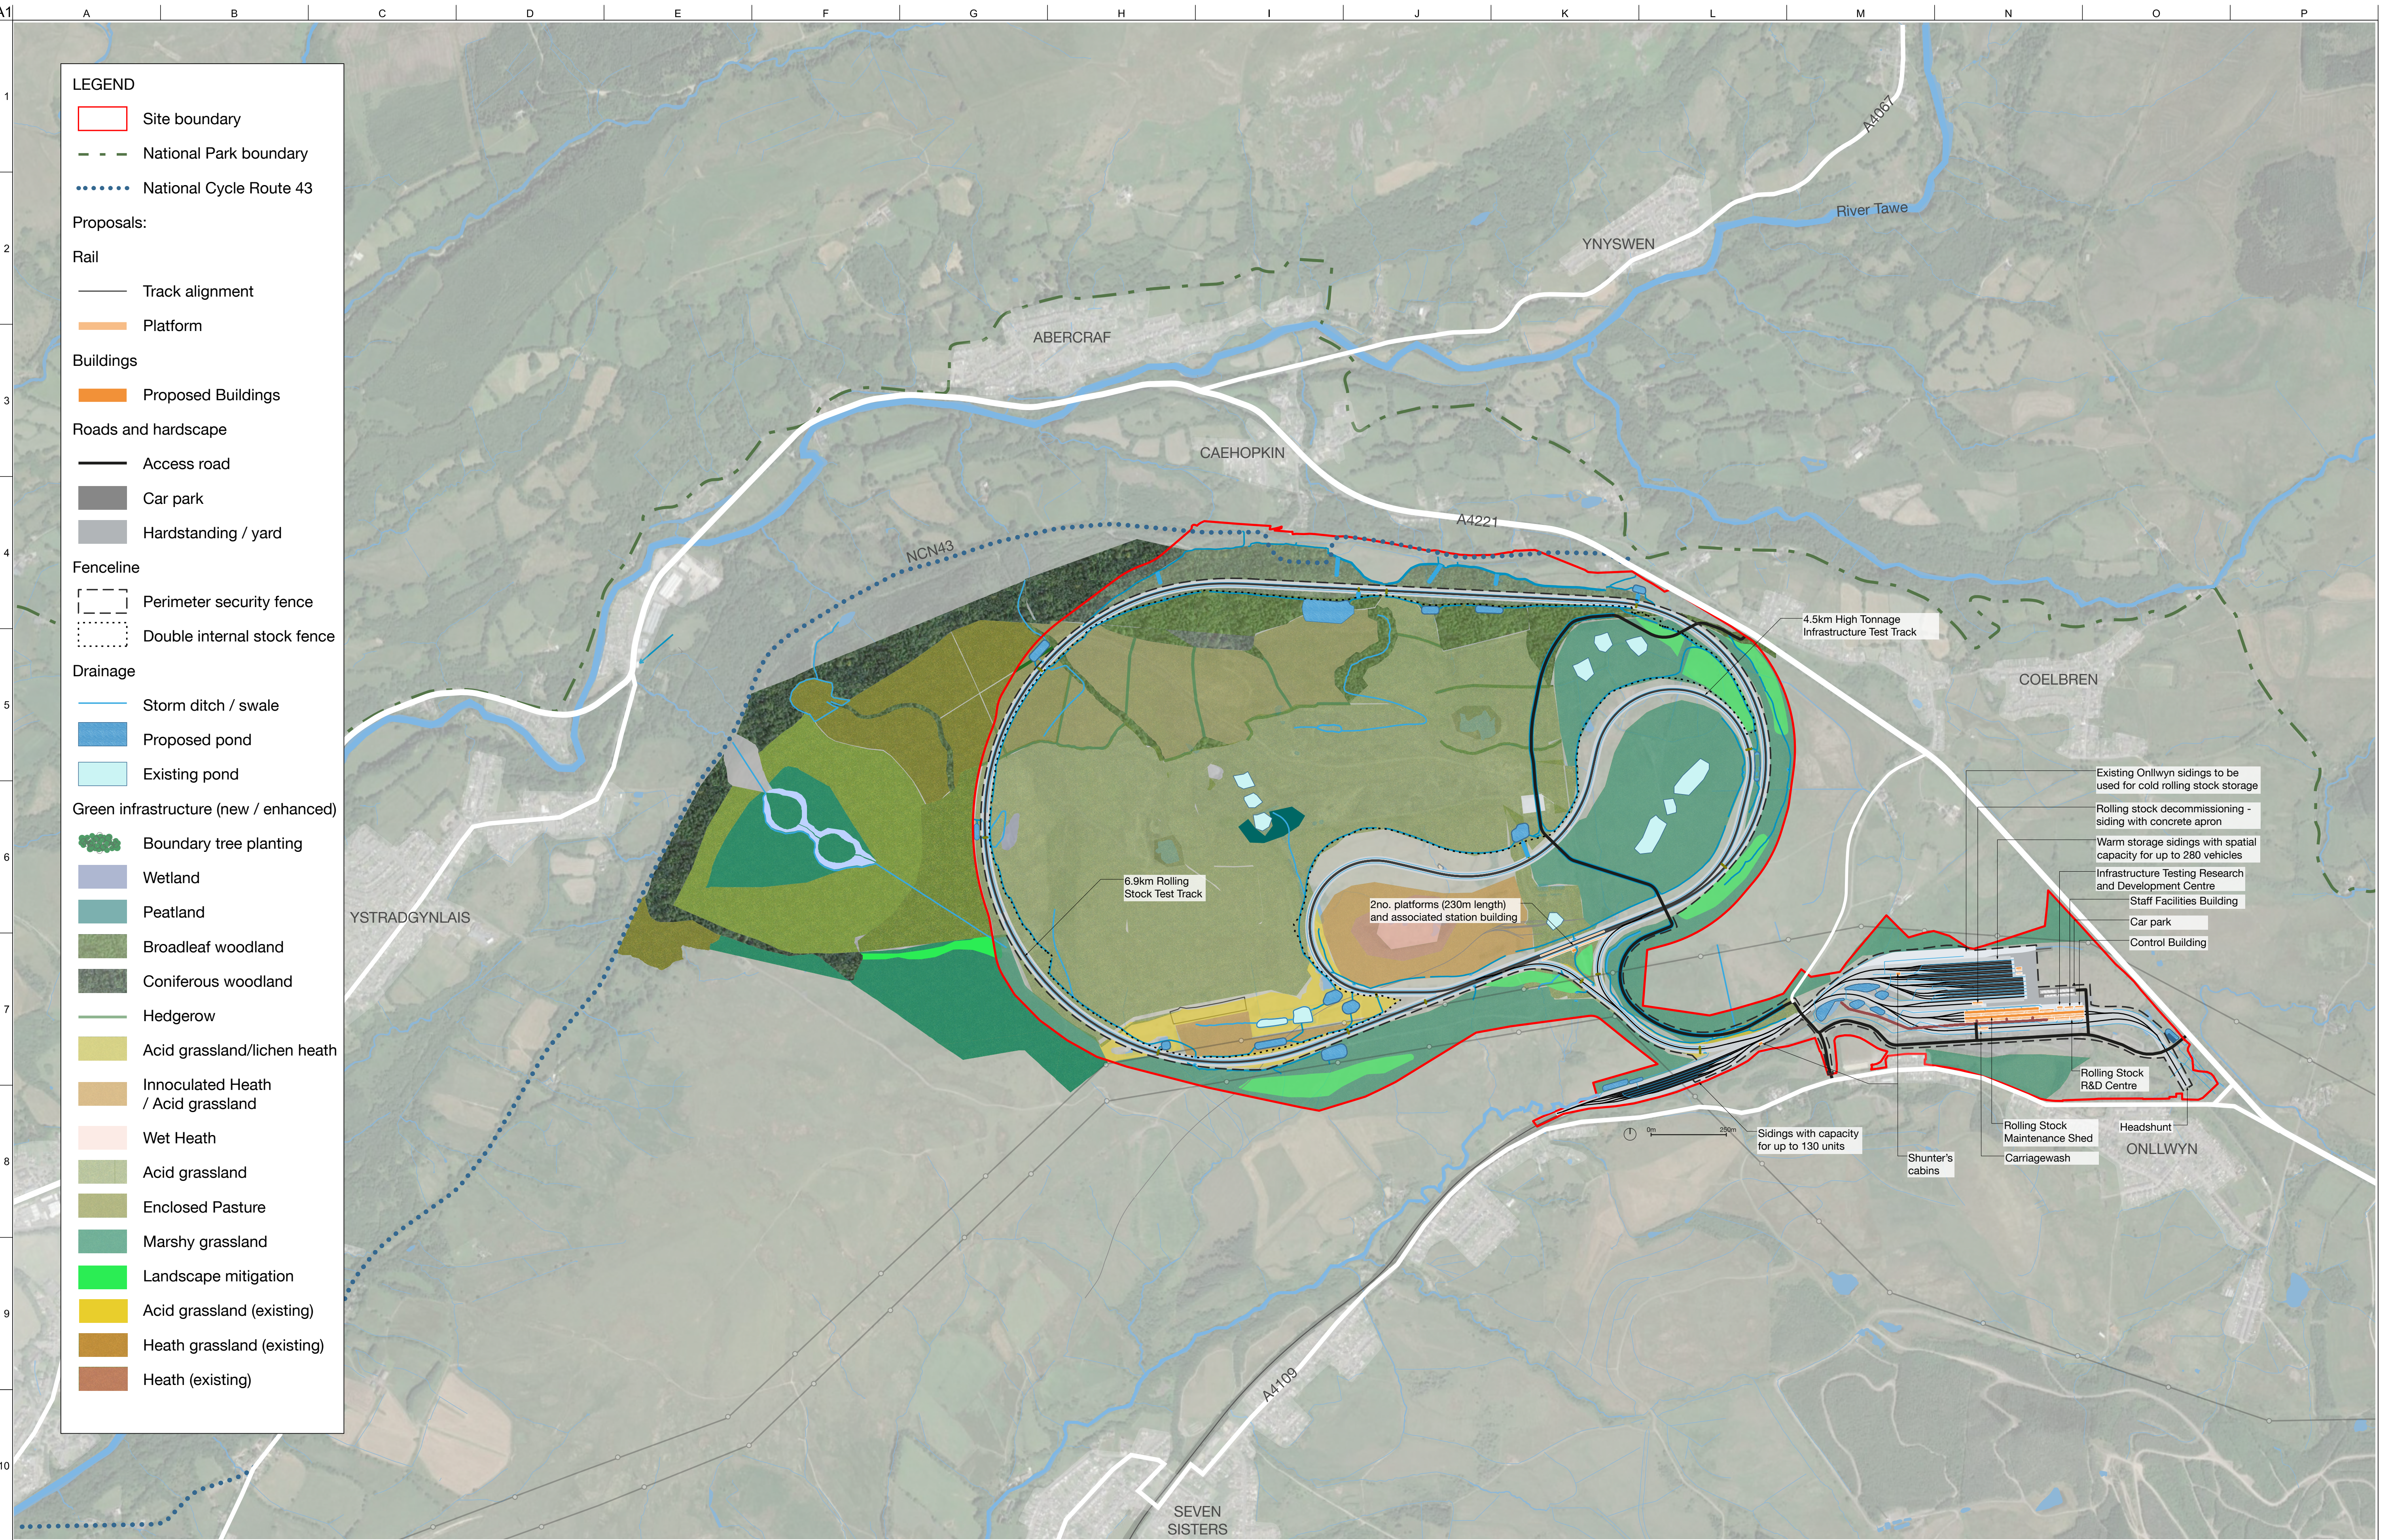


01	10/03/21	BS	ER	DB
Issue	Date	By	Chkd	Appd

ARUP

4 Pierhead St, Capital Waterside
Cardiff, CF10 4QP
T +44(0)29 20473727 F +44(0)29 20472277
www.arup.com

Client
Welsh Government

Job Title
Global Centre for Rail Excellence

Drawing Title
Illustrative Masterplan

Scale at A1 1:10,000

Discipline
Planning

Job No
264904-00

Drawing Status
PLANNING

Drawing No
Figure 1.6A

Issue
01