


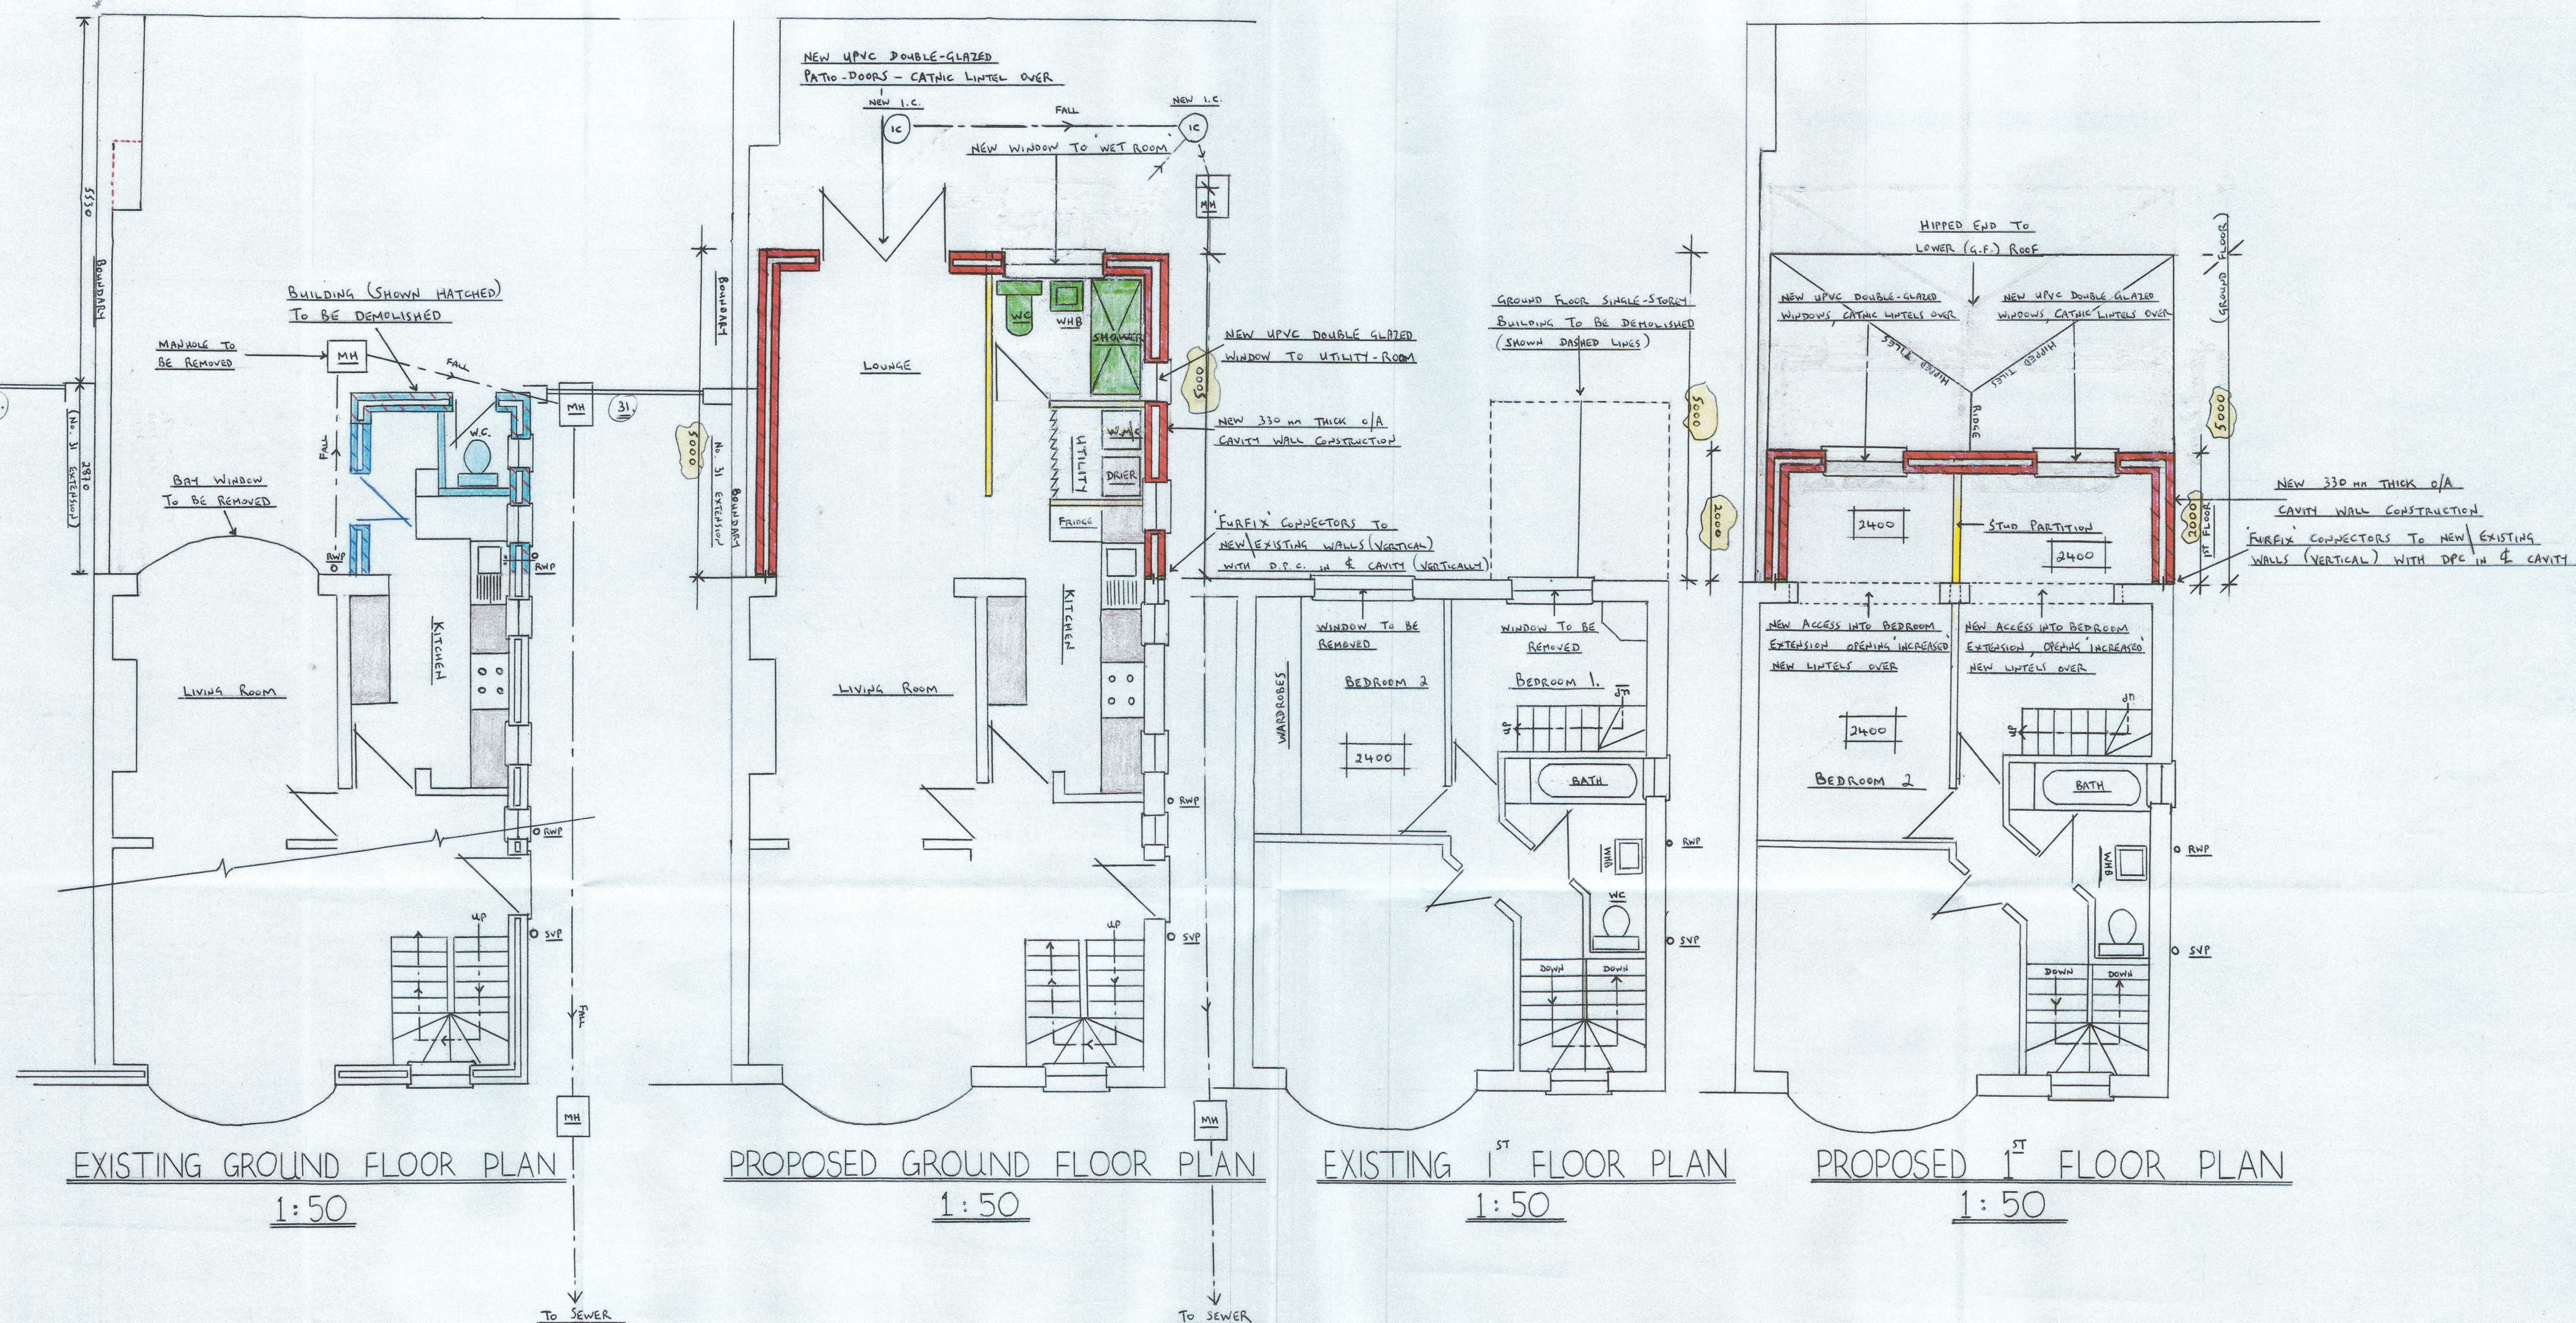

PROPOSED TWO-STOREY REAR EXTENSION: LOUNGE, UTILITY-ROOM/WET-ROOM - GROUND FLOOR
2 No. BEDROOM EXTENSIONS FIRST-FLOOR (REAR) AT 29 HAWTHORN AVENUE, CIMLA, NEATH SA11 3NW

FOR MR. & MRS. P. A. McATEER

SCALE : 1 : 50

SHEET 2 OF 2