


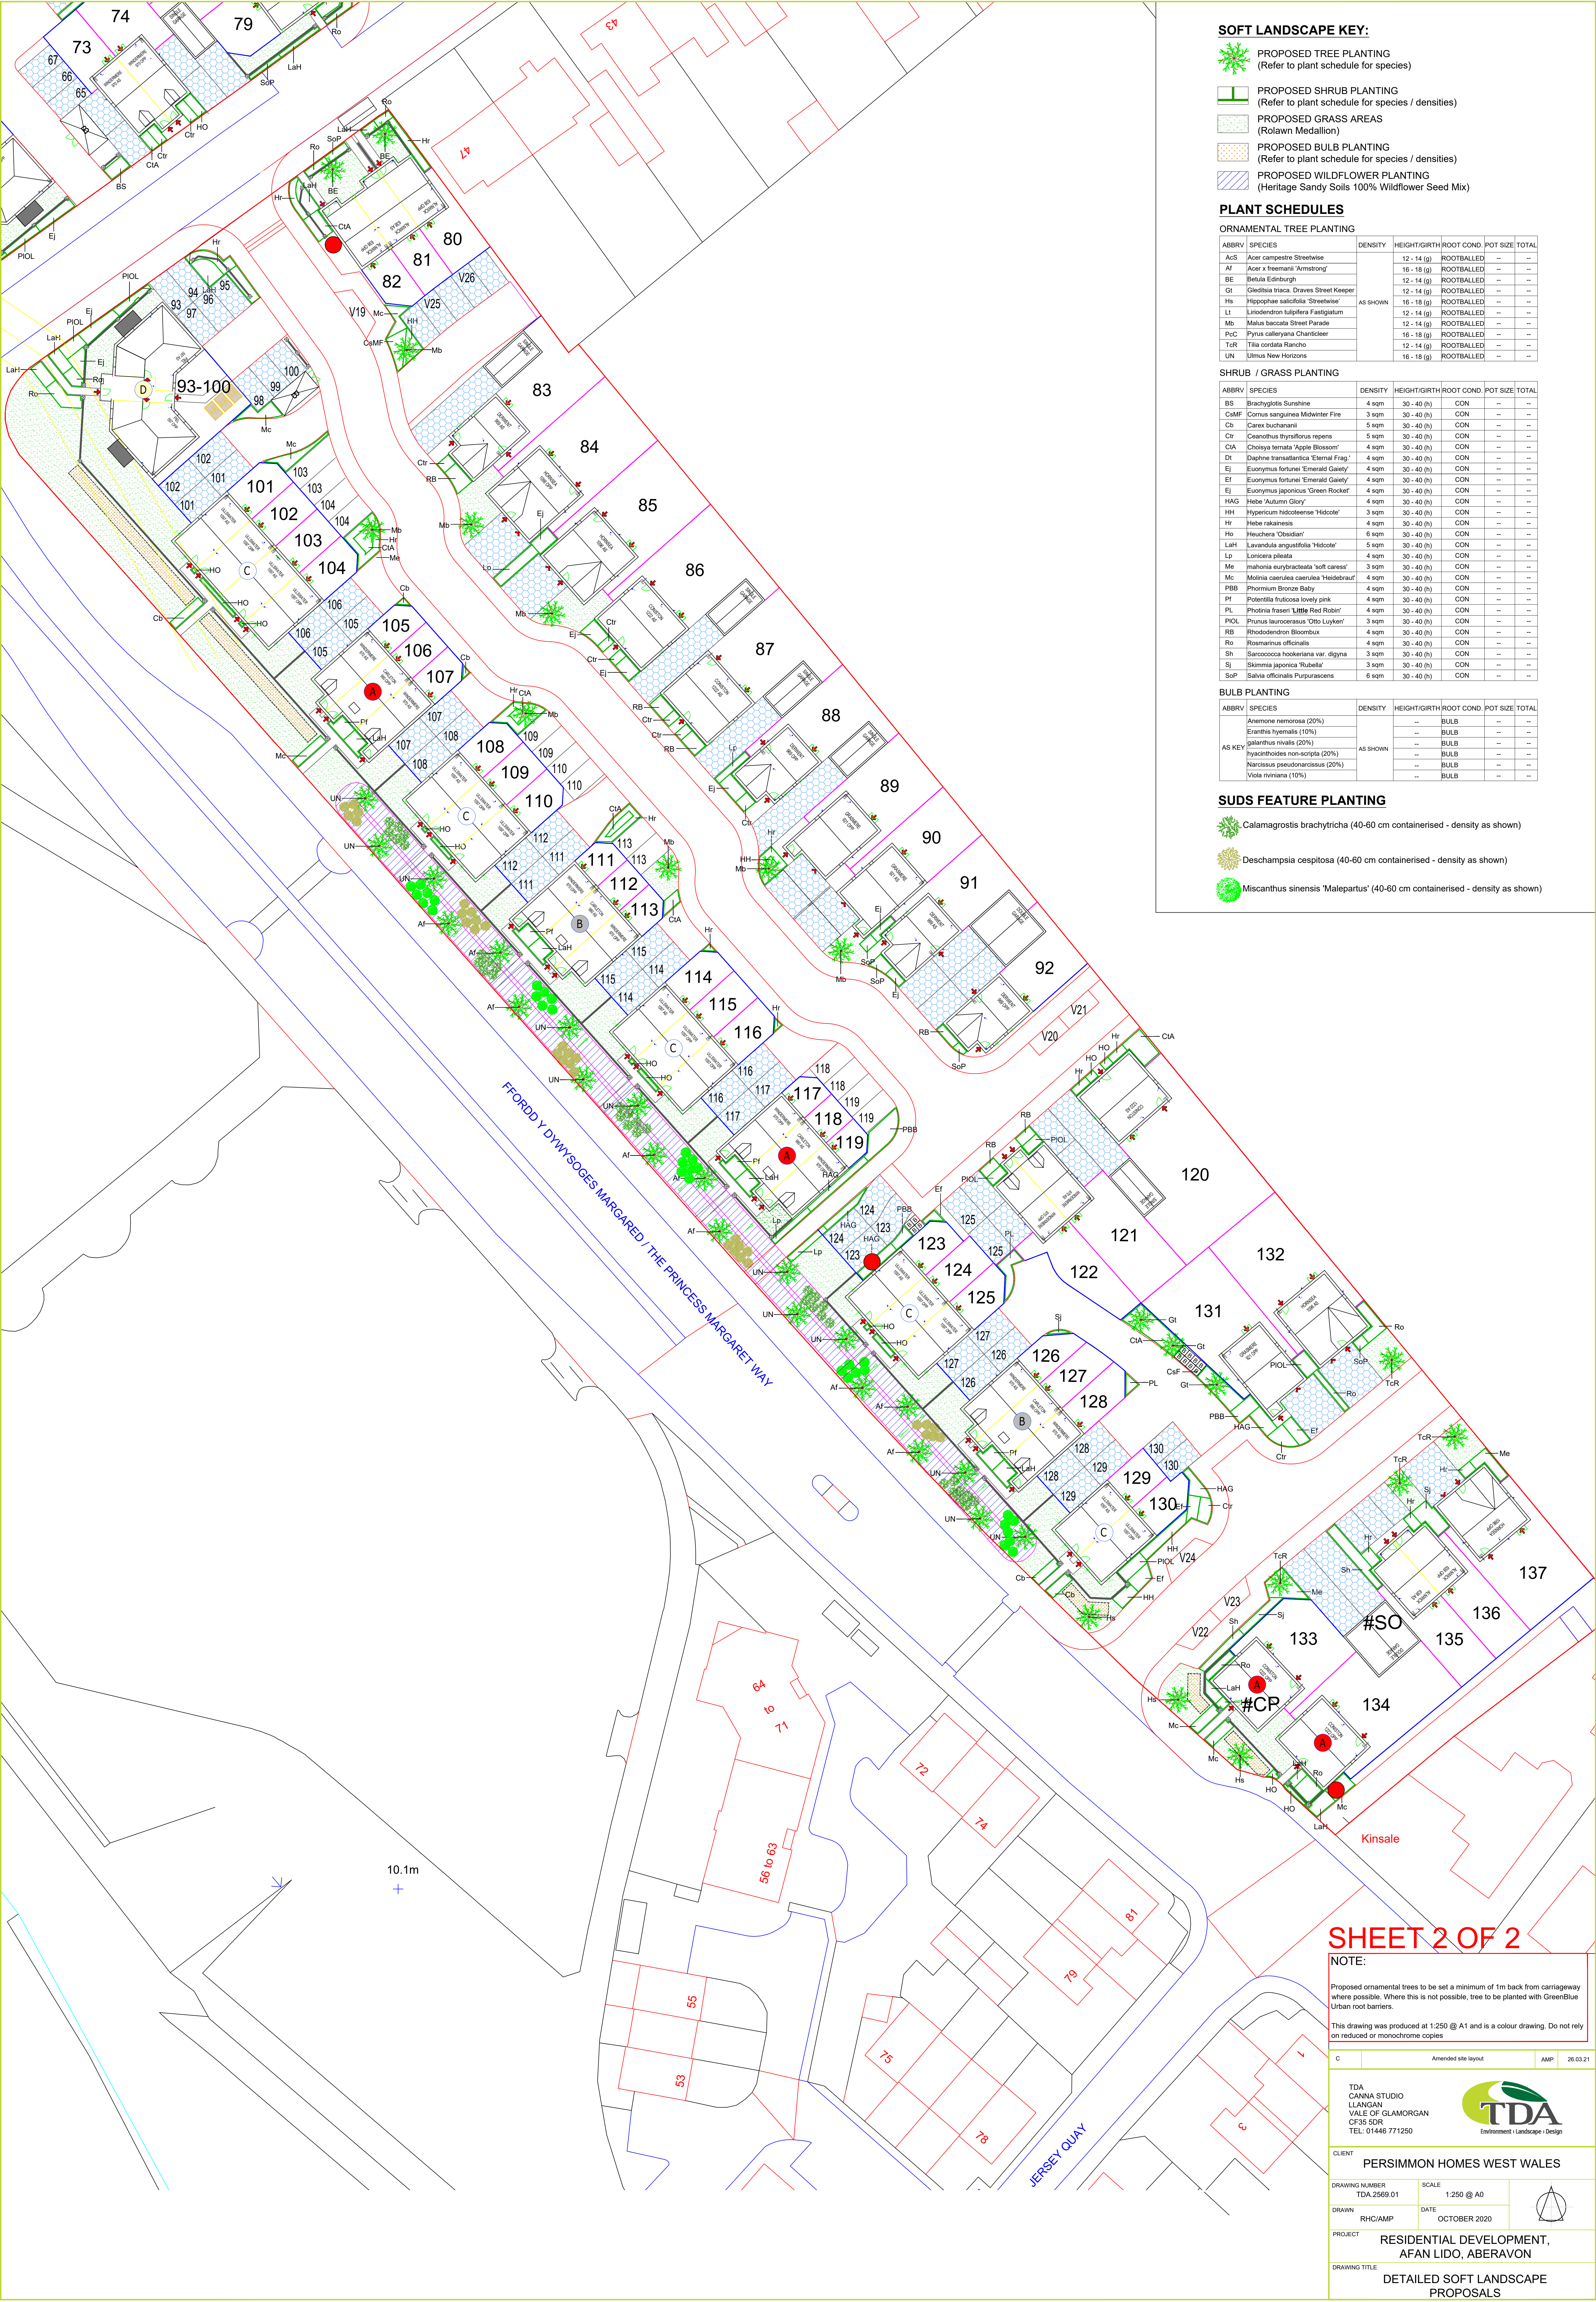

SOFT LANDSCAPE KEY:

- PROPOSED TREE PLANTING
(Refer to plant schedule for species)
- PROPOSED SHRUB PLANTING
(Refer to plant schedule for species / densities)
- PROPOSED GRASS AREAS
(Rolawn Medallion)
- PROPOSED BULB PLANTING
(Refer to plant schedule for species / densities)
- PROPOSED WILDFLOWER PLANTING
(Heritage Sandy Soils 100% Wildflower Seed Mix)

PLANT SCHEDULES

ORNAMENTAL TREE PLANTING

ABBRV	SPECIES	DENSITY	HEIGHT/GIRTH	ROOT COND.	POT SIZE	TOTAL
AcS	Acer campestre 'Streetwise'	12 - 14 (g)	ROOTBALLED	CON	--	--
At	Acer x freemanii 'Armstrong'	16 - 18 (g)	ROOTBALLED	CON	--	--
BE	Betula 'Edinburgh'	12 - 14 (g)	ROOTBALLED	CON	--	--
Gl	Gleditsia triacanthos 'Dorcas Street Keeper'	12 - 14 (g)	ROOTBALLED	CON	--	--
Hs	Hippophae salicifolia 'Streetwise'	16 - 18 (g)	ROOTBALLED	CON	--	--
LI	Liriodendron tulipifera 'Fastigiatum'	12 - 14 (g)	ROOTBALLED	CON	--	--
Mb	Malus baccata 'Street Parade'	12 - 14 (g)	ROOTBALLED	CON	--	--
Pc	Pinus calleryana 'Chanticleer'	16 - 18 (g)	ROOTBALLED	CON	--	--
TsR	Tilia cordata 'Rancho'	12 - 14 (g)	ROOTBALLED	CON	--	--
UN	Ulmus New Horizons	16 - 18 (g)	ROOTBALLED	CON	--	--

SHRUB / GRASS PLANTING

ABBRV	SPECIES	DENSITY	HEIGHT/GIRTH	ROOT COND.	POT SIZE	TOTAL
BS	Brachyglottis Sunshine	4 sqm	30 - 40 (t)	CON	--	--
CaM	Cornus sanguinea 'Midwinter Fire'	3 sqm	30 - 40 (t)	CON	--	--
Cb	Carex buxifolia	5 sqm	30 - 40 (t)	CON	--	--
Ctr	Ceanothus thyrsiflorus repens	5 sqm	30 - 40 (t)	CON	--	--
CIA	Choisya ternata 'Apple Blossom'	4 sqm	30 - 40 (t)	CON	--	--
Dt	Daphne transatlantica 'Eternal Frag'	4 sqm	30 - 40 (t)	CON	--	--
Ej	Eucryphia fortunei 'Emerald Gaiety'	4 sqm	30 - 40 (t)	CON	--	--
Ef	Eucryphia fortunei 'Emerald Gaiety'	4 sqm	30 - 40 (t)	CON	--	--
Ej	Eucryphia japonica 'Green Rocker'	4 sqm	30 - 40 (t)	CON	--	--
HAG	Hebe 'Autumn Glory'	4 sqm	30 - 40 (t)	CON	--	--
HH	Hypericum hidcotense 'Hidcote'	3 sqm	30 - 40 (t)	CON	--	--
Hr	Hebe rakaiensis	4 sqm	30 - 40 (t)	CON	--	--
Ho	Hebe 'Obsidian'	6 sqm	30 - 40 (t)	CON	--	--
LaH	Lavandula angustifolia 'Hidcote'	5 sqm	30 - 40 (t)	CON	--	--
Lp	Lonicera pileata	4 sqm	30 - 40 (t)	CON	--	--
Me	maihonia eurybracteata 'soft caress'	3 sqm	30 - 40 (t)	CON	--	--
Mc	Molnia caerulea caerulea 'Heidebraut'	4 sqm	30 - 40 (t)	CON	--	--
PBS	Phlox paniculata 'Bey'	4 sqm	30 - 40 (t)	CON	--	--
PI	Potentilla fruticosa 'lovely pink'	4 sqm	30 - 40 (t)	CON	--	--
PL	Phlox fraseri 'Little Red Robin'	4 sqm	30 - 40 (t)	CON	--	--
PIOL	Prunus laurocerasus 'Otto Luyken'	3 sqm	30 - 40 (t)	CON	--	--
RB	Rhododendron Bloombux	4 sqm	30 - 40 (t)	CON	--	--
Ro	Rosa rugosa 'officinalis'	4 sqm	30 - 40 (t)	CON	--	--
Sh	Salix caprea 'hedgehog' var. 'dignus'	3 sqm	30 - 40 (t)	CON	--	--
Sj	Skimmia japonica 'Rubella'	3 sqm	30 - 40 (t)	CON	--	--
SoP	Salvia officinalis 'Purpureasens'	6 sqm	30 - 40 (t)	CON	--	--

BULB PLANTING

ABBRV	SPECIES	DENSITY	HEIGHT/GIRTH	ROOT COND.	POT SIZE	TOTAL
AS	Anemone nemorosa (20%)	--	BULB	CON	--	--
AS	Eranthis hyemalis (10%)	--	BULB	CON	--	--
AS	Galanthus nivalis (20%)	--	BULB	CON	--	--
AS	Hyacinthoides non-scripta (20%)	--	BULB	CON	--	--
AS	Narcissus pseudonarcissus (20%)	--	BULB	CON	--	--
AS	Viola riviniana (10%)	--	BULB	CON	--	--

SUDS FEATURE PLANTING

- Calamagrostis brachytricha (40-60 cm containerised - density as shown)
- Deschampsia cespitosa (40-60 cm containerised - density as shown)
- Miscanthus sinensis 'Malepartus' (40-60 cm containerised - density as shown)

SHEET 2 OF 2

NOTE:
Proposed ornamental trees to be set a minimum of 1m back from carriageway where possible. Where this is not possible, tree to be planted with GreenBlue Urban root barriers.
This drawing was produced at 1:250 @ A1 and is a colour drawing. Do not rely on reduced or monochrome copies

C

Amended site layout

AMP

26.03.21

TDACANNA STUDIO
LLANGAN
VALE OF GLAMORGAN
CF35 5DR
TEL: 01446 771250

CLIENT

PERSIMMON HOMES WEST WALES

DRAWING NUMBER

TDACANNA STUDIO

SCALE

1:250 @ A0

DRAWN

RHC/AMP

DATE

OCTOBER 2020

PROJECT

RESIDENTIAL DEVELOPMENT,
AFAN LIDO, ABERAVON

DRAWING TITLE

DETAILED SOFT LANDSCAPE
PROPOSALS