


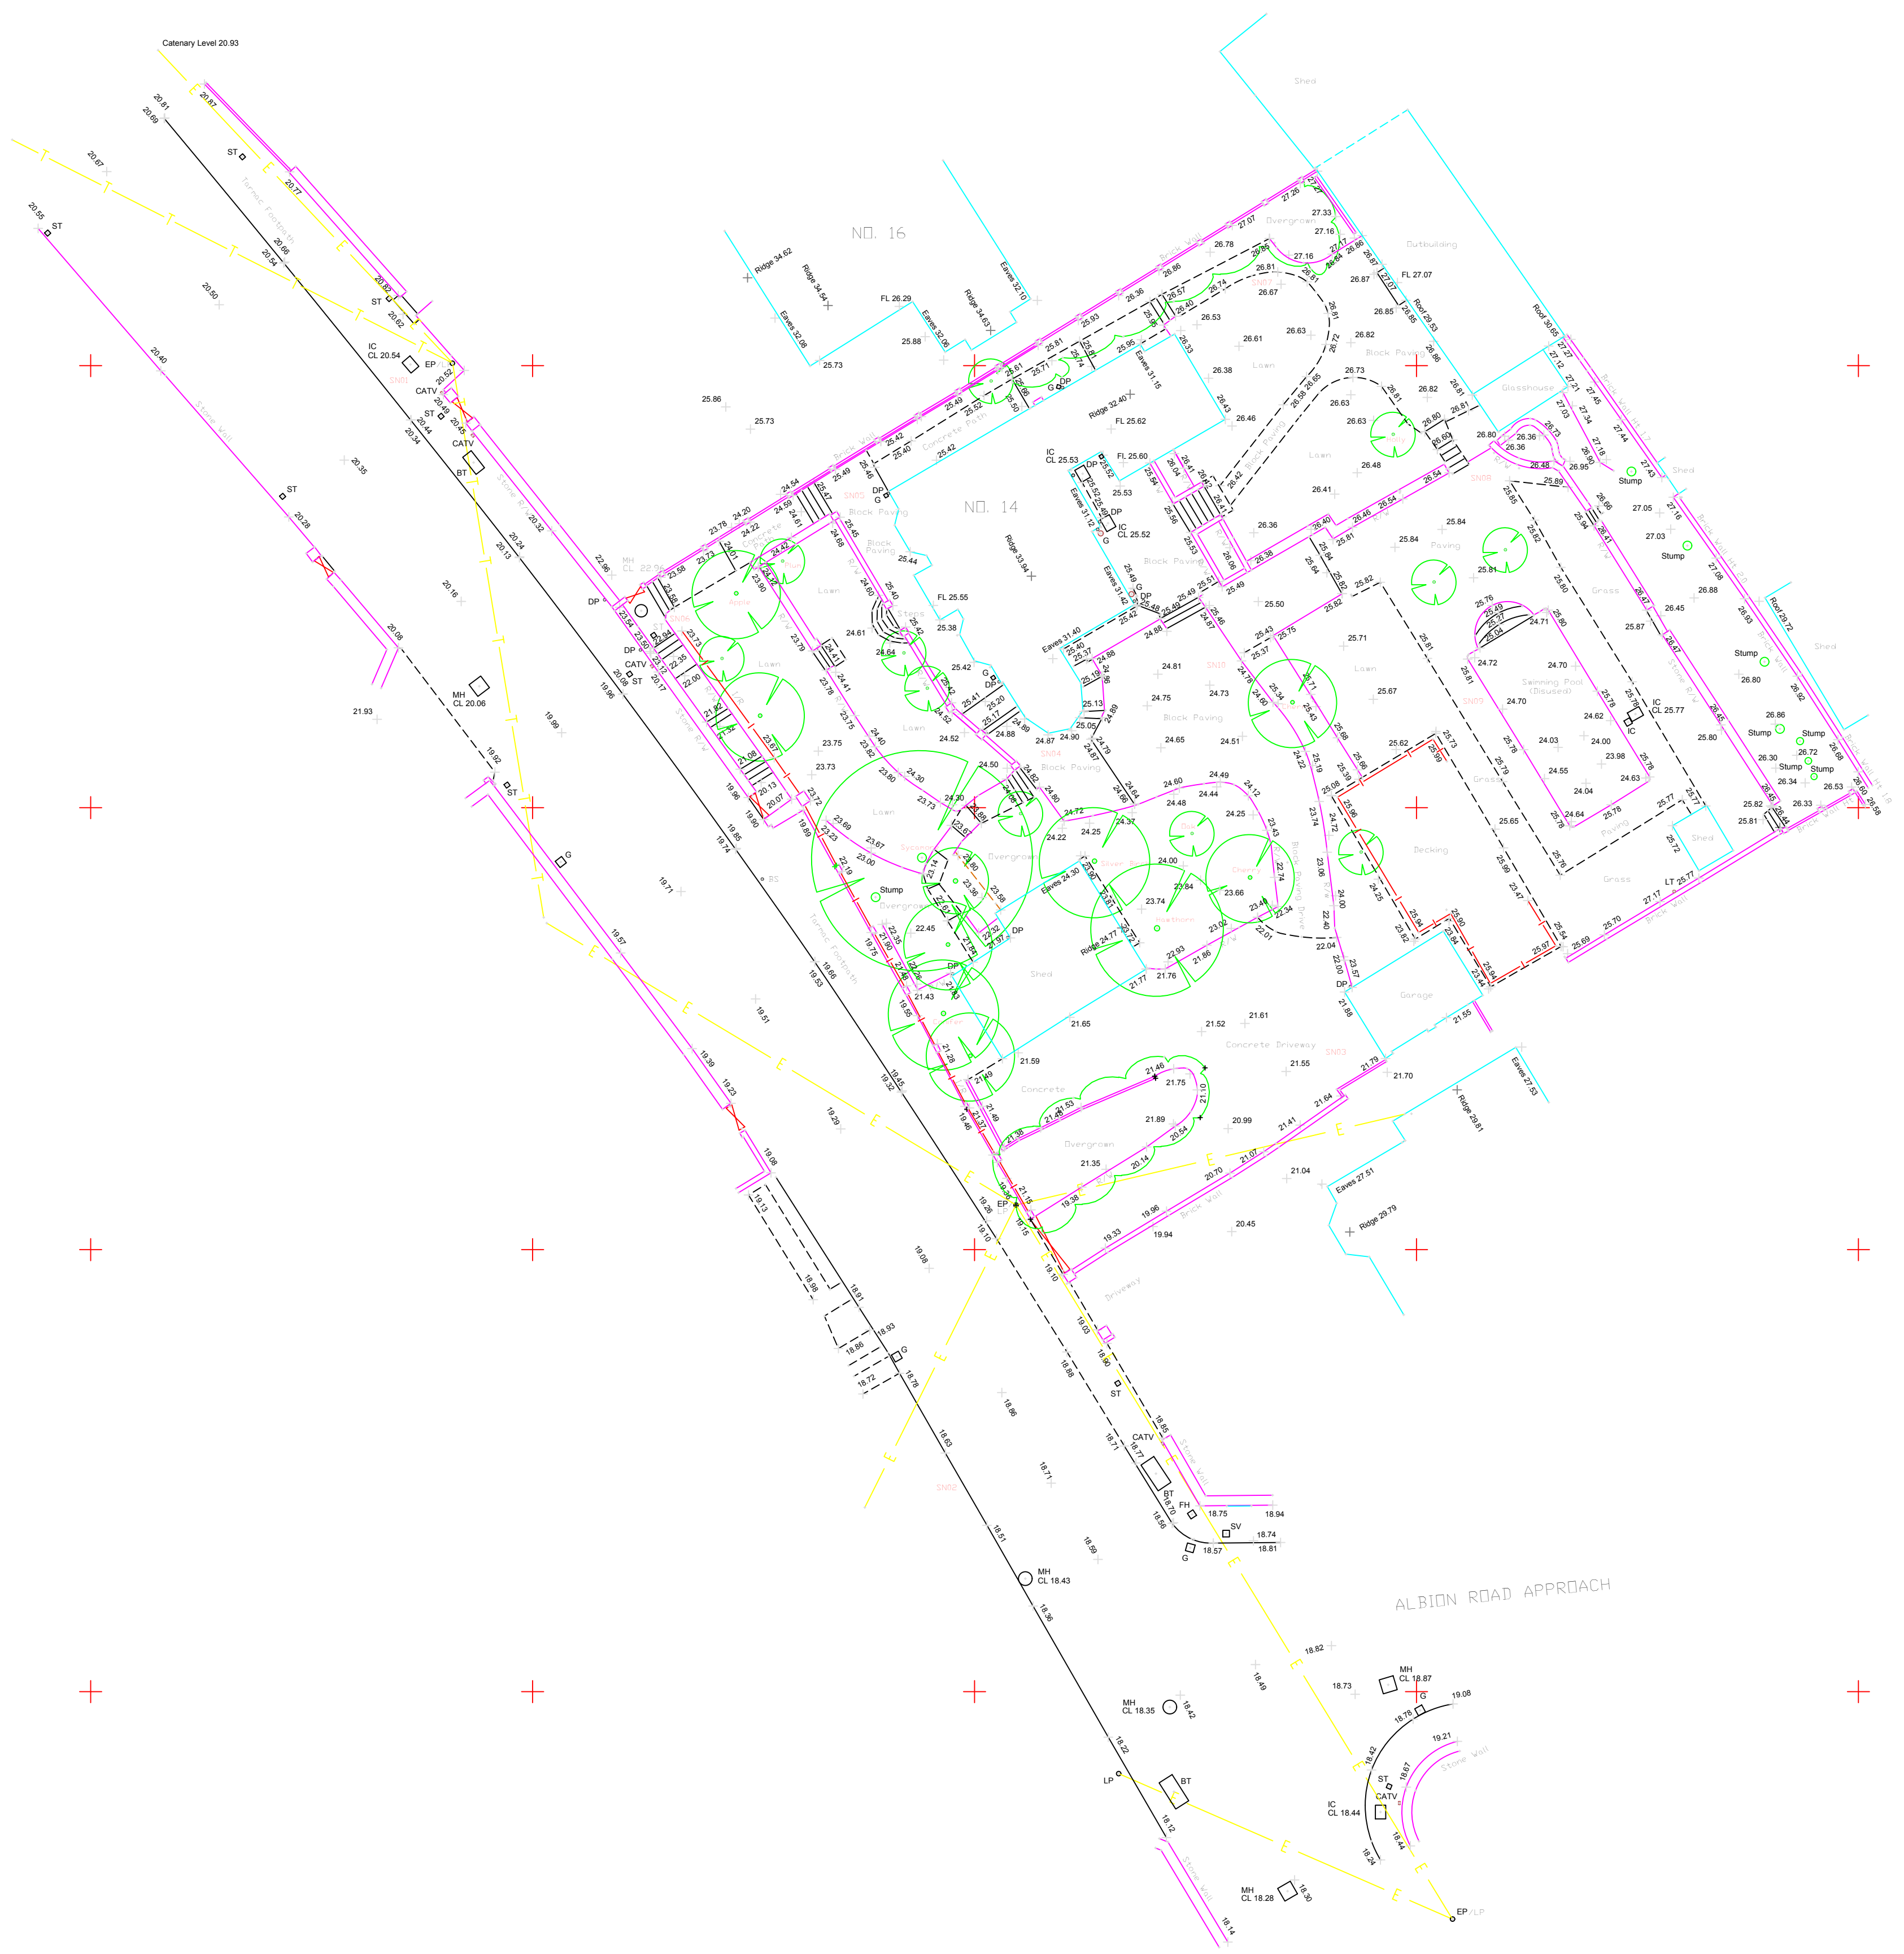

- Building
- Building Open
- Road Channel
- Surface Edging
- Fence
- Fairway
- Iron Railings
- Overhead Lines - Electric
- Overhead Lines - Telecom
- Roofline
- Retaining Wall
- Sign
- Steps
- Top of Bank
- Treeline
- Top of Wall
- wall
- Catv
- Down Pipe
- Electricity Post
- Fire Hydrant
- Gate
- Gully
- Gully
- Inspection Cover
- Inspection Cover Square
- lamp Post
- Light
- Manhole Round
- Manhole Square
- Sign Post
- Stop Tap
- Stump
- Stop Valve
- Telecom Cover

SURVEY STATIONS			
Station	Point	Point	Point
STN1	214455.2	100000.0	0.0
STN2	214455.2	100000.0	0.0
SURVEY BY

JOHN VINCENT SURVEYS LTD

NIBERIAN HOUSE

MONASTERY ROAD

NEATH ABBEY BUSINESS PARK

NEATH SA10 7DR

TEL: (01792) 812468

DATE: AUGUST 2020 DRAWING NO: 171/20

14 OLD ROAD

BAGLAN

SITE SURVEY

MR & MRS BEST

14 OLD ROAD

BAGLAN

PORT TALBOT

SA12 8TT

SCALE 1/200 @ A1

LEVELS RELATED TO ORDNANCE SURVEY G.P.S. DATUM

CAD REFERENCE OLD ROAD