



KEY PLAN

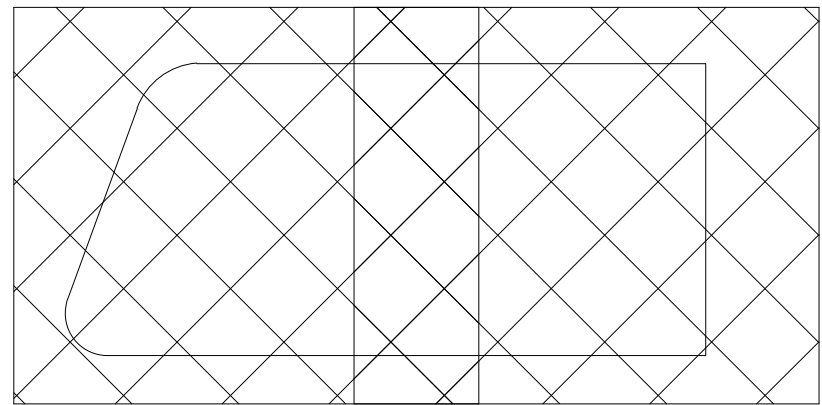

NOTES

1. All dimensions are to be checked on site before the commencement of works. any discrepancies are to be reported to the architect & engineer for verification. Figured dimensions only are to be taken from this drawing.
2. This drawing is to be read in conjunction with all relevant engineers' and service engineers' drawings and specifications. This drawing is copyright.

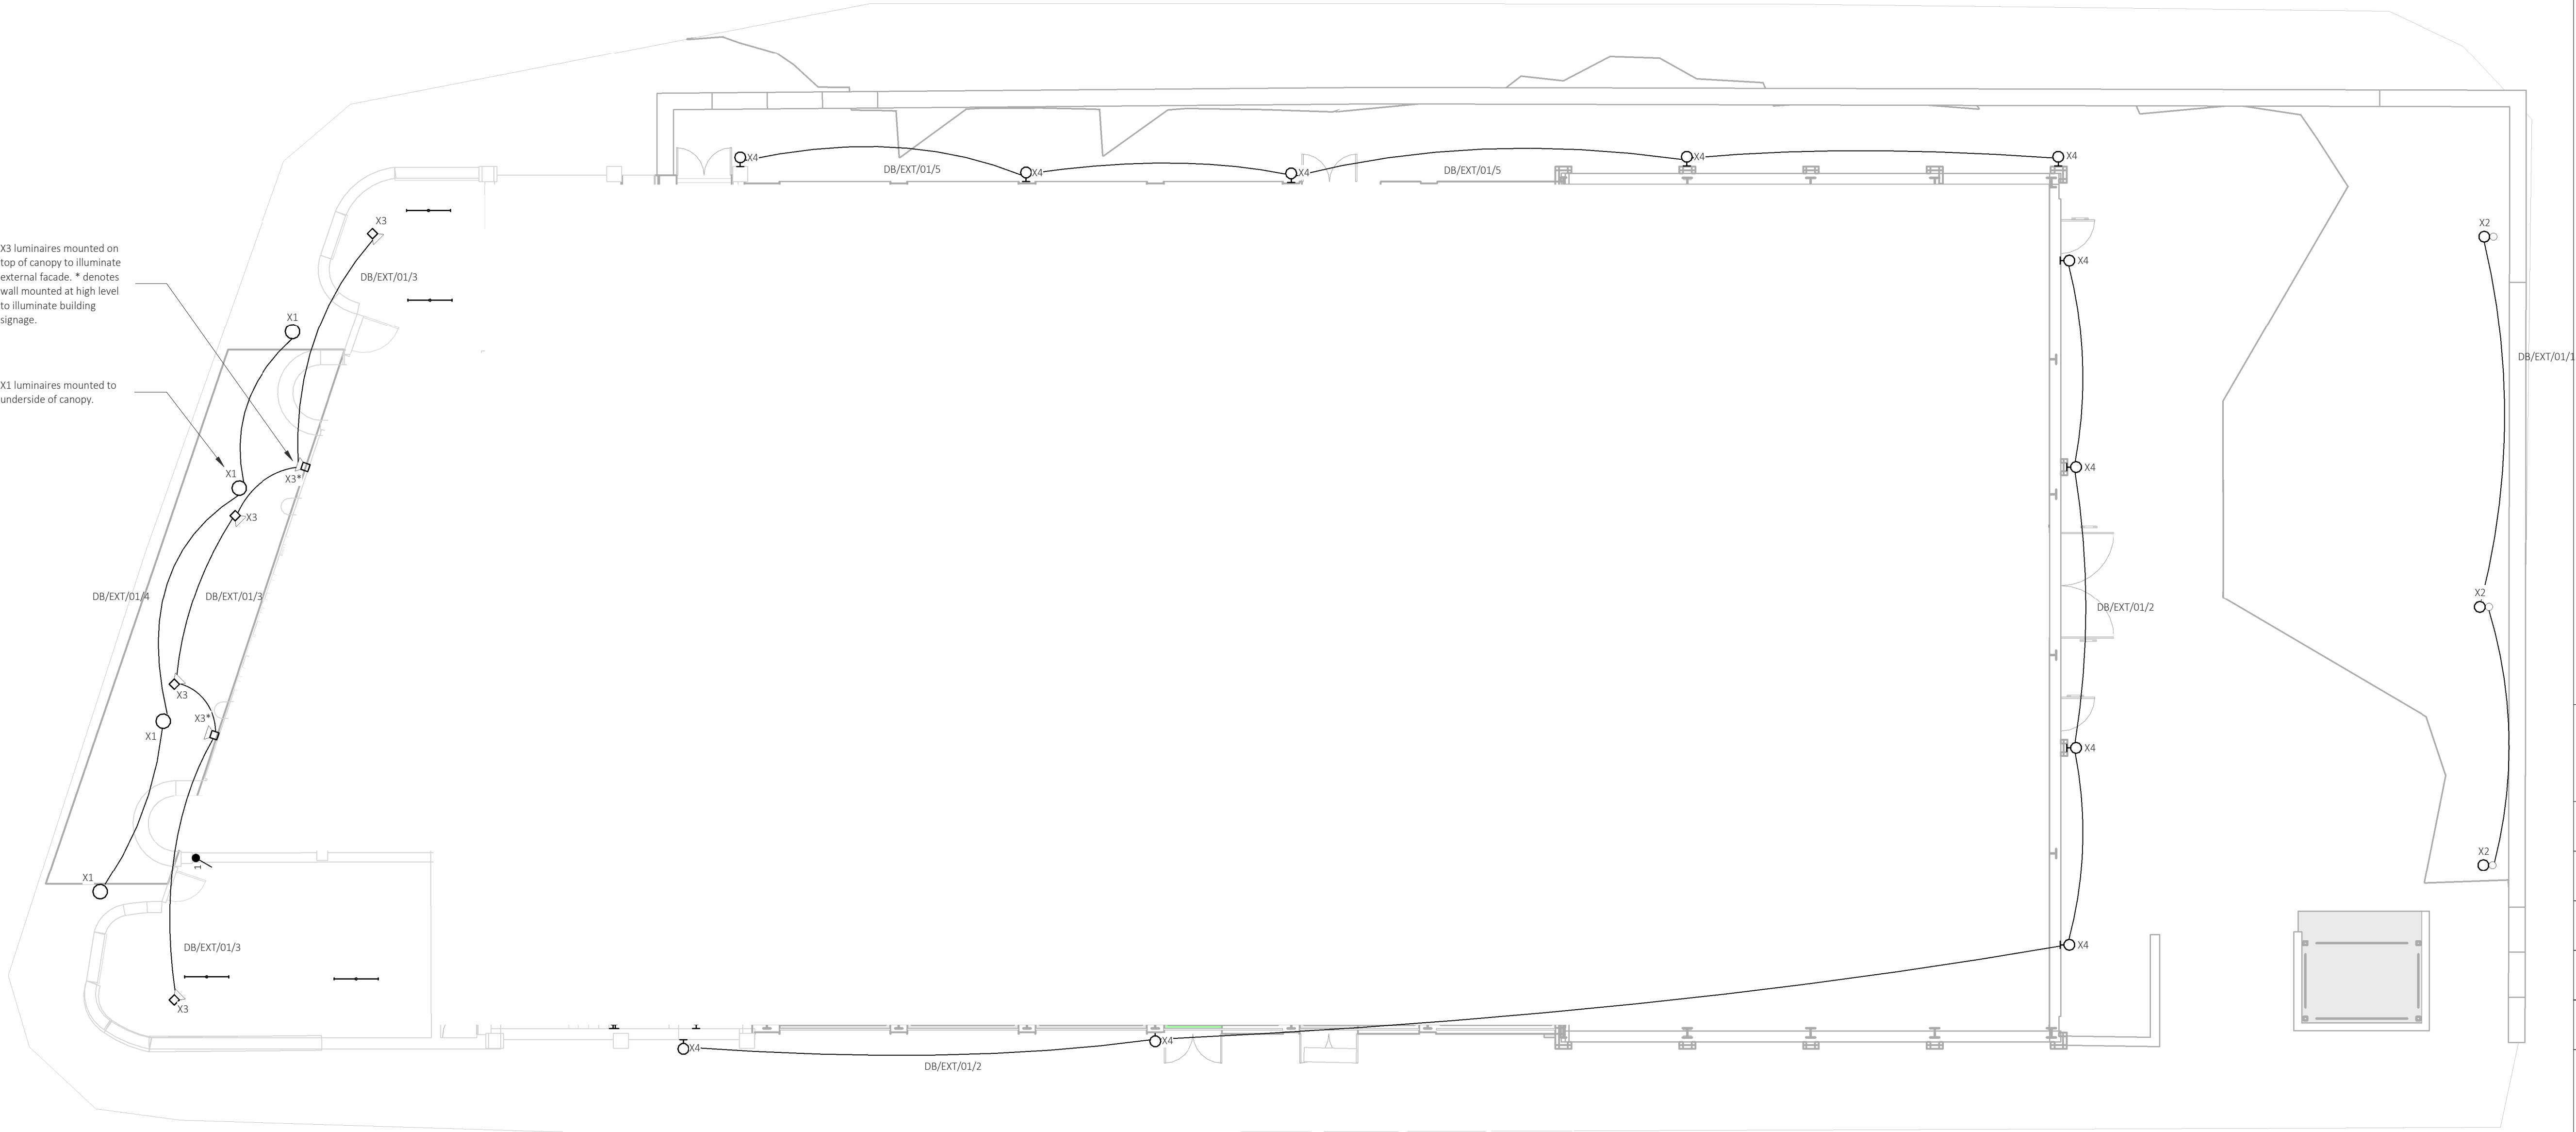

X3 luminaires mounted on top of canopy to illuminate external facade. * denotes wall mounted at high level to illuminate building signage.

X1 luminaires mounted to underside of canopy.

REVISIONS

C01	Contract Issue					
	TD	30/09/20	DF	30/09/20	DB	30/09/20
P03	Stage 4 Design					
	TD	05/08/20	CE	05/08/20	DB	05/08/20
P02	Stage 4 Design					
	AP	04/10/19	GR	04/10/19	DB	04/10/19
P01	Stage 4 Design					
	AP	30/08/19	GR	30/08/19	DB	30/08/19
REV	REVISION NOTES/COMMENTS					
	DRAWN BY	DATE	CHECKED BY	DATE	APPROVED BY	DATE

5 Castlebridge
 5-19 Cowbridge Road East
 CARDIFF
 CF11 9AB
 t: +44(0)2920 023665
 e: cardiff@hydrock.com

CLIENT
 Neath Port Talbot County Borough Council

PROJECT
 Plaza Port Talbot

TITLE
 External Services Layout
 External Lighting

HYDROCK PROJECT NO. C - 10892		SCALE @ A1 1 : 100	
STATUS DESCRIPTION SUITABLE FOR CONTRACTOR DESIGN			STATUS D3
DRG NO. PPT-HYD-XX-ZZ-DR-E-0060			REVISION C01