
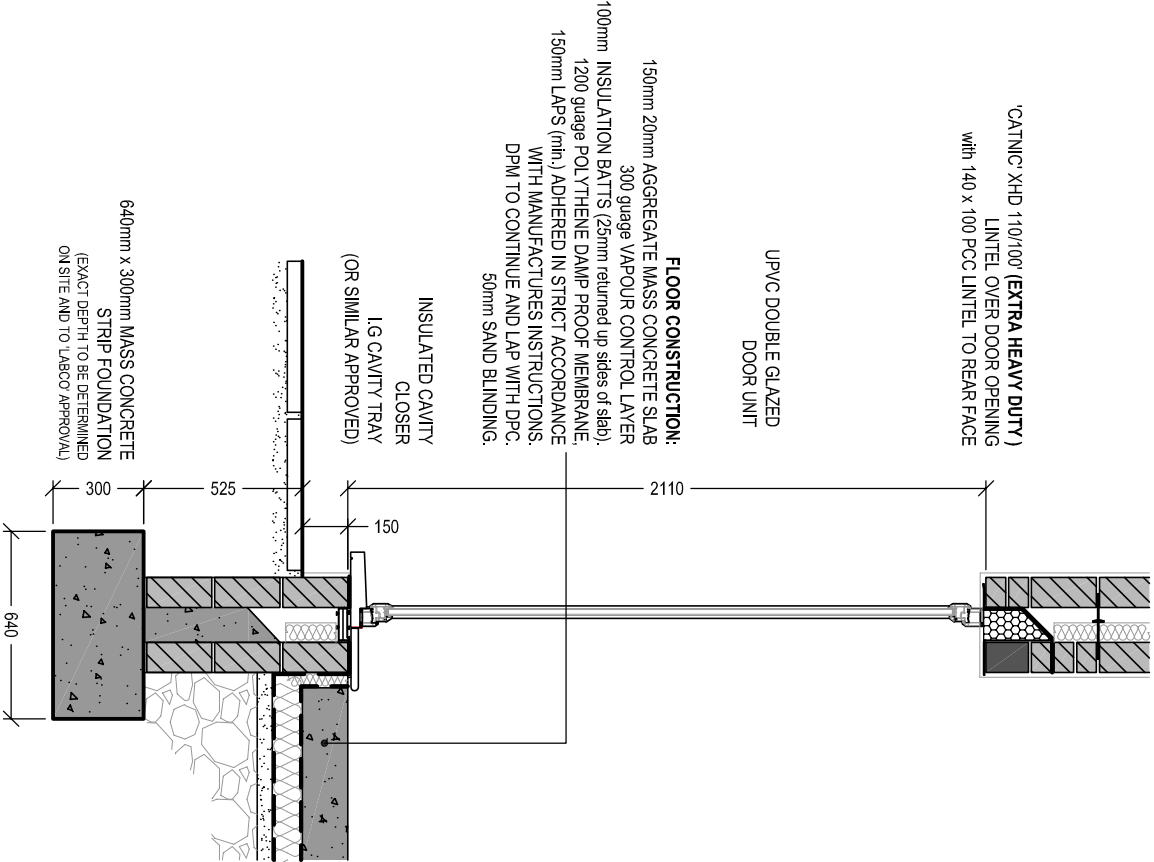
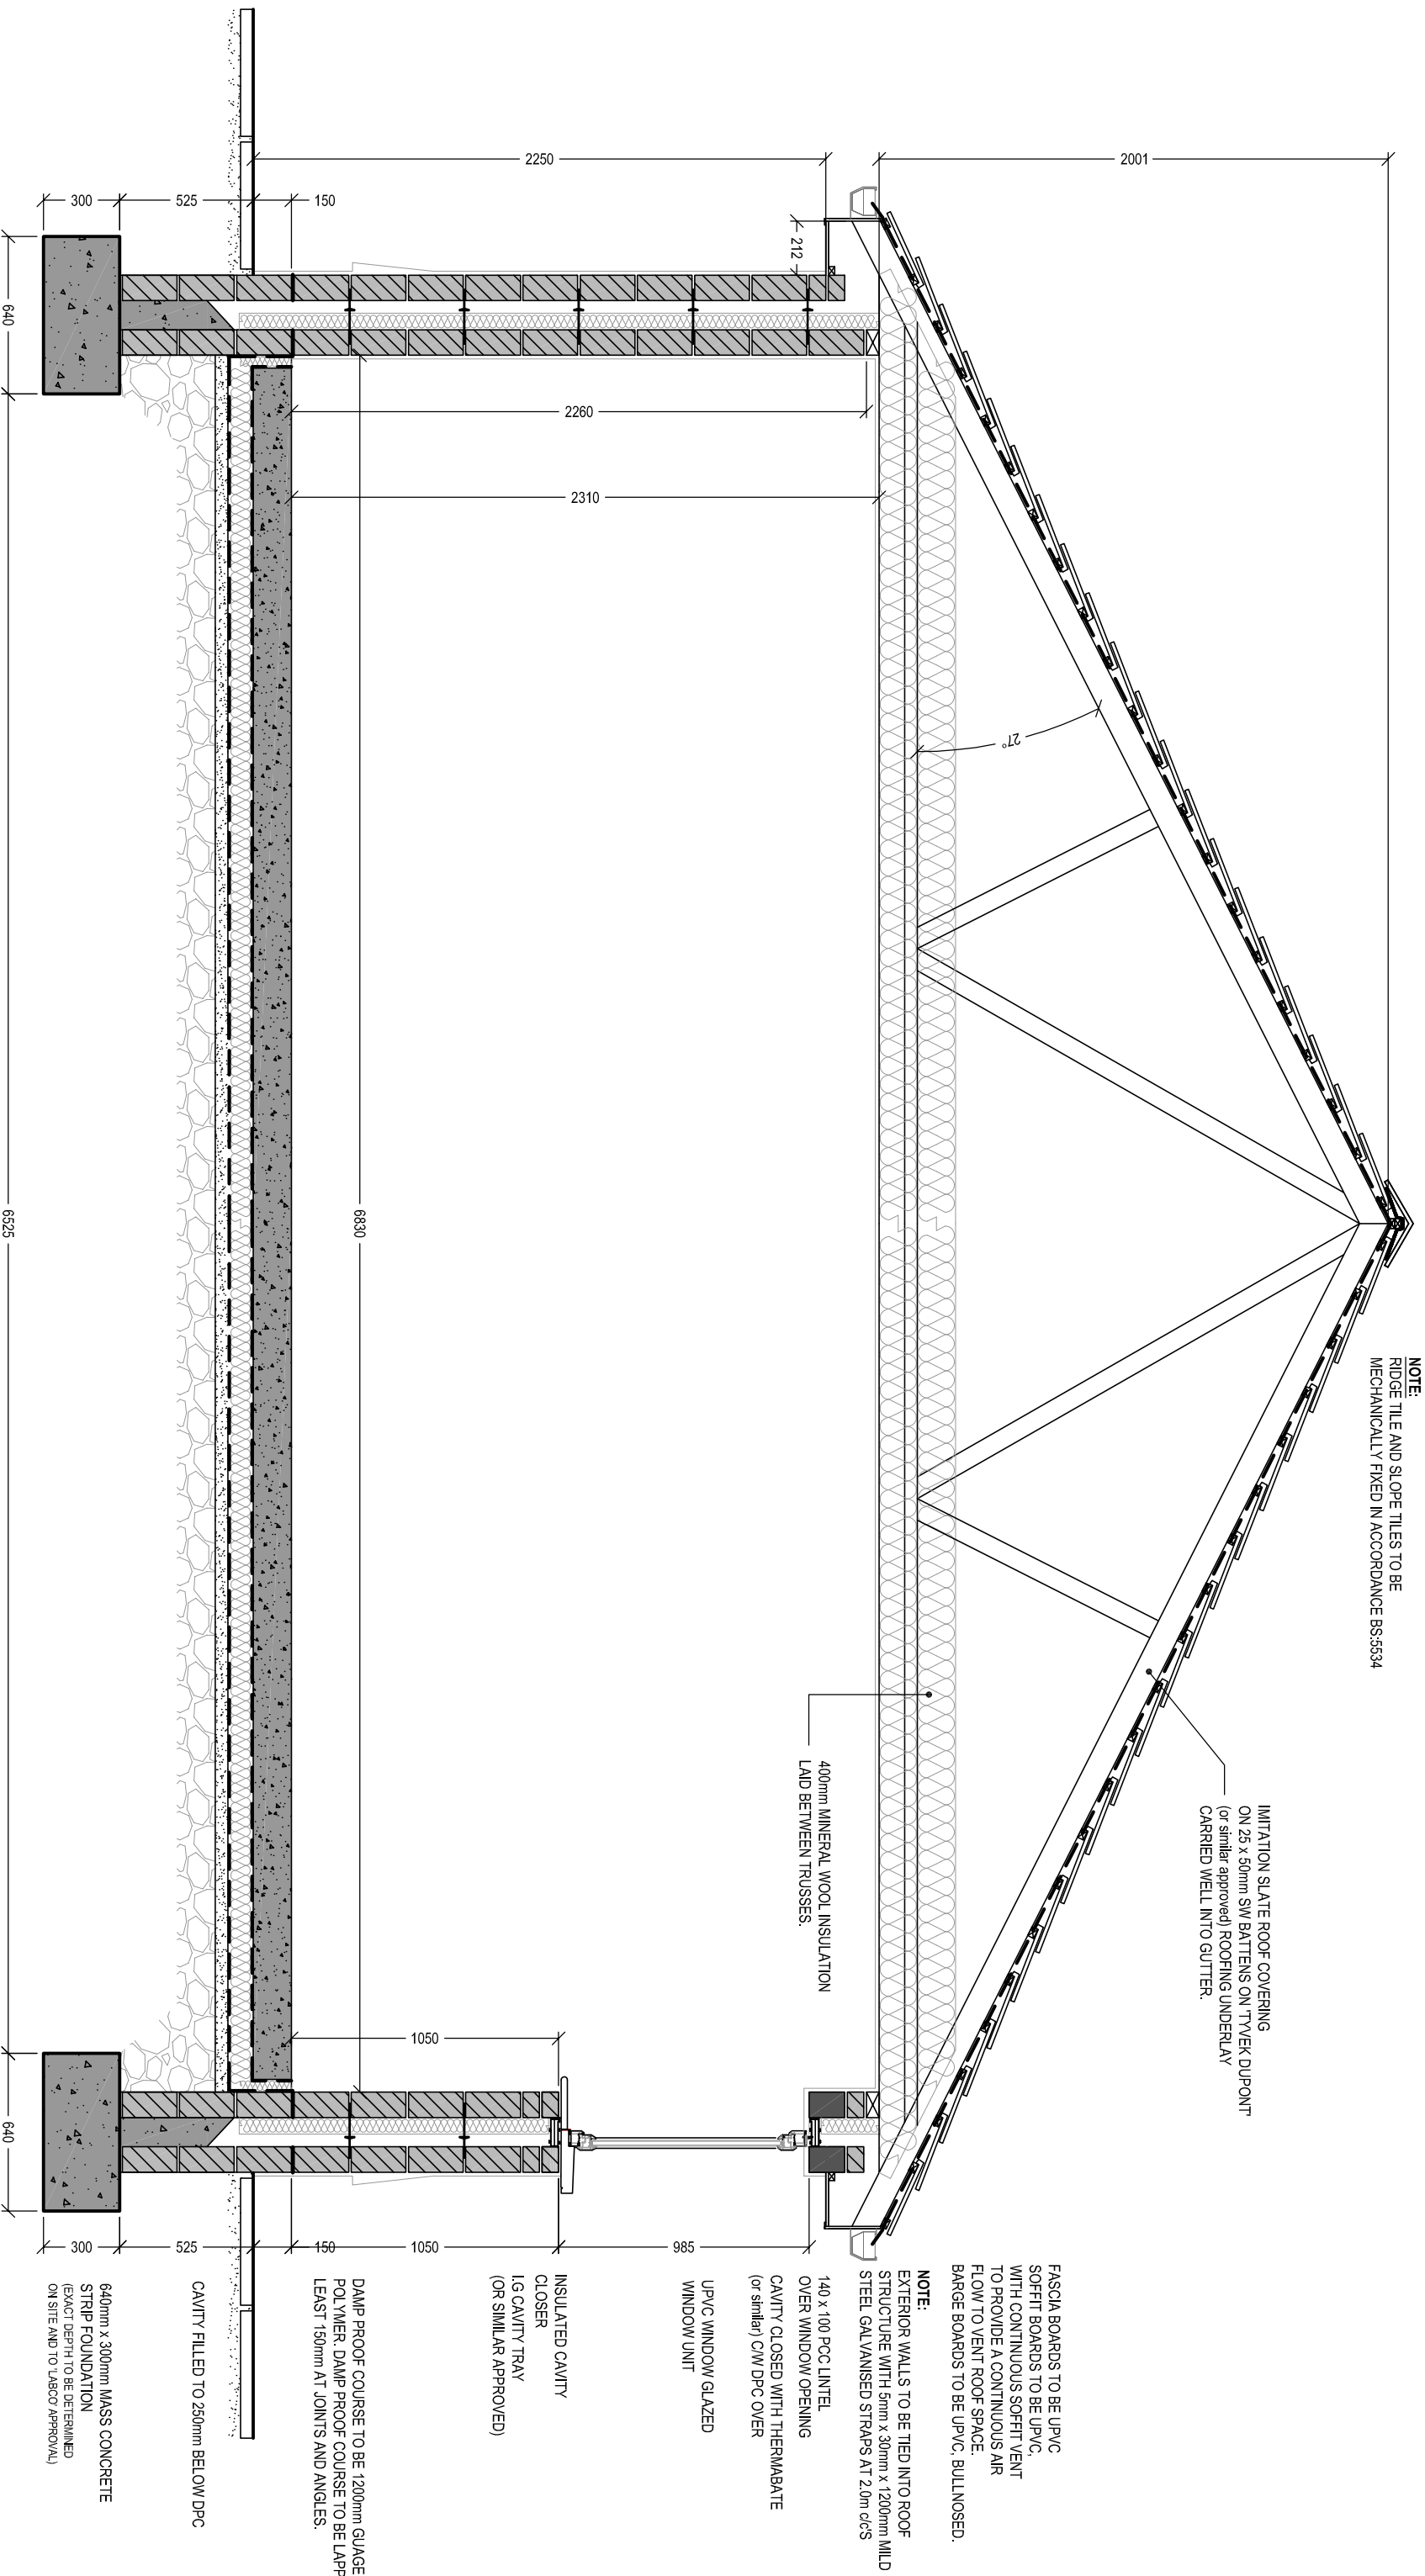
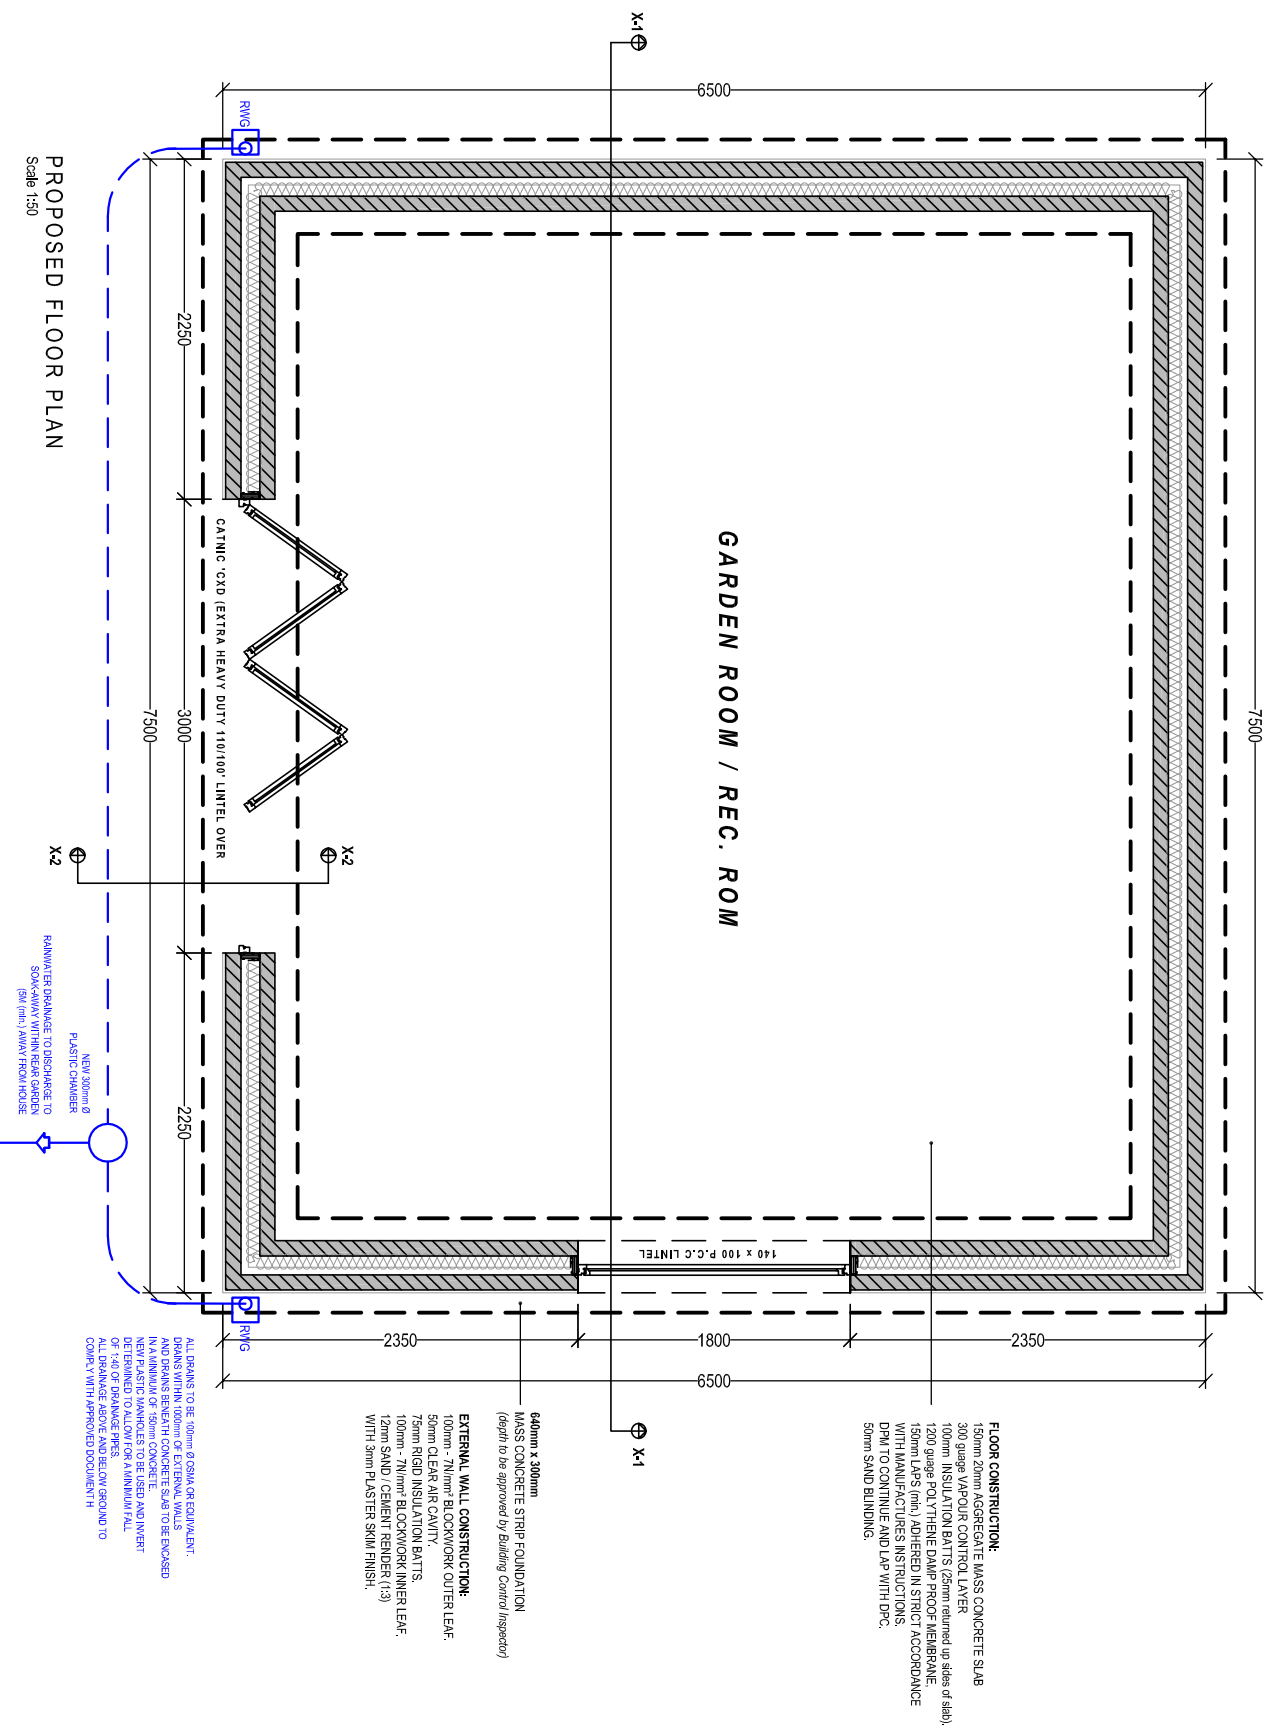


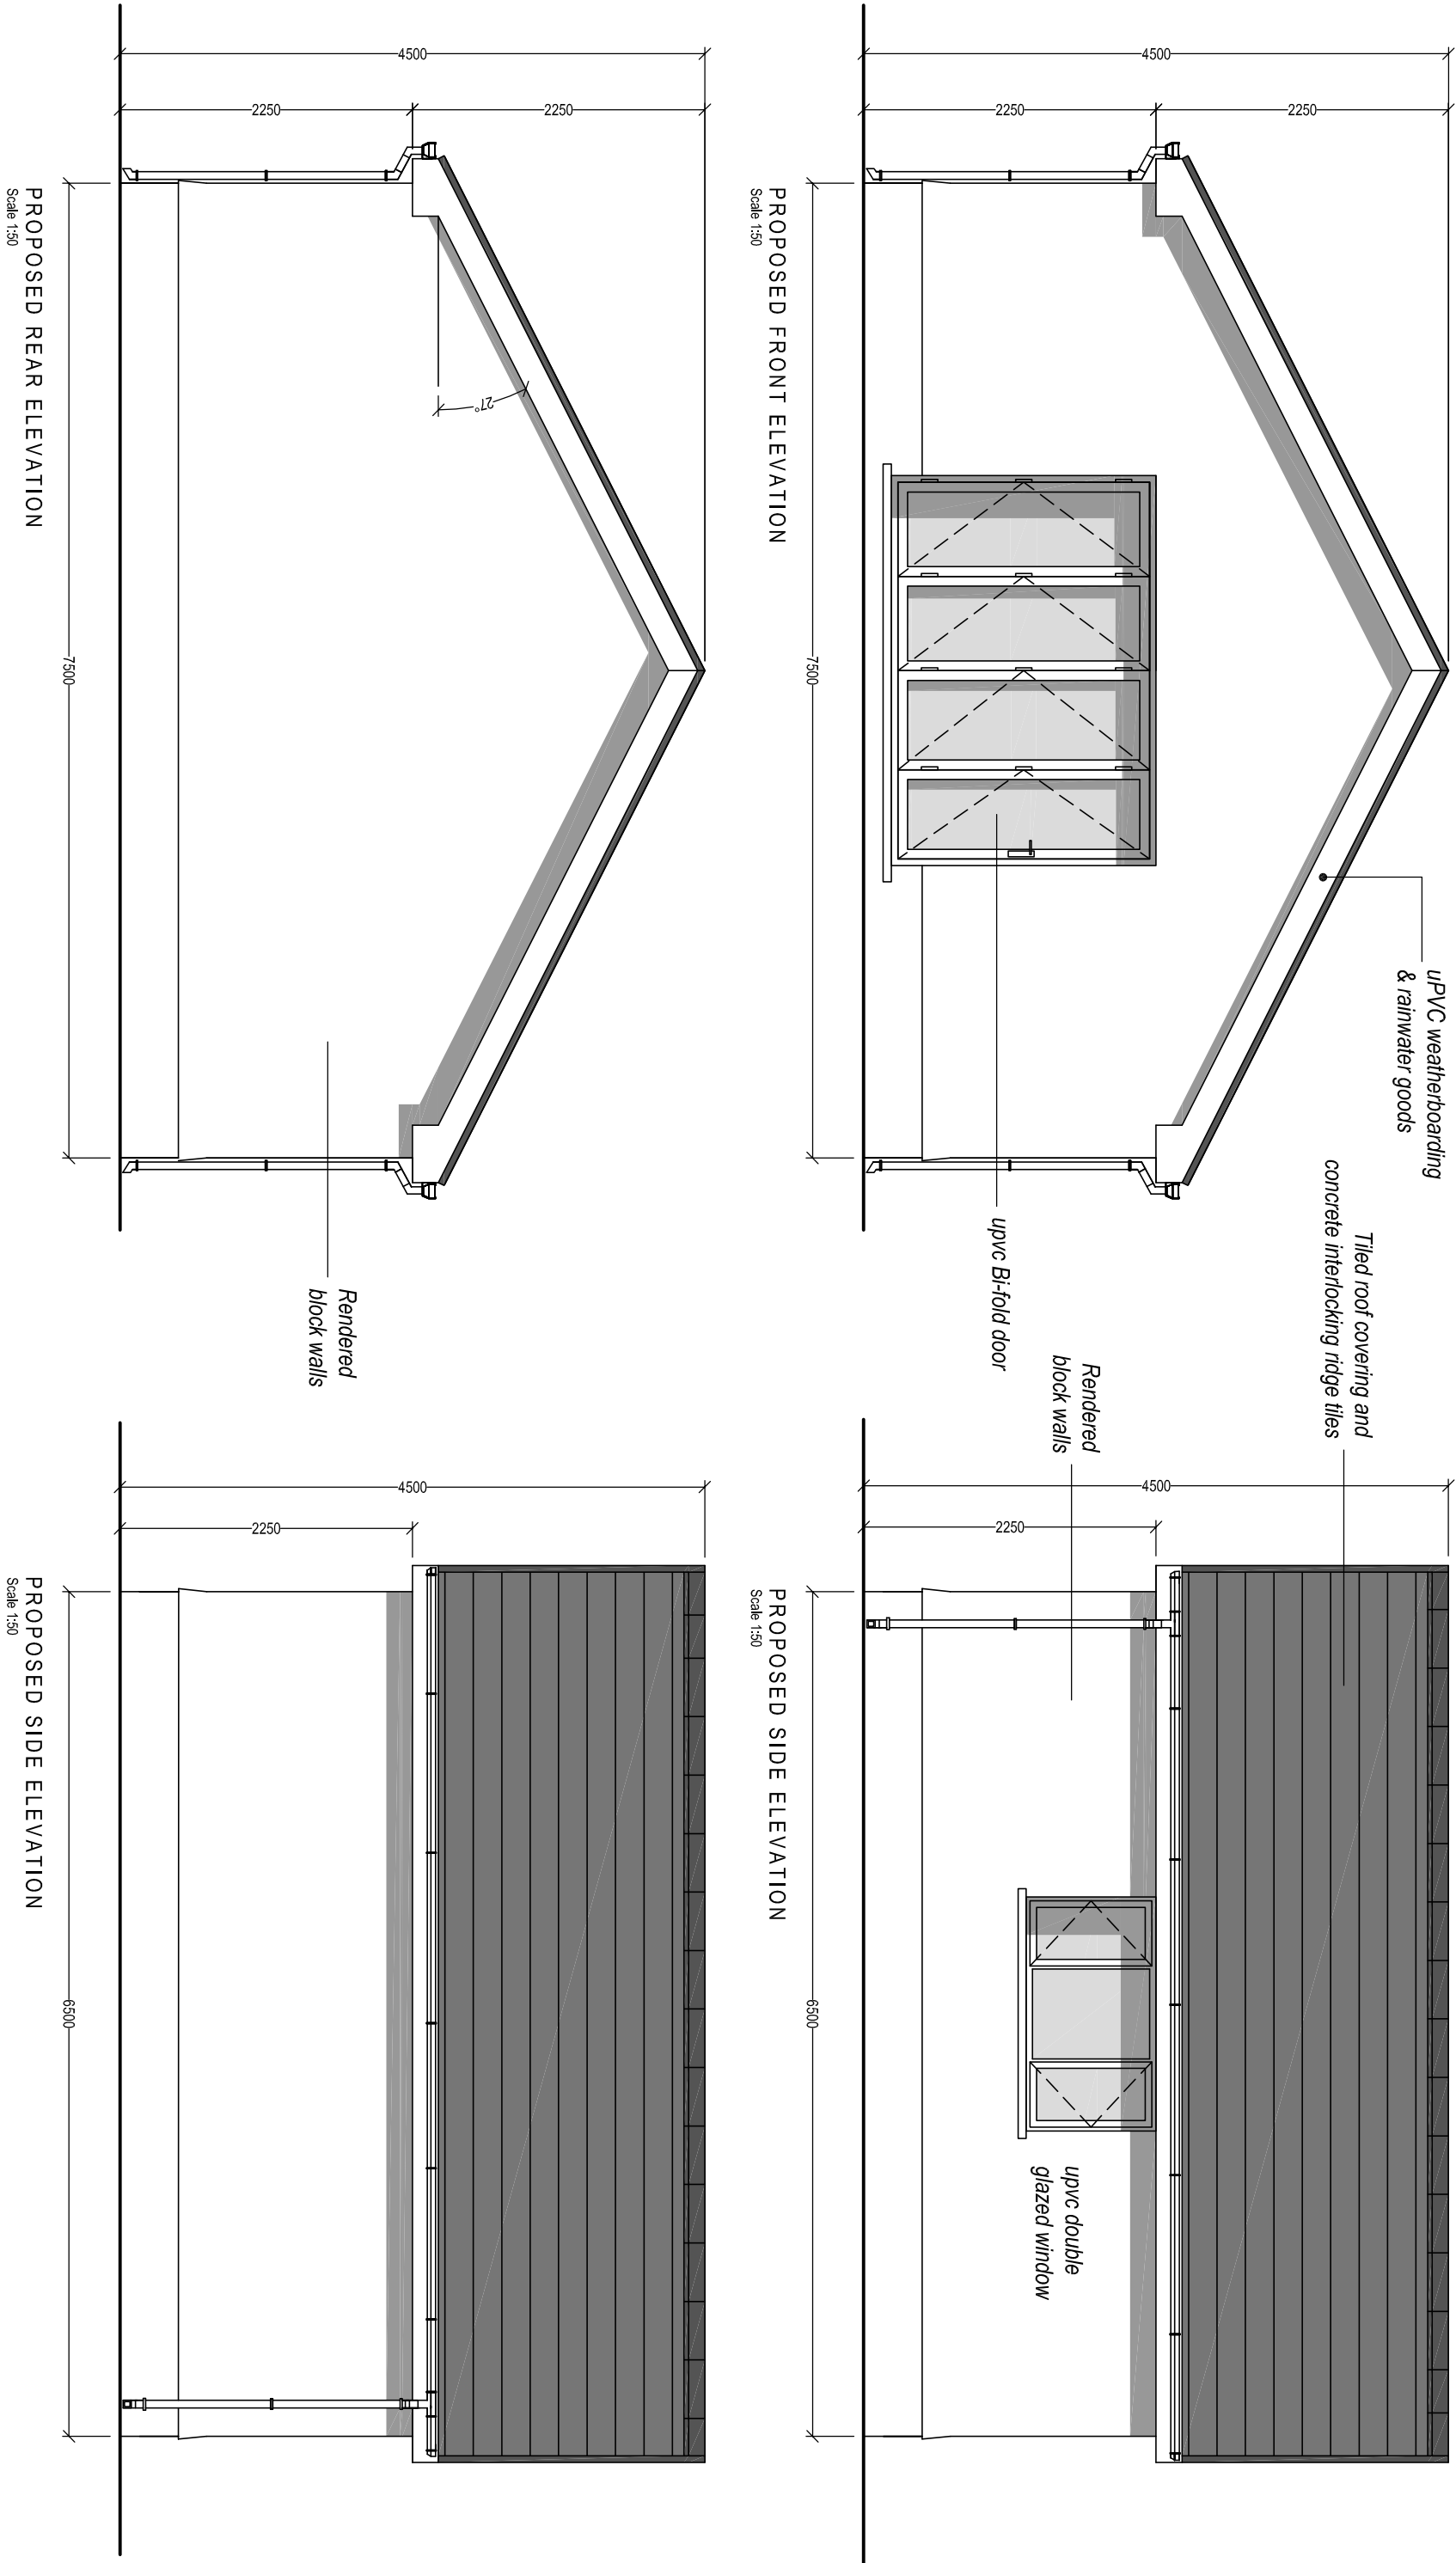

ADDITIONAL NOTES:

EXTERNAL WALLS: - (U Value to be 0.21 W/m²/K)

100mm dense concrete blockwork

50mm clear air cavity

75mm insulation units with racking clips

100mm - 75mm dense concrete blockwork inner leaf with

concrete / sand mortar (1:3) with 3mm plaster skim finish.






Client:
Mr. M. Challenger
31 Cain Celli
Cwmwath
Neath
SA11 5PE

Project Title:
PROPOSED GARDEN ROOM

General Notes:

Planning
PROPOSED DETAILS

Drawing No:	003	Revision:	A
Date:	25-03-2021	Revised:	12-04-2021
Scale:	1:50 / 1:25	Page Size:	A1



Cwm Planning & Design Ltd.
(Civil, Structural & Architectural)