
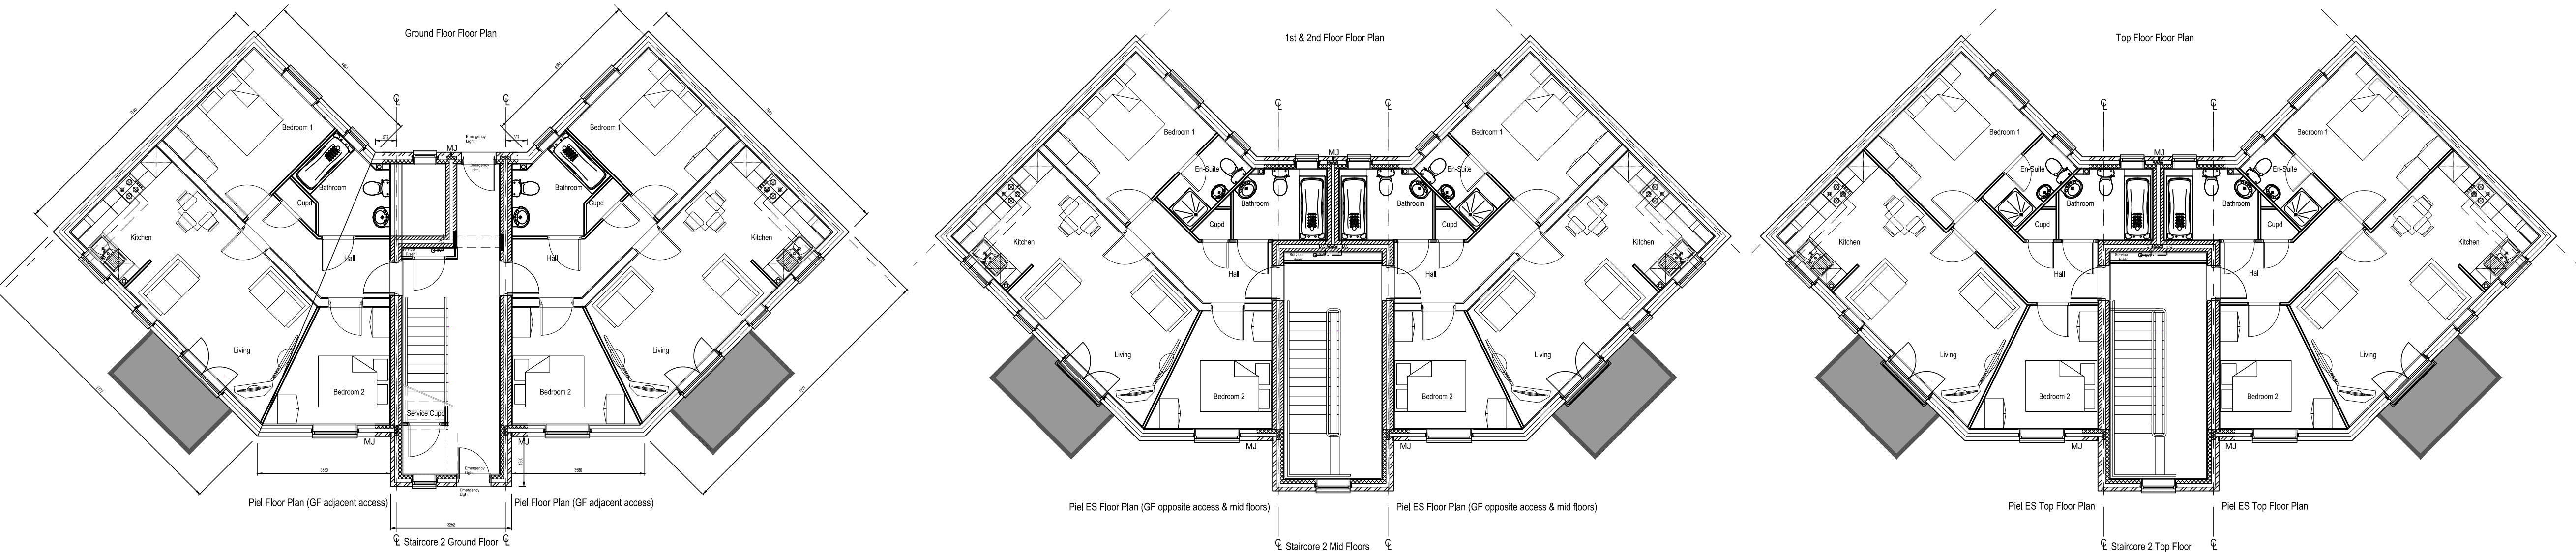


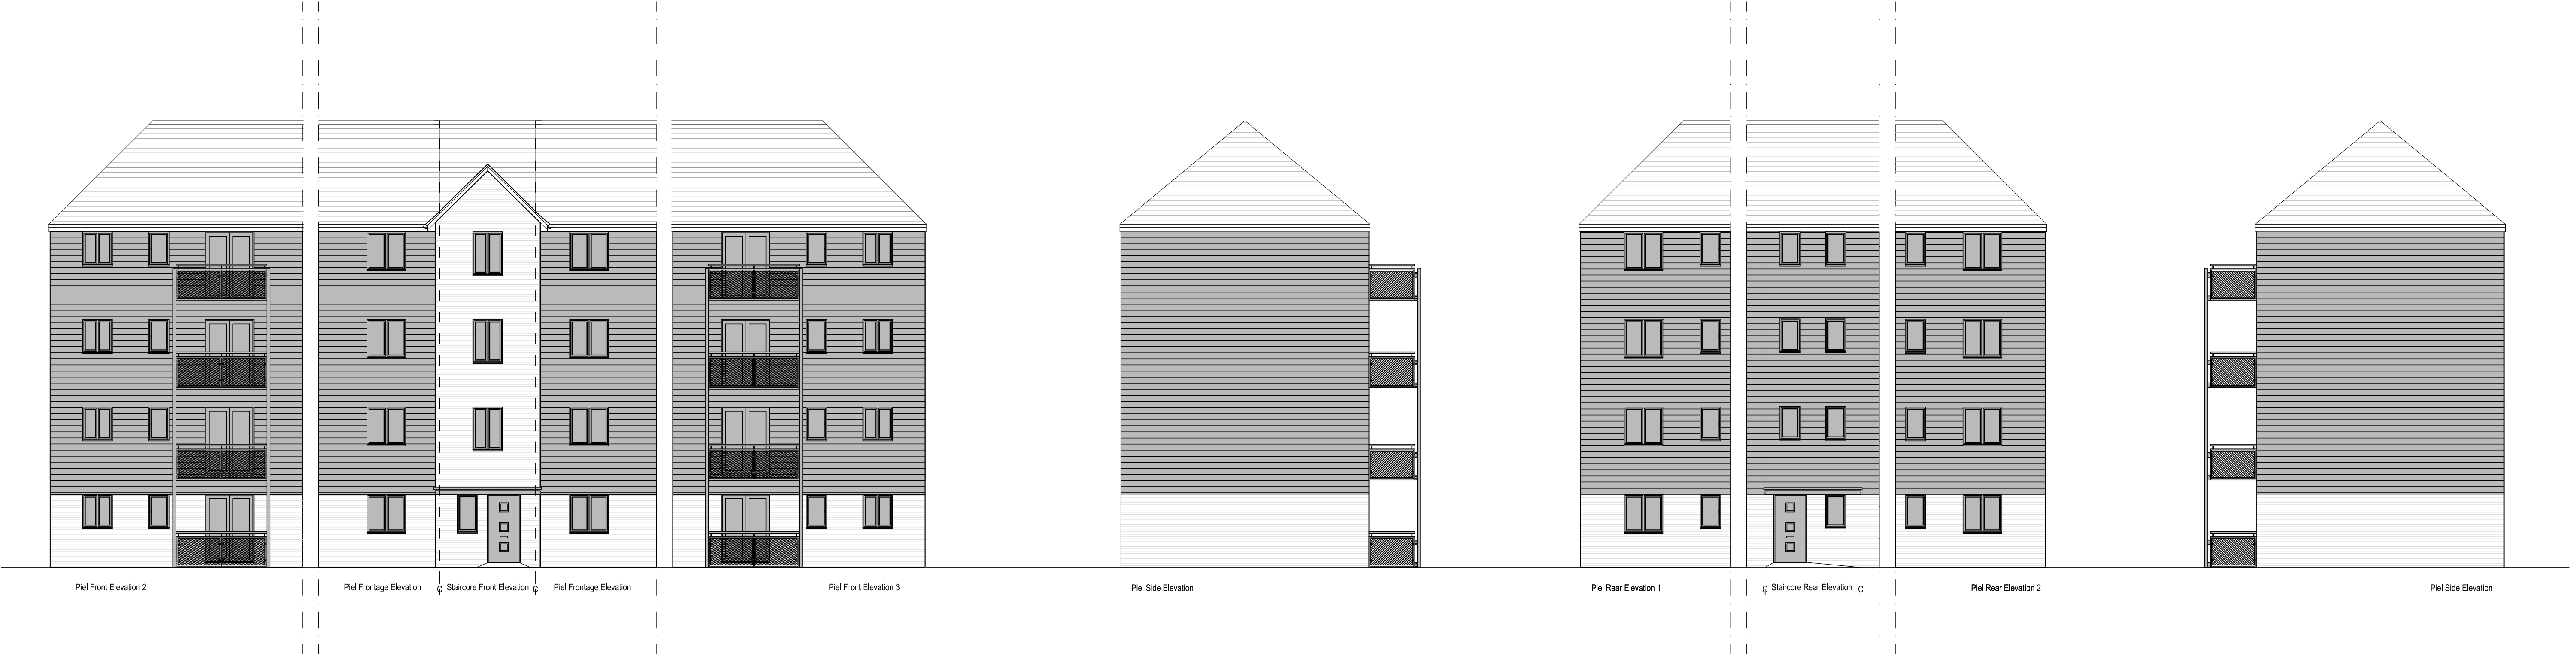

Revision Details		Drawn By:	Checked By:	Approved By:
		AM	JP	JP
Job Number:		Drawing Number:		
###		PPE02		
Revision:		#		

For Weatherboarding Colour
Please Refer To Site Layout