


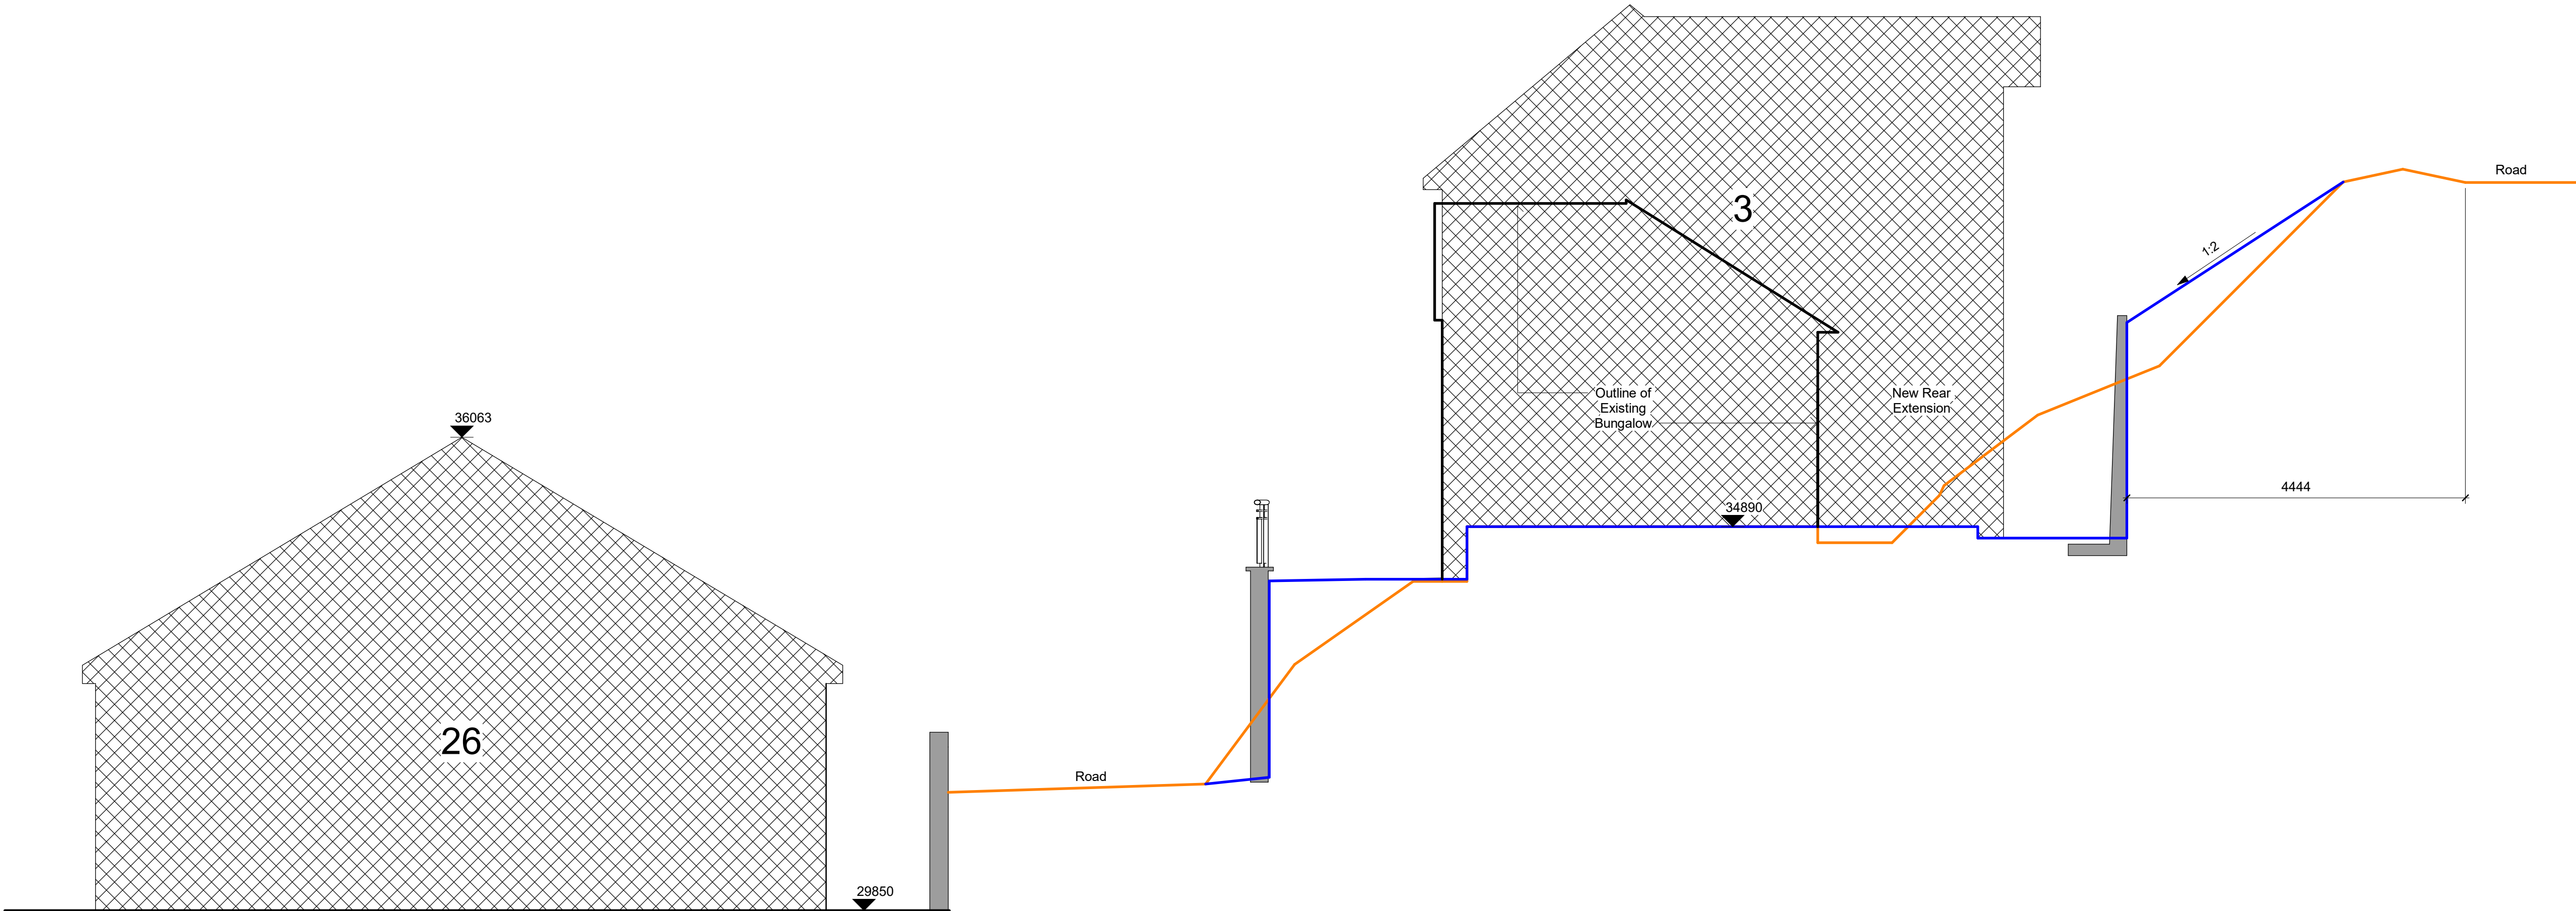



DRAWING STATUS	
Planning	
PROJECT	
3 Fernfield, Baglan - Bungalow Conversion	
TITLE	
Section 8	
CLIENT	
Mr & Mrs R Hibbard	
DRAWN BY	DATE
Gareth Owen	15.04.21
SCALE (@A1)	PROJECT NO.
1 : 50	GOCD RH01
DRAWING NO.	REV
S013	P1
GARETH OWEN CONCEPT DESIGNS LTD gareth@conceptdesigns.co.uk 01484 890000	