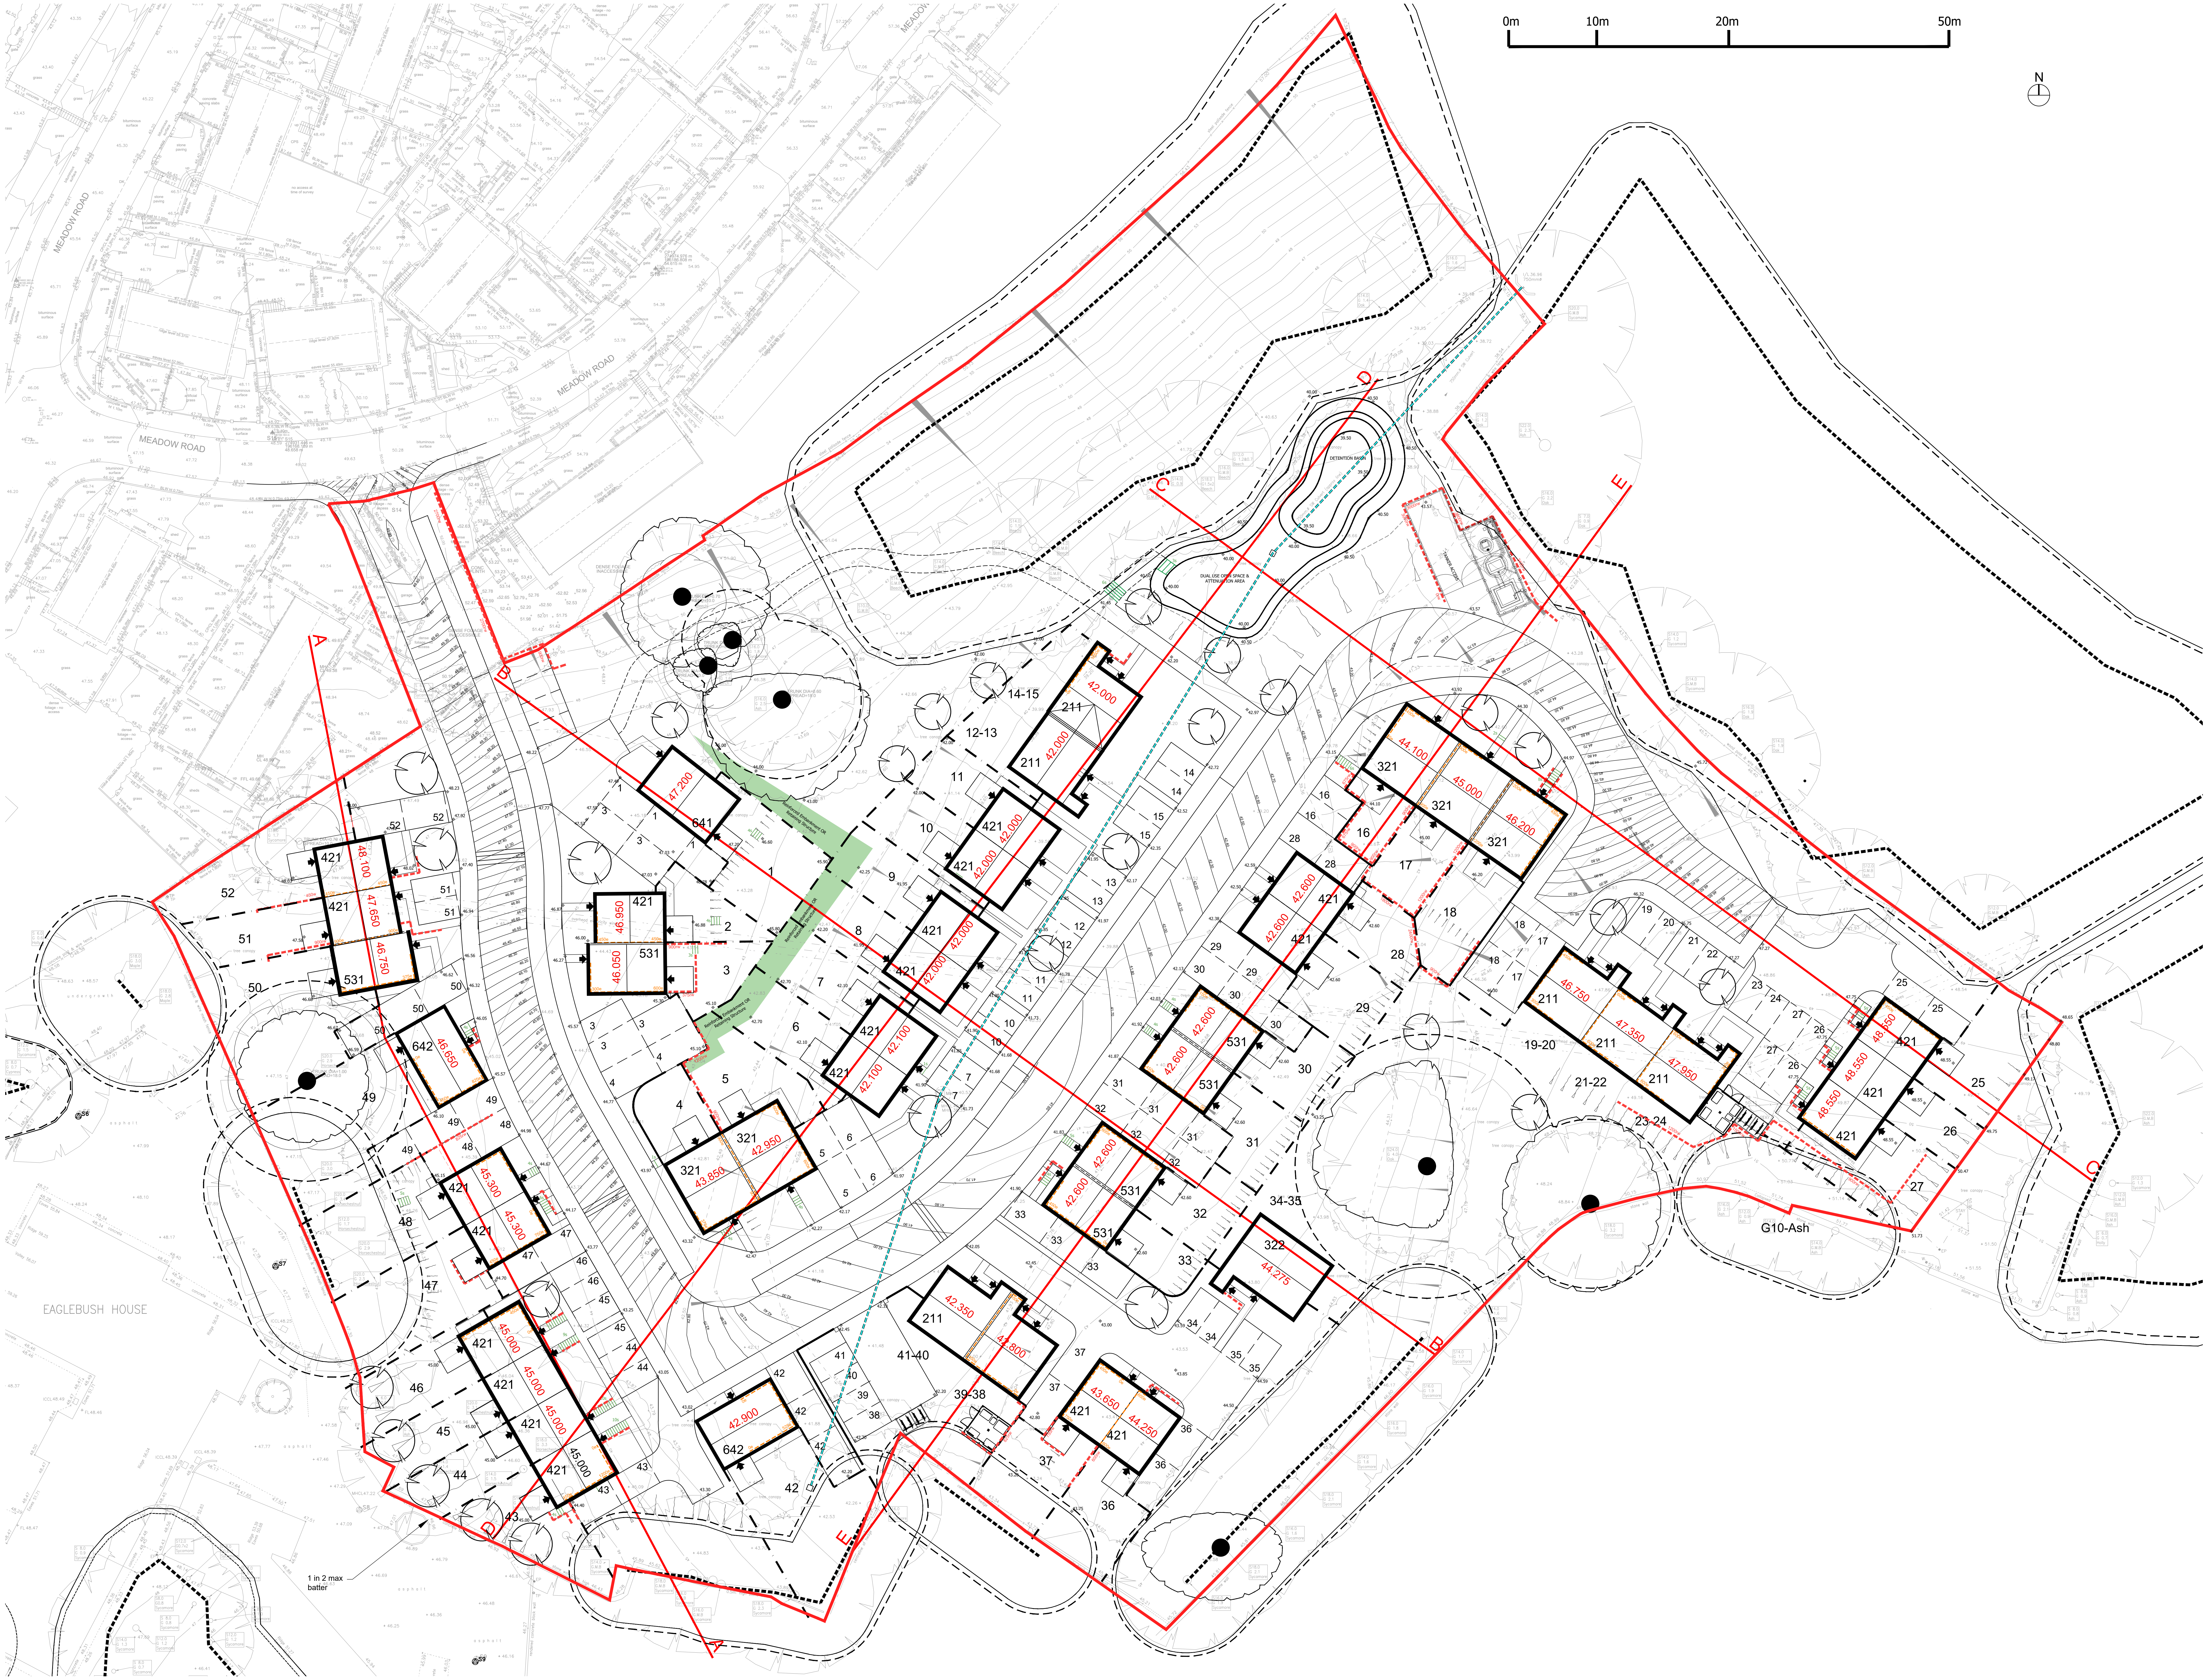

Notes:-

1. This drawing and all information contained thereon is intended for Planning purposes only. NOT FOR CONSTRUCTION;
2. All highway geometry, gradients and levels are subject to the approval of the Local Highway Authority;
3. Finished carriageway levels within shared-surface areas and raised tables shall be 100mm higher than the alignment contours shown;
4. Levels of existing surface water culvert to be confirmed.

KEY

62.90 ⌖	Proposed Ground Level
300rw ▬ ▬ ▬	Masonary Retaining Wall (Height Indicated)
300e ▬ ▬ ▬	Exposed Facing Brickwork (Height Indicated)
▷〜〜	1 in 2 max Embankment
64.300	Finished Floor Level
3s |||	Steps (No. Indicated)

See 2430-630 for Site Sections

This drawing is copyright and its use or reproduction without the permission of Spring Design Consultancy Limited. All rights are reserved until invoices are paid in full. No responsibility will be taken for any design used for construction prior to receipt of relevant approvals.

rev	date	description	by
B	09.04.21	Updated to suit revised site boundary.	MCC

rev	date	description	by
-	-	-	-

Status:

PLANNING

Drawn:	RMJ	Client:	Jones Brothers & Tai Tarian
Checked:	MCC	Project:	Meadow Road, Neath
Date:	December 2020	Title:	External Engineering Works
Scale:	1:250	Ref:	2430-526 Rev: B

spring design
Unit 3 Chapel Barns | Merthyr Mawr
Bridgend | CF32 0LS | 01656 656267
mail@spring-consultancy.co.uk