



SECTION A-A


GENERAL NOTES:-
All information on this drawing is subject to detailed design and, as such, is intended for indicative Planning purposes only. NOT FOR CONSTRUCTION.
Housetypes shown indicatively.

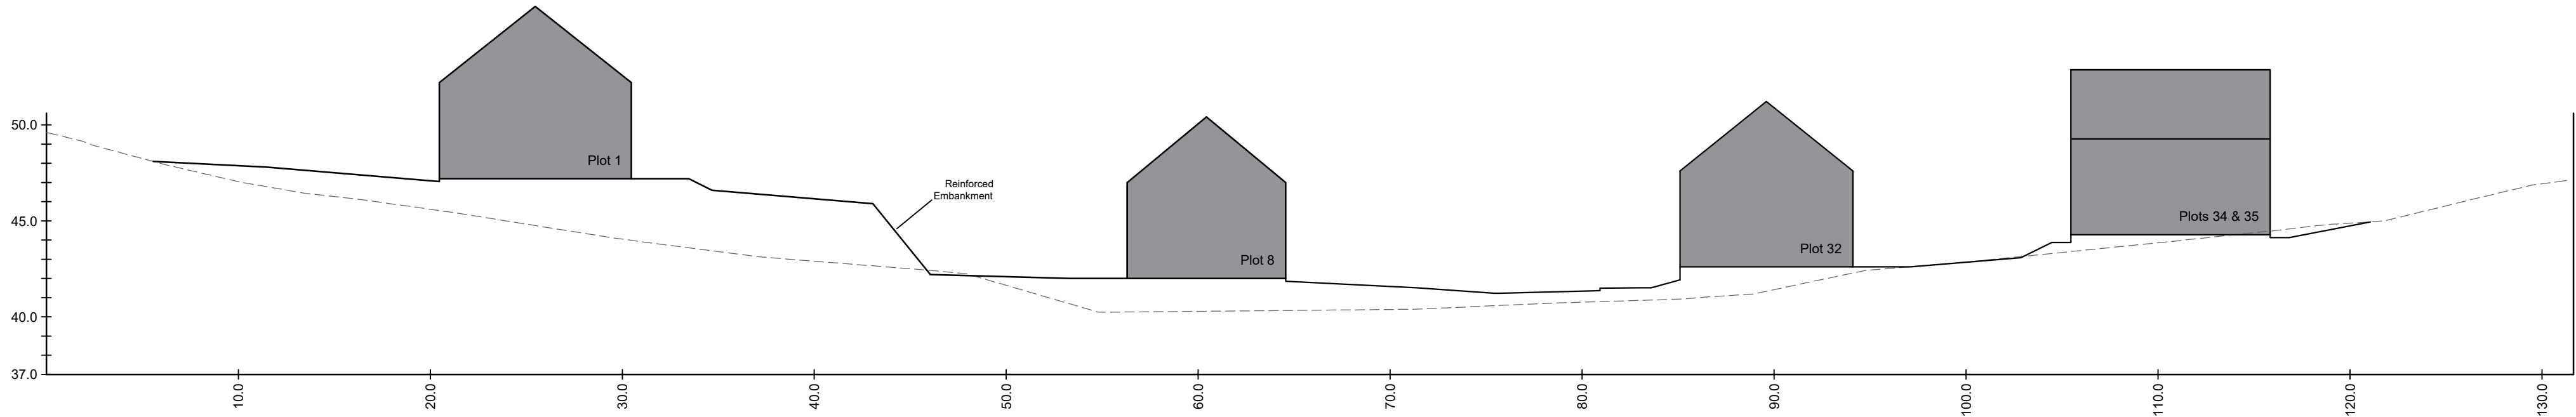


SECTION B-B

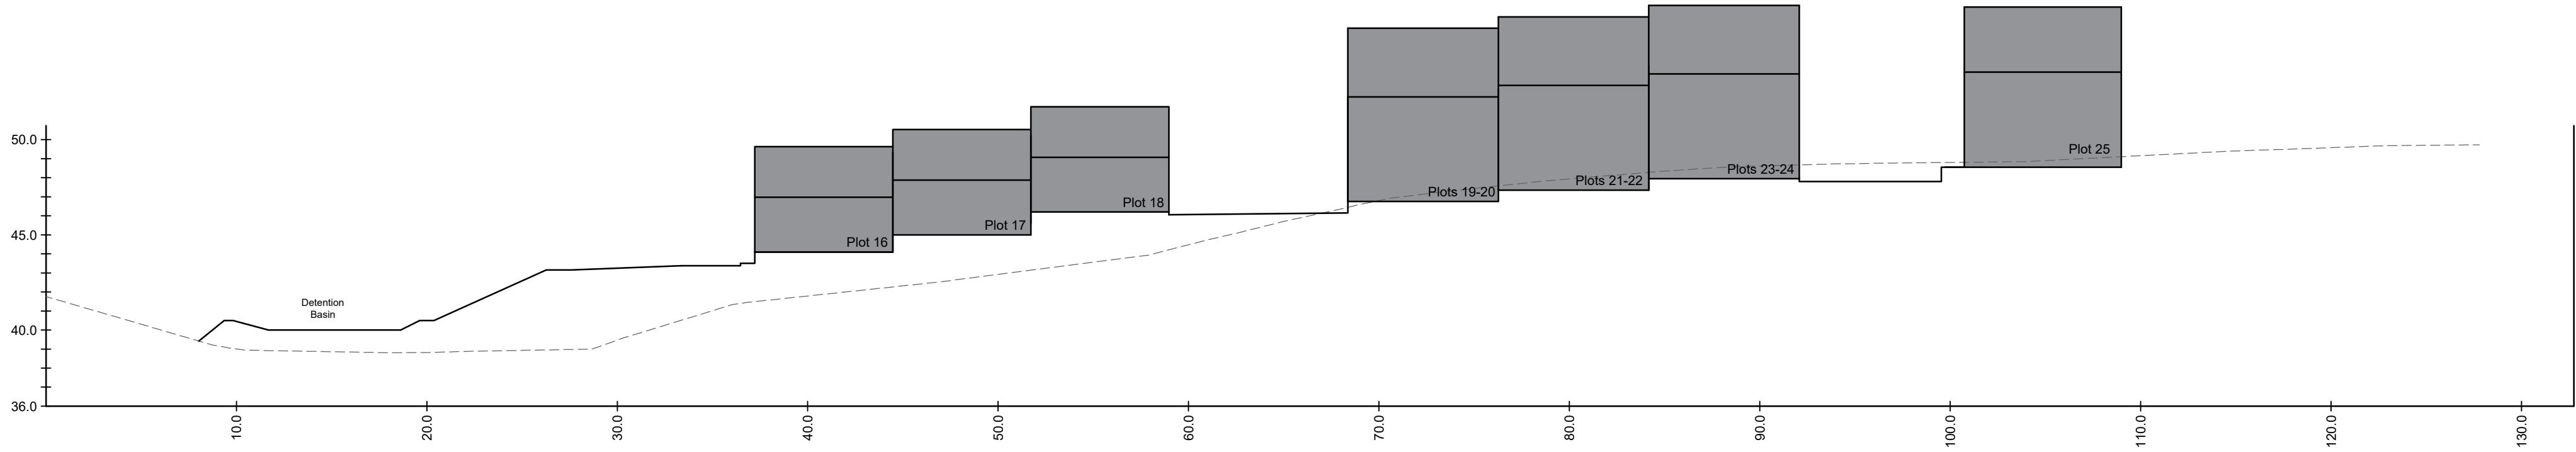

SECTION C-C

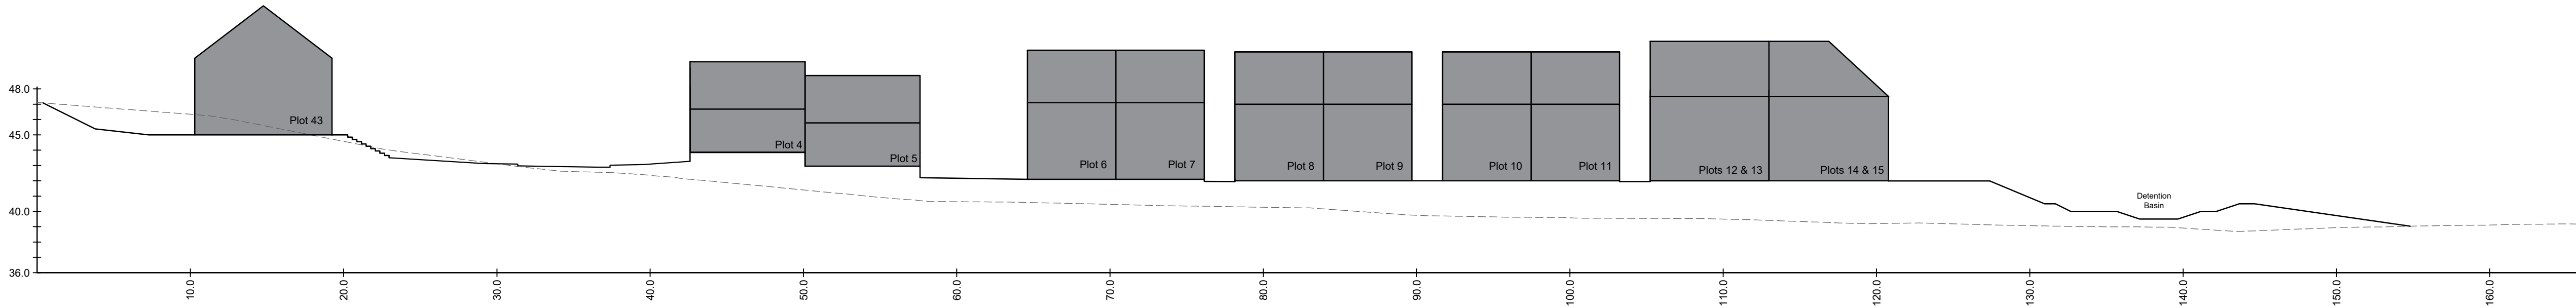

SECTION D-D

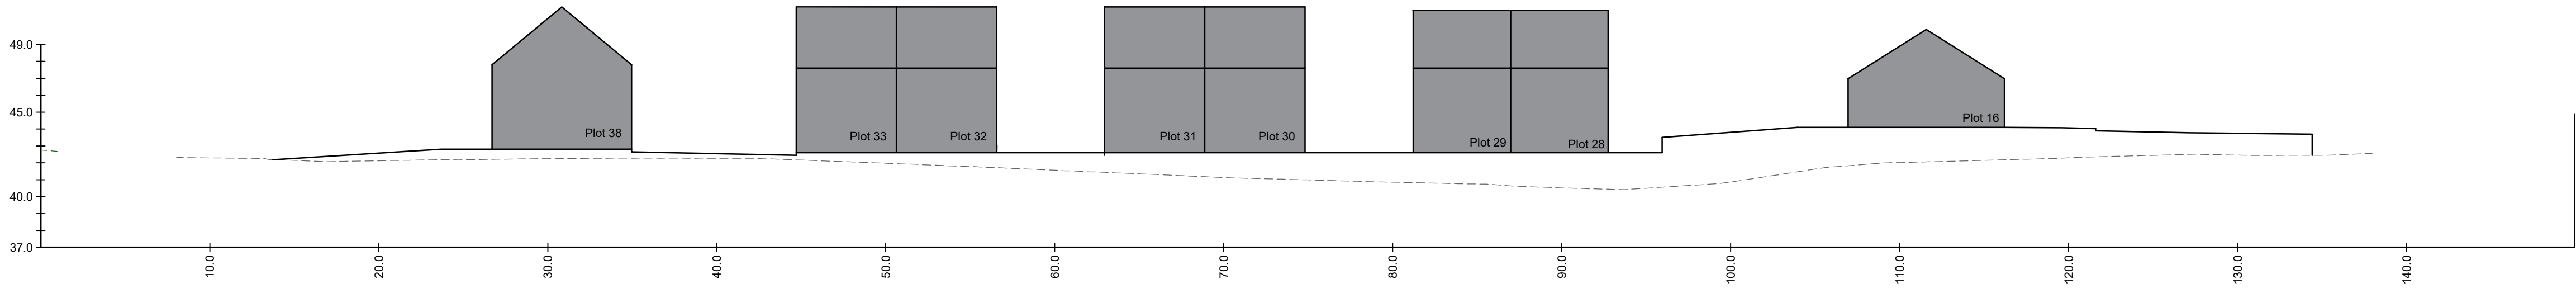

SECTION E-E

Refer to 2430-526 for proposed site levels and section locations