


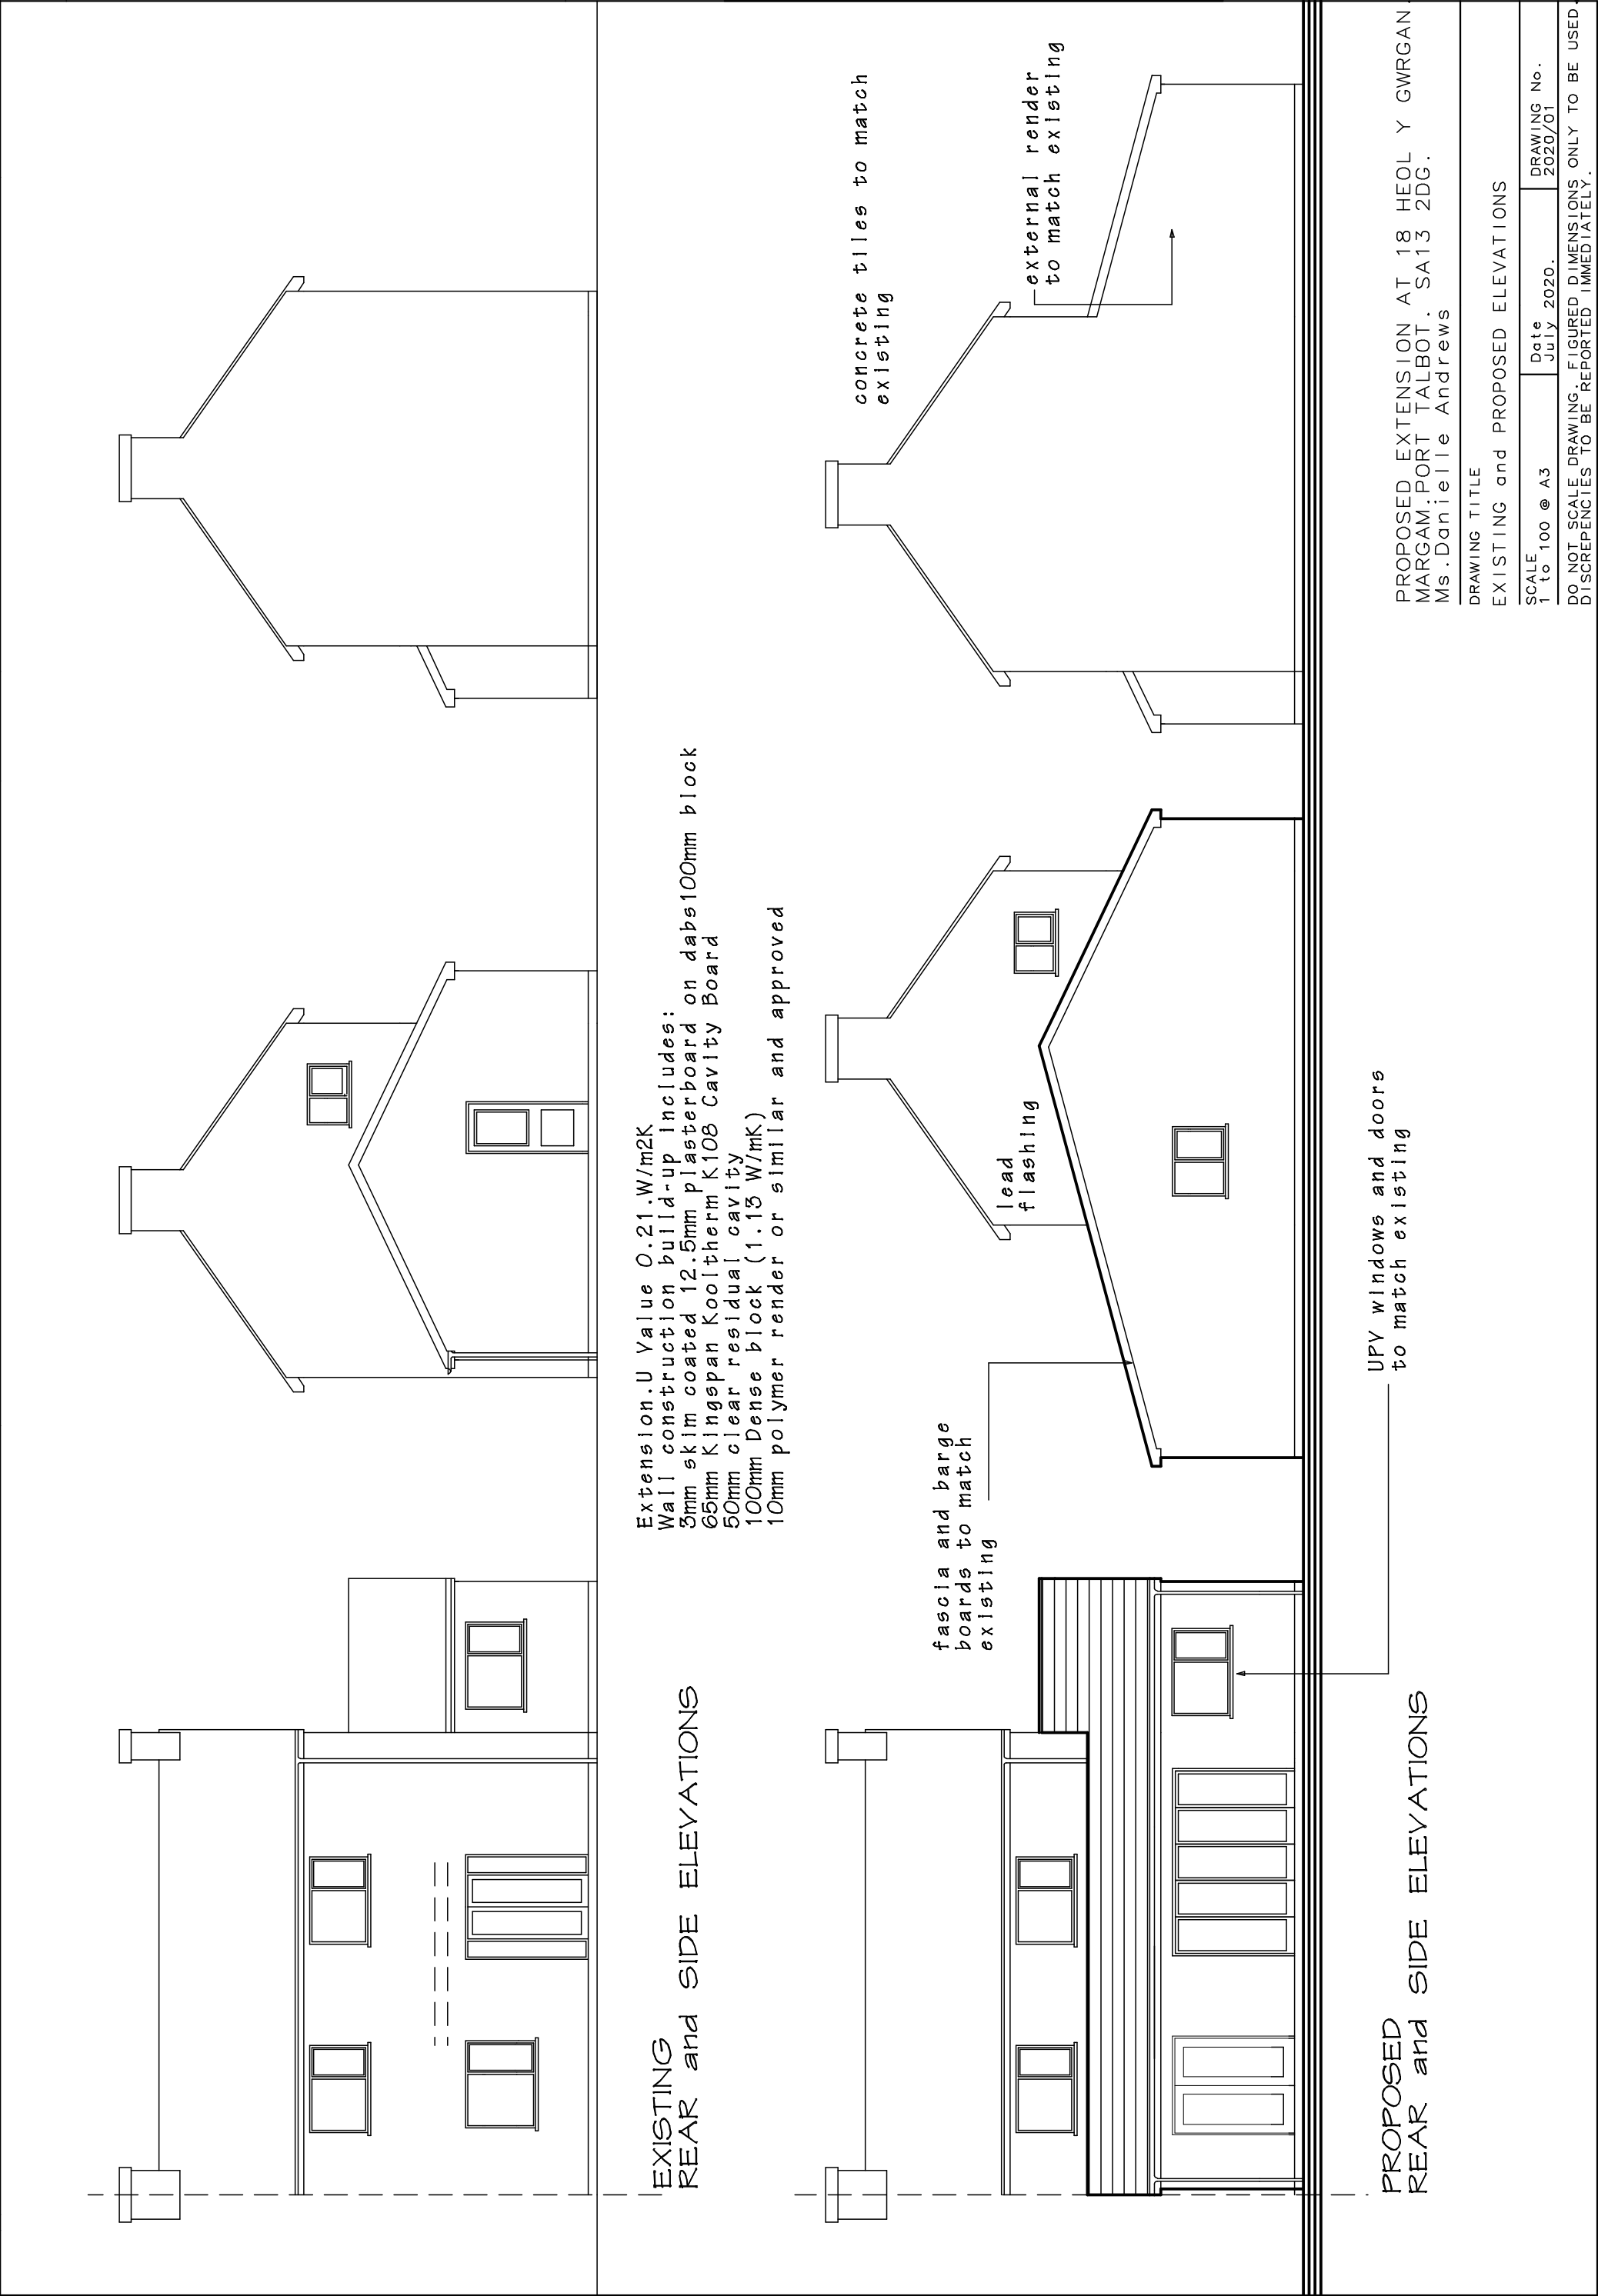

PROPOSED EXTENSION AT 18 HEOL Y GWRGAN.
MARGAM.PORT TALBOT. SA13 2DG.
Ms.Danielle Andrews

DRAWING TITLE		
EXISTING and PROPOSED ELEVATIONS		
SCALE	Date	DRAWING No.
1 to 100 @ A3	July 2020.	2020/01
DO NOT SCALE DRAWING. FIGURED DIMENSIONS ONLY TO BE USED. DISCREPANCIES TO BE REPORTED IMMEDIATELY.		