


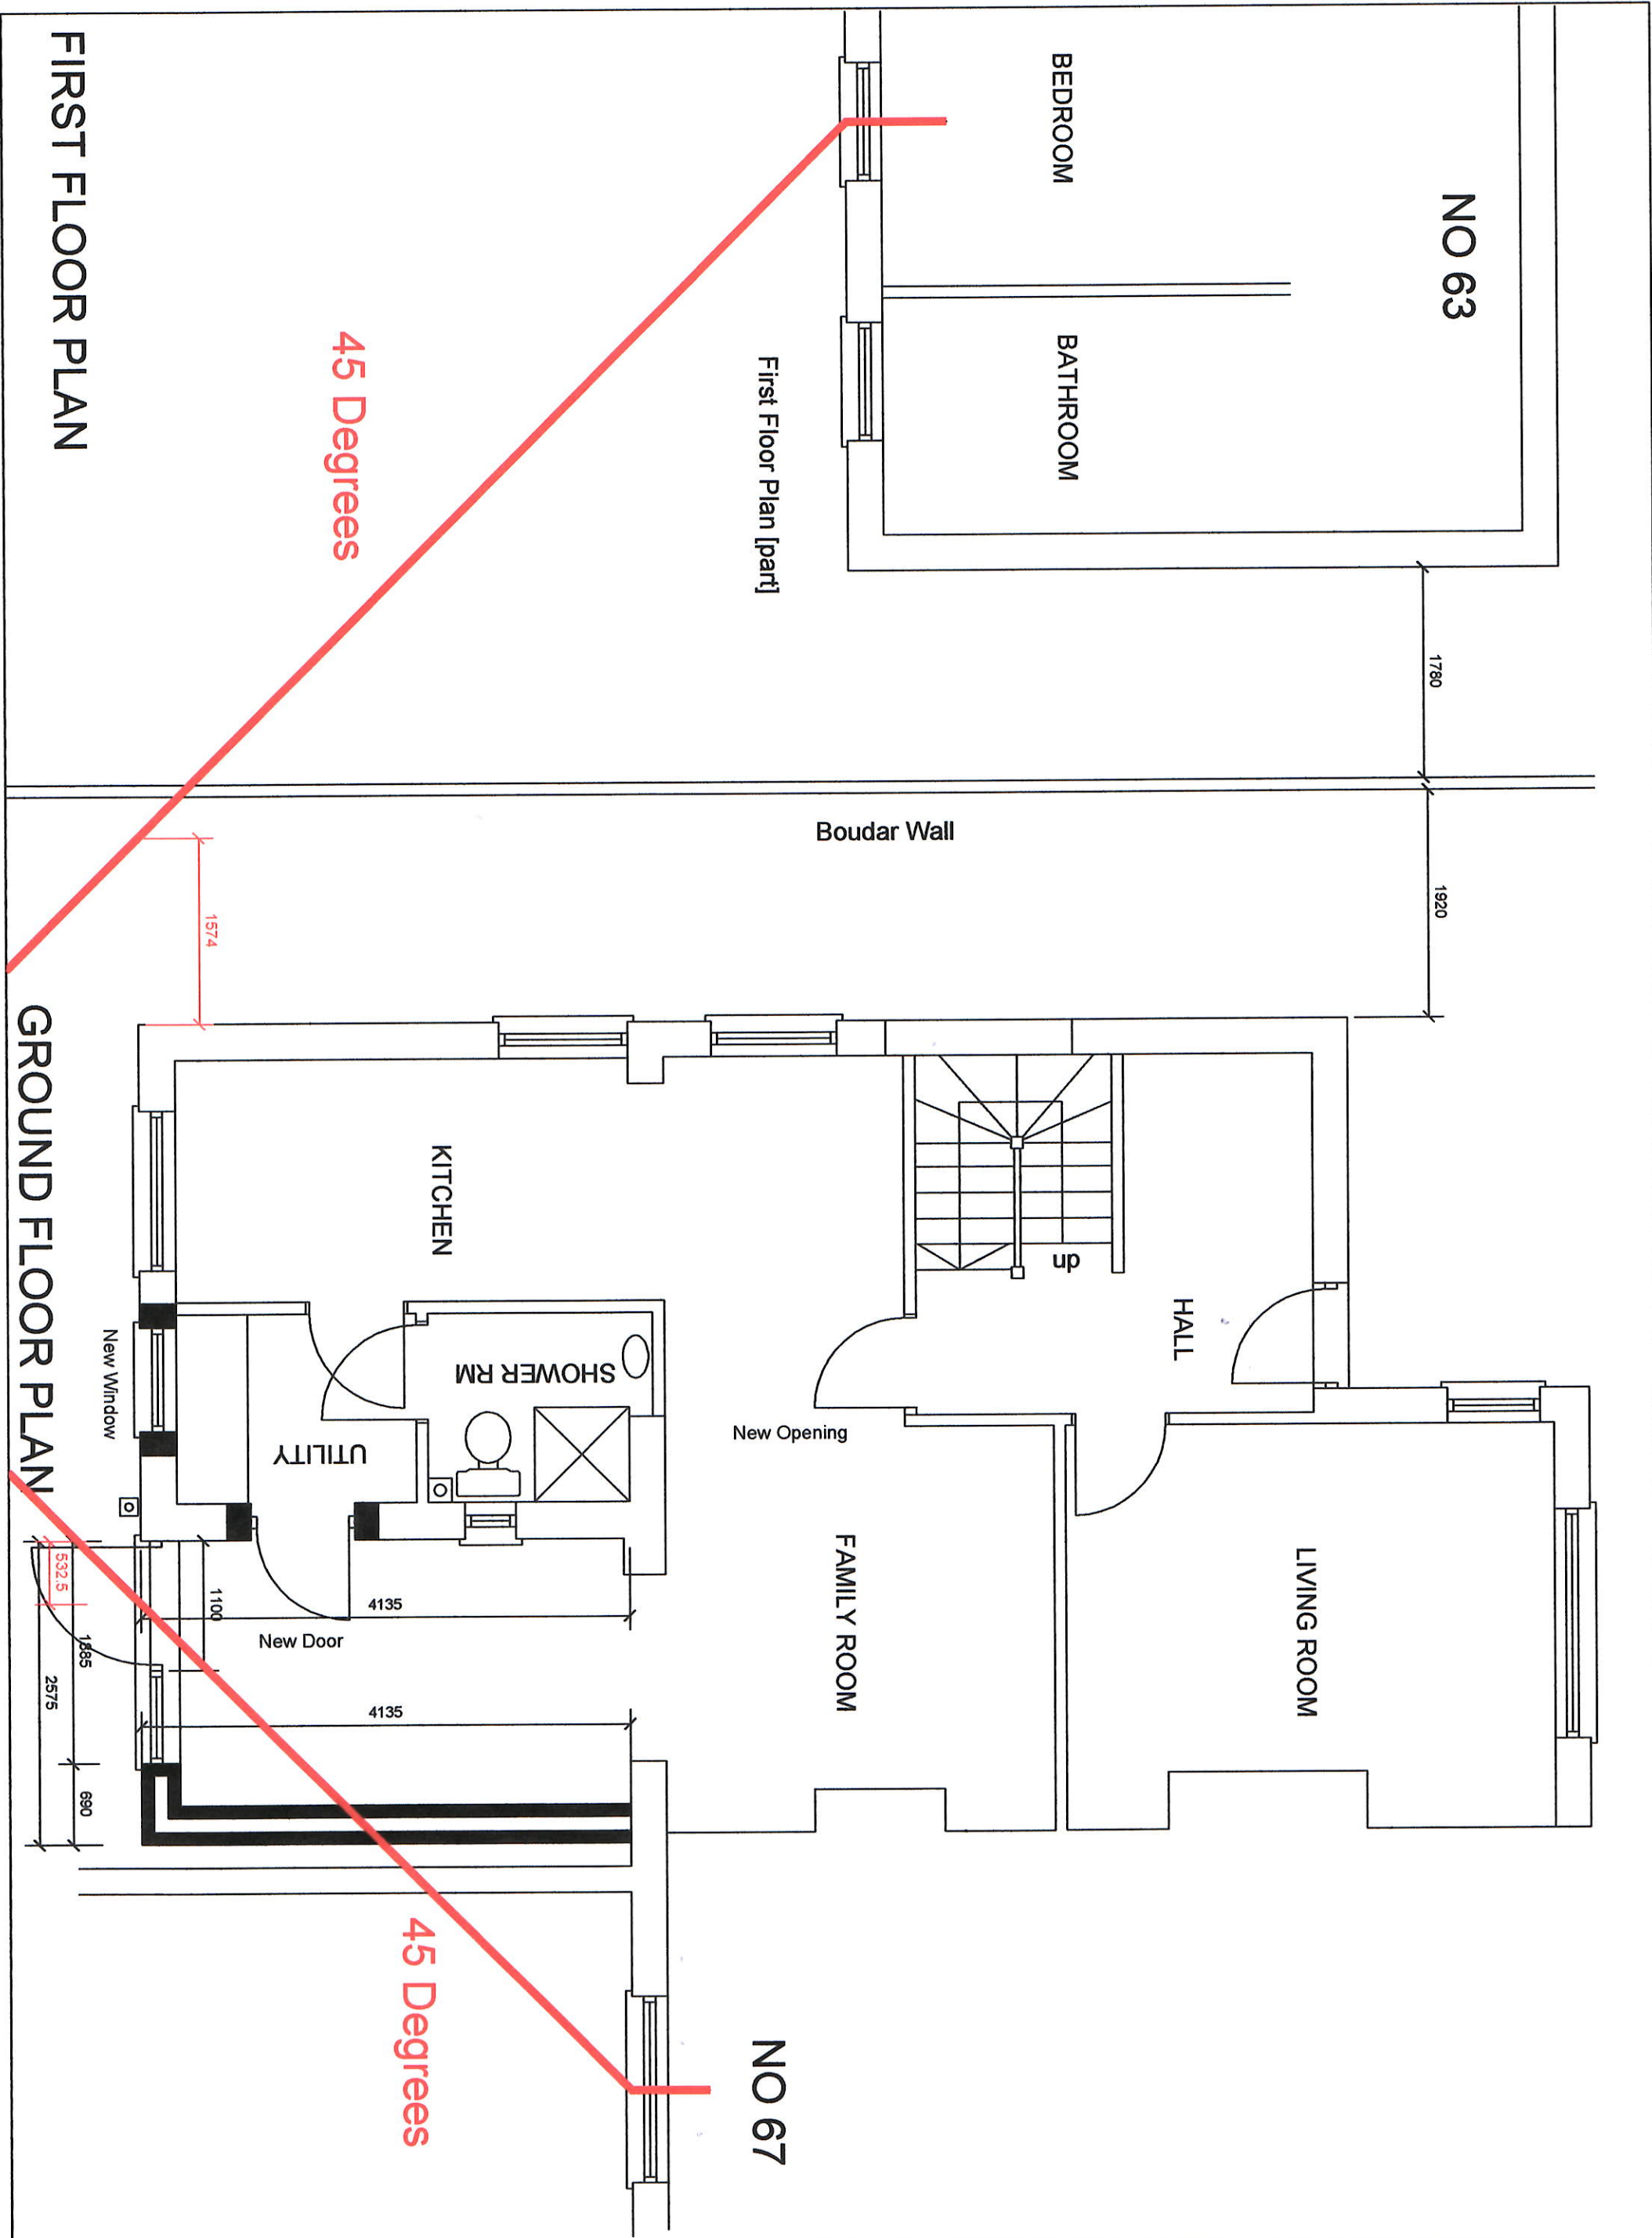

PROPOSED EXTENSION
65 GWYN STREET ALLTWEN SWANSEA
PROPOSED PLANS

Scale : 1: 50
Drg No 004