


Scope of Works

- G01
- Existing counters to be boarded up with partitioning and area redecorate. To be tight to the counter fronts. No fixings permitted into the counter surfaces. Wall to be stopped 25 mm short of the ceiling to ensure no fouling of access or alteration. New carpet area indicated with hatching.
- G02
- Install new height adjustable powered tablet table with new floor box install below.
- G03
- Remove all wall & floor standing brochure units and redecorate.
- G04
- Where segmentation panels are to be removed, these are to be replaced with graphics of the same size +30mm to oversail all fixing points.
- G05
- Where a welcome totem (wall, QC, or free standing) is present and is being retained - this is to have a new graphic overlaid.

Please note: Dash Red box indicates areas of branch requiring work.

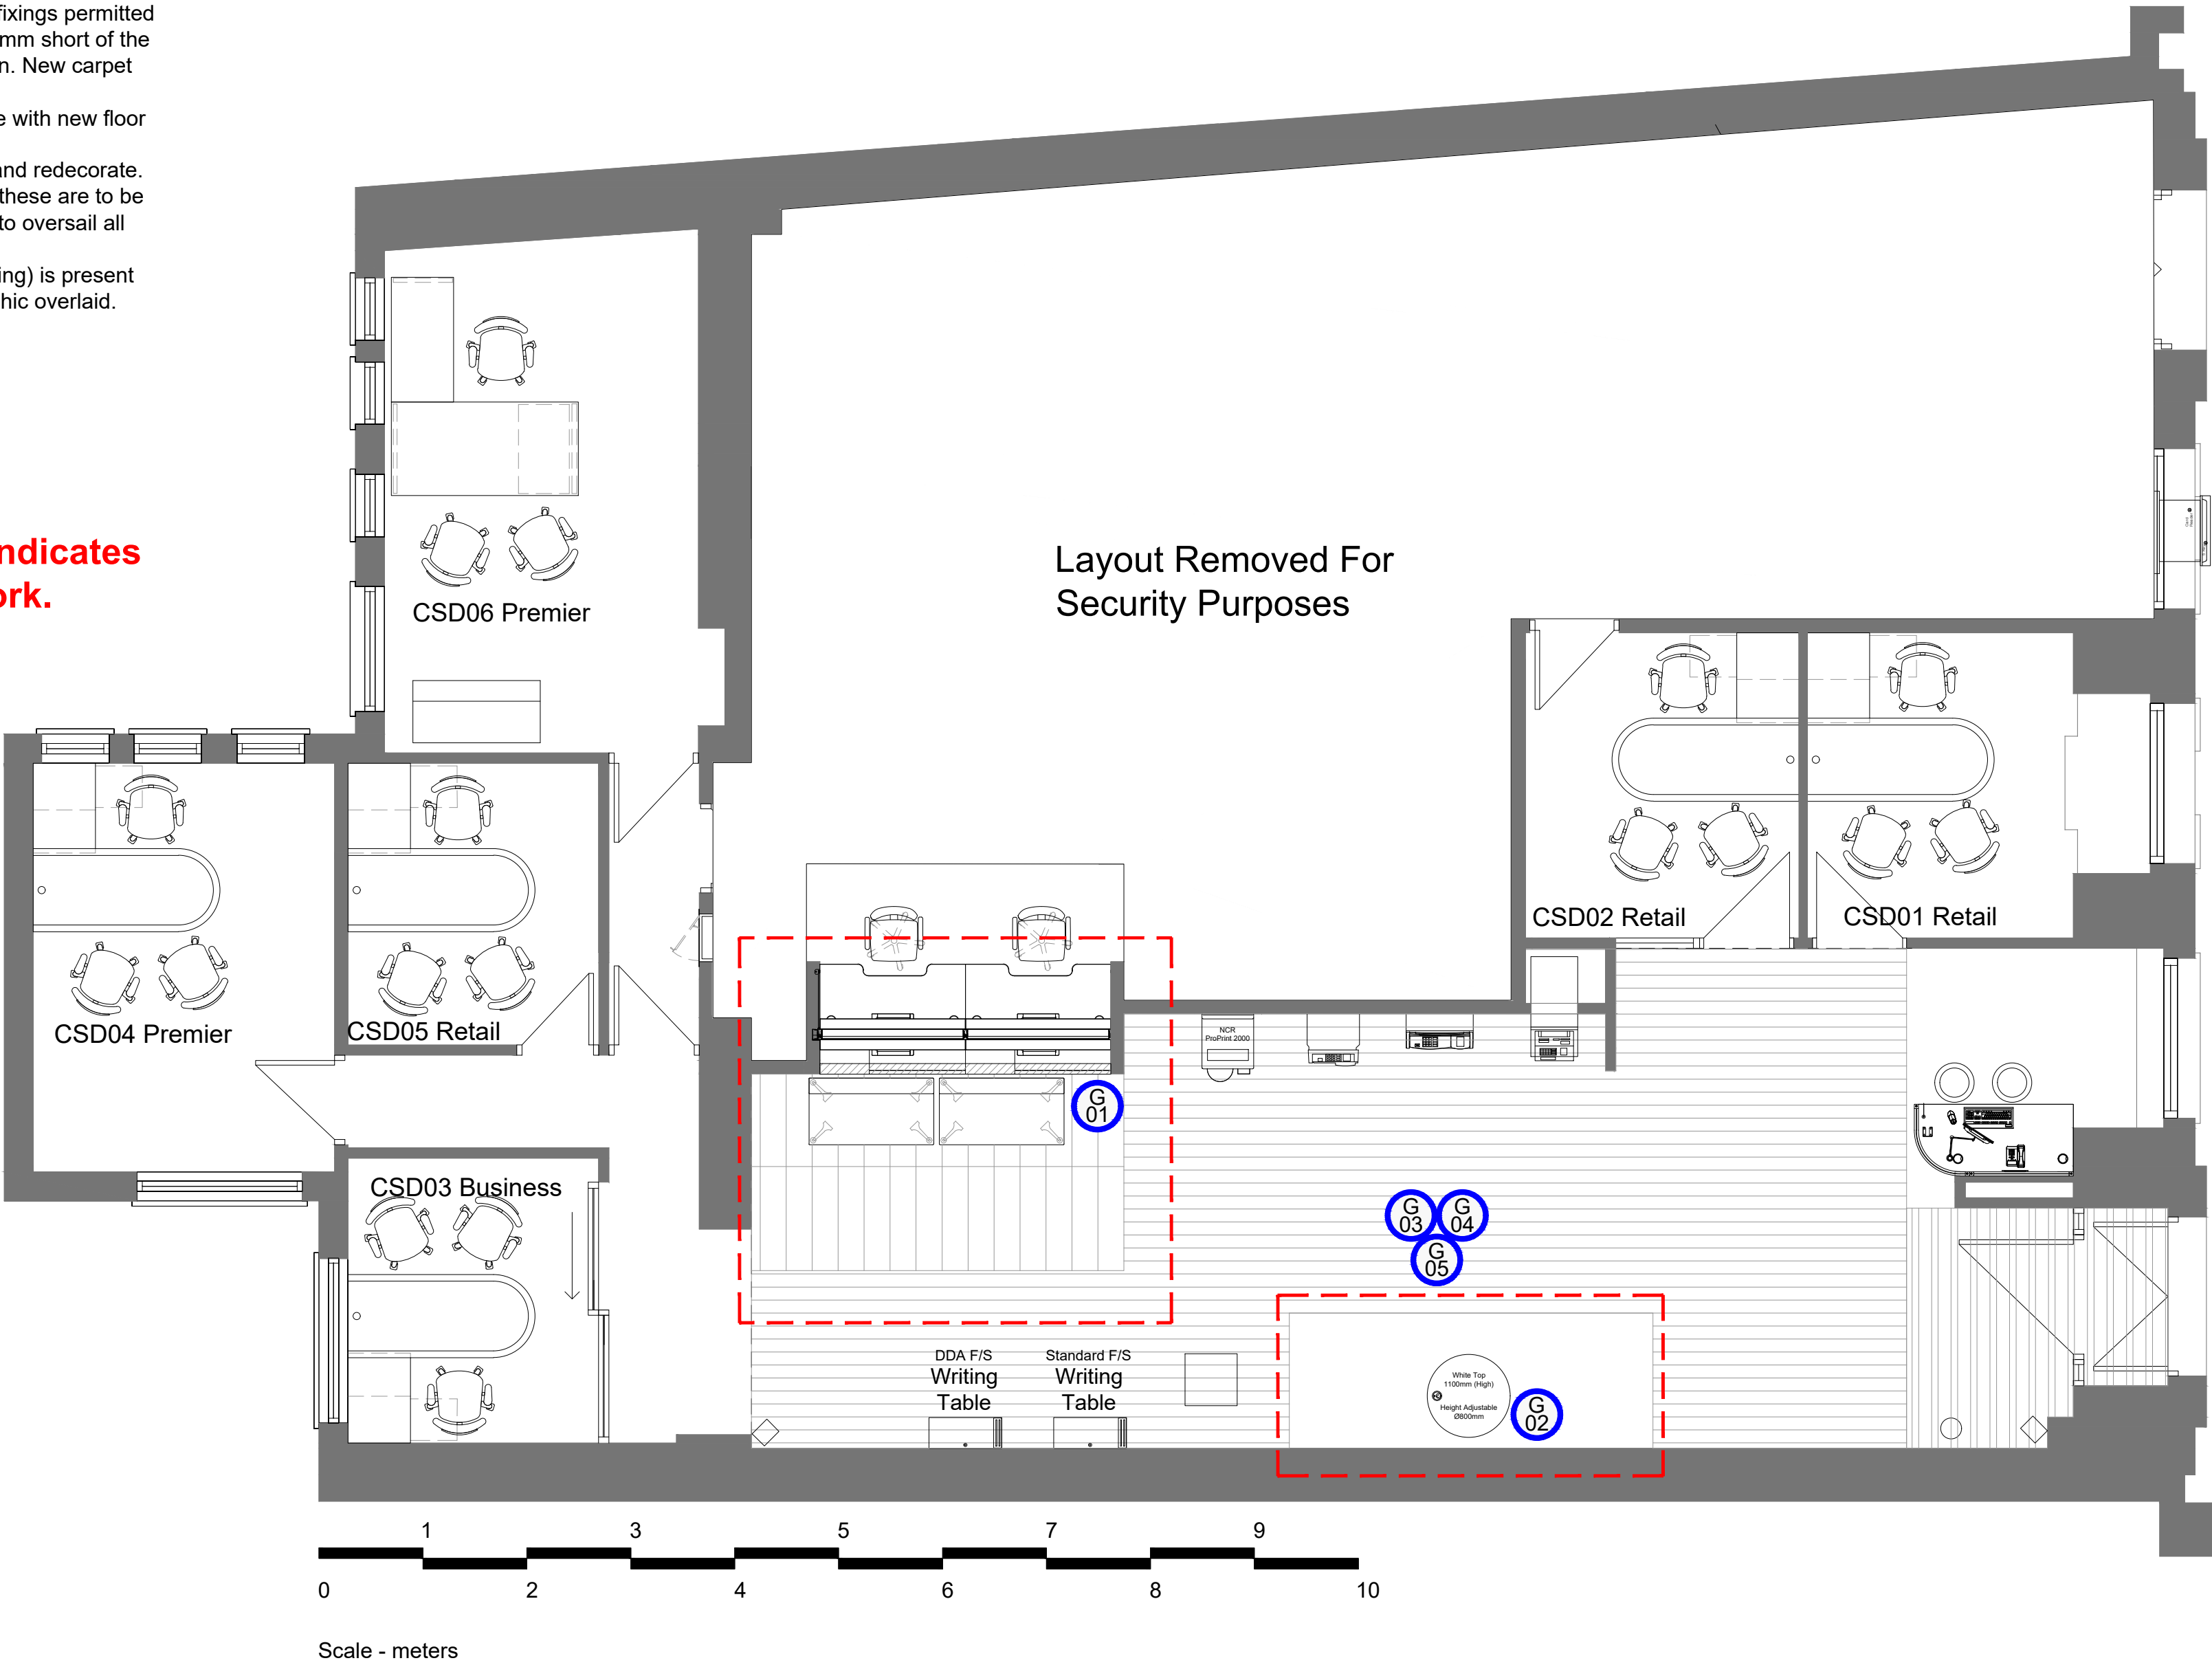

Notes:			Rev	Date	Notes	Rev	Date	Notes
Copyright of this drawing is reserved by AXIS Architecture and issued on the condition that it is not copied, reproduced or disclosed to any third party either wholly or in part without the consent in writing of AXIS Architecture.								
RESIDUAL RISK Wherever possible unnecessary risk is designed out of these proposals. Where residual risk remains this is assessed and identified on the relevant drawings with this symbol. Refer to the note and the relevant measures in the Health + Safety documentation								
The contractor must verify all dimensions on site before making shop drawings or commencing work of any kind. No dimensions to be scaled from this drawing.								

Client Corporate Real Estate		Project Neath Project Beech			Title Proposed Plans Ground Floor		
Status PLANNING DRAWING	Scale A1 1:100	A3 1:50	Date 17.03.21	Drawn LDD	Checked RAS	Job No. 27585-085-GF-GA-PL1	Revision -
AXIS Architecture and Design Ltd, Talbot Chambers, 2-6 North Church Street, Sheffield, S1 2DH.		tel: +44(0)114 2490944 fax: +44(0)114 2490966 www.axis-architecture.com designed@axis-architecture.com		AXIS architecture			