


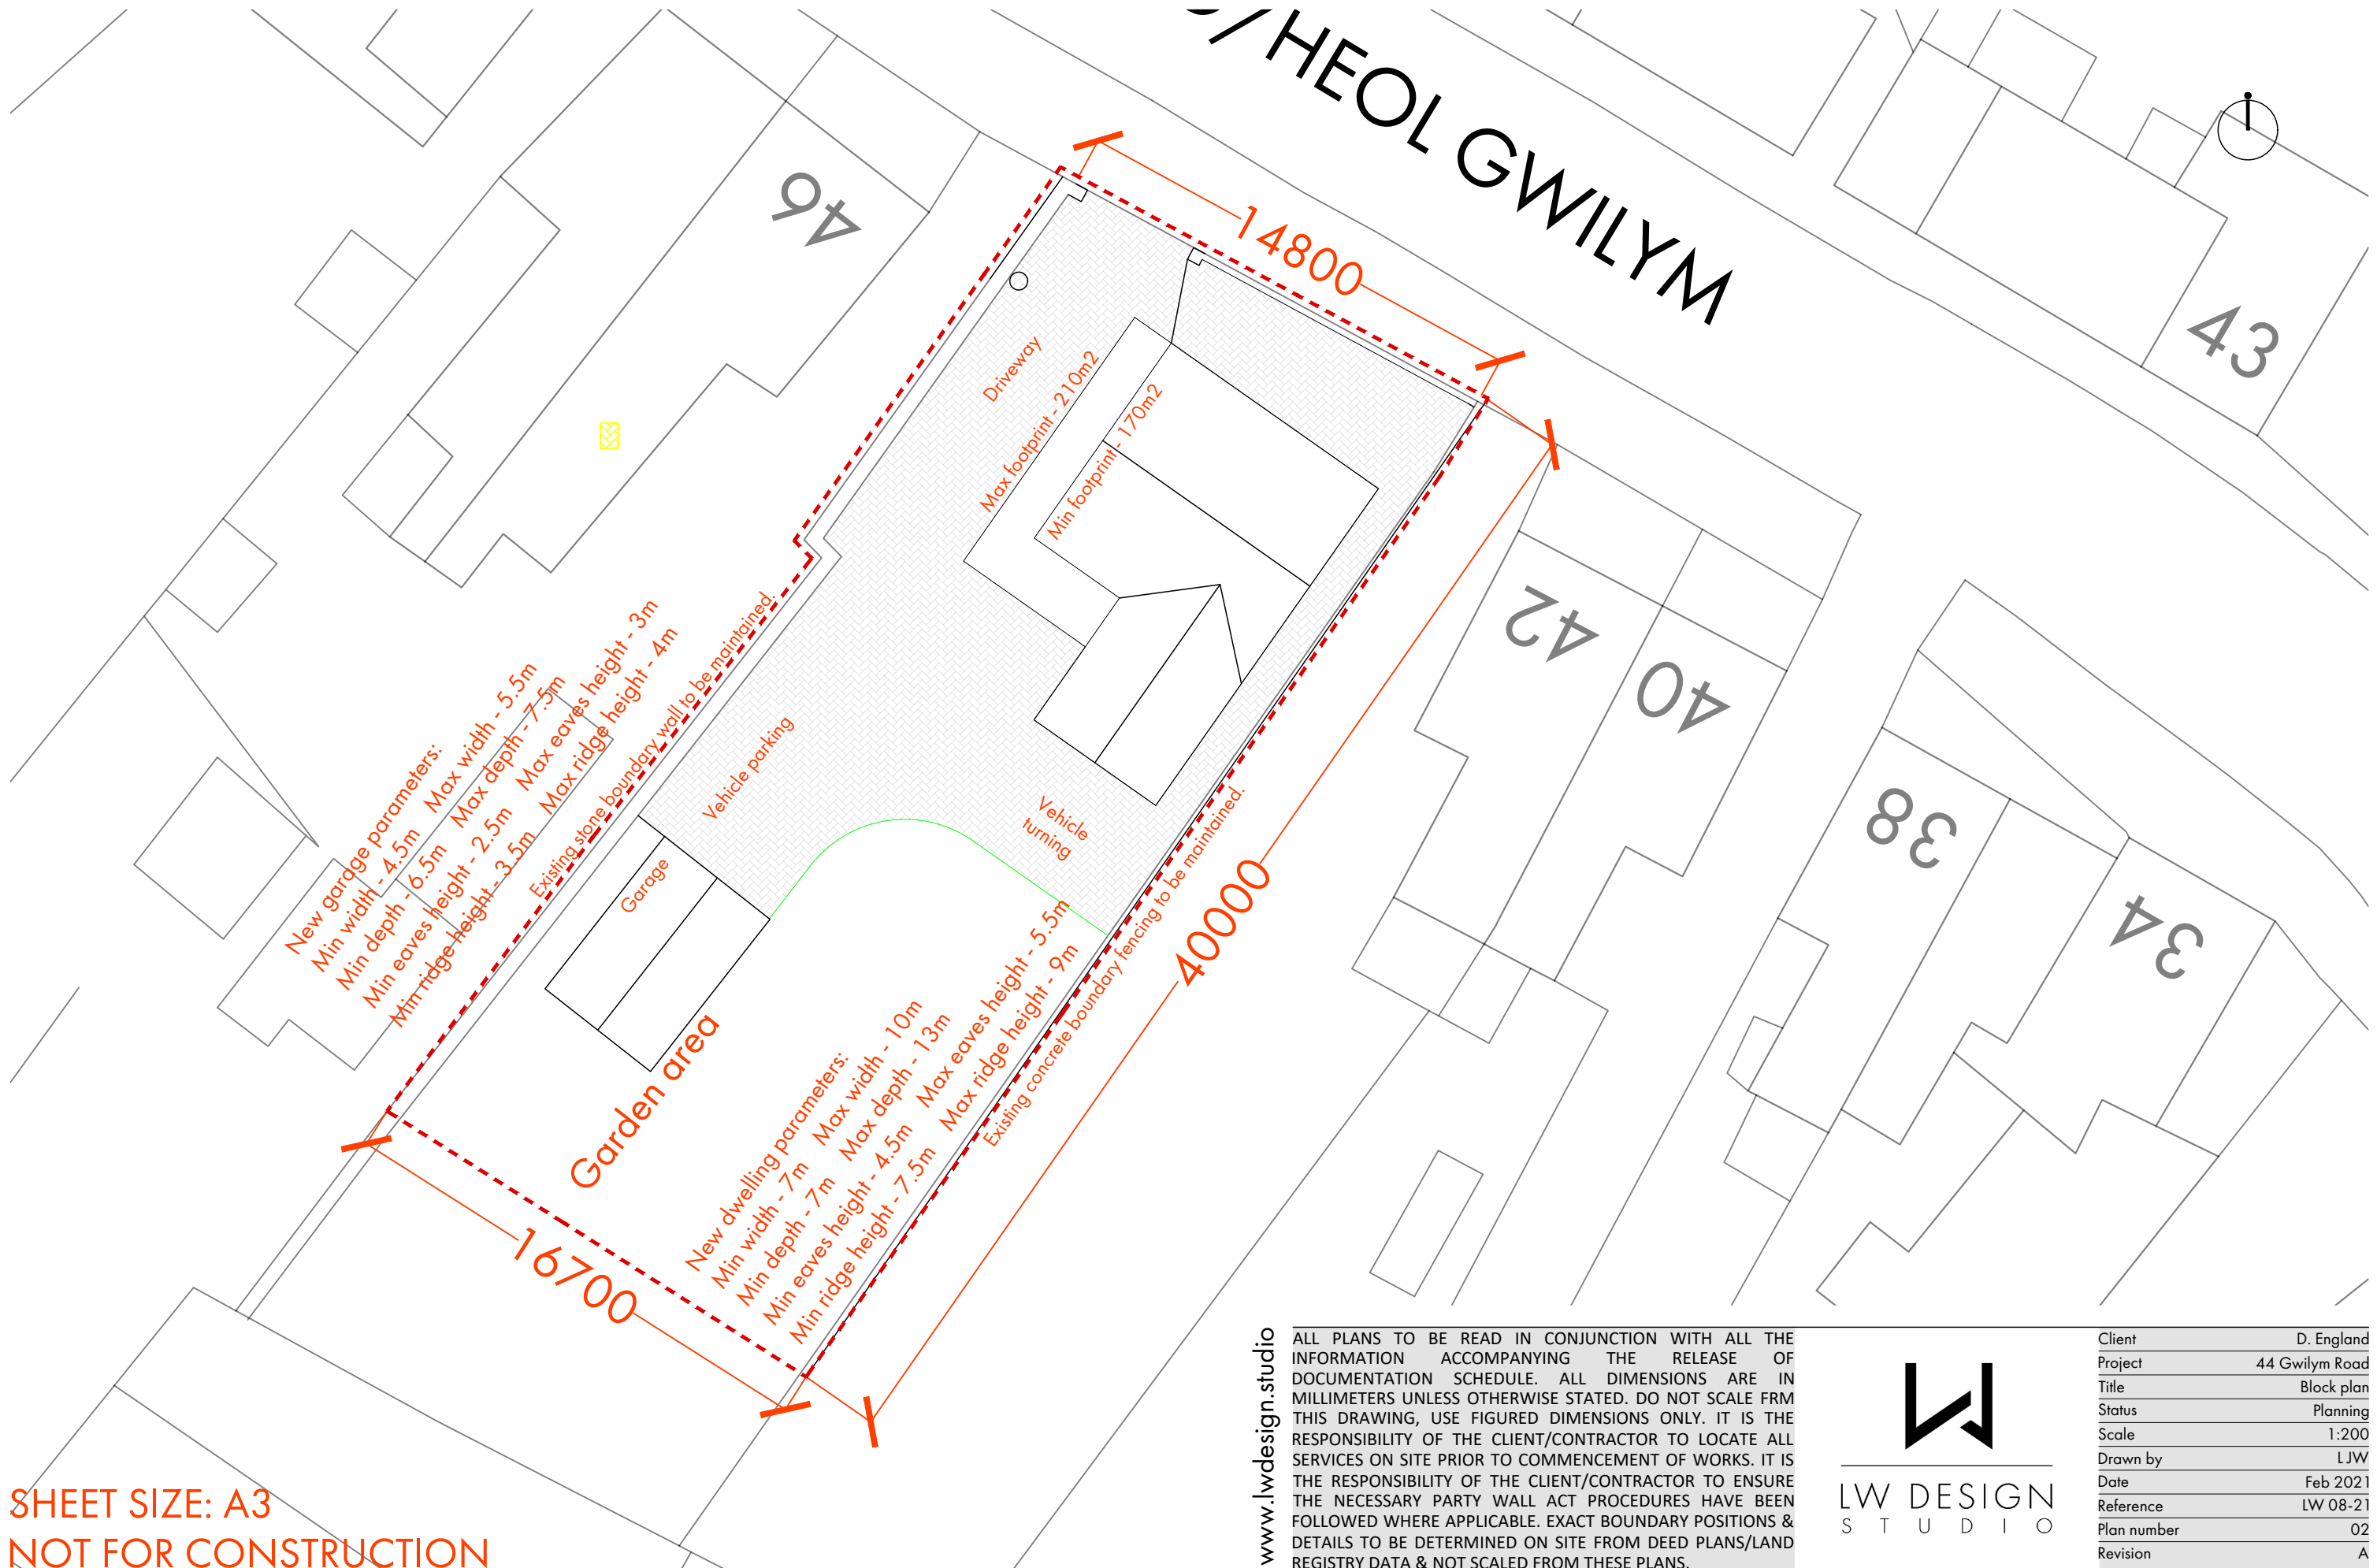

SHEET SIZE: A3
NOT FOR CONSTRUCTION

www.lwdesign.studio

ALL PLANS TO BE READ IN CONJUNCTION WITH ALL THE INFORMATION ACCOMPANYING THE RELEASE OF DOCUMENTATION SCHEDULE. ALL DIMENSIONS ARE IN MILLIMETERS UNLESS OTHERWISE STATED. DO NOT SCALE FROM THIS DRAWING, USE FIGURED DIMENSIONS ONLY. IT IS THE RESPONSIBILITY OF THE CLIENT/CONTRACTOR TO LOCATE ALL SERVICES ON SITE PRIOR TO COMMENCEMENT OF WORKS. IT IS THE RESPONSIBILITY OF THE CLIENT/CONTRACTOR TO ENSURE THE NECESSARY PARTY WALL ACT PROCEDURES HAVE BEEN FOLLOWED WHERE APPLICABLE. EXACT BOUNDARY POSITIONS & DETAILS TO BE DETERMINED ON SITE FROM DEED PLANS/LAND REGISTRY DATA & NOT SCALED FROM THESE PLANS.

	
LW DESIGN STUDIO	
Client	D. England
Project	44 Gwilym Road
Title	Block plan
Status	Planning
Scale	1:200
Drawn by	LJW
Date	Feb 2021
Reference	LW 08-21
Plan number	02
Revision	A