

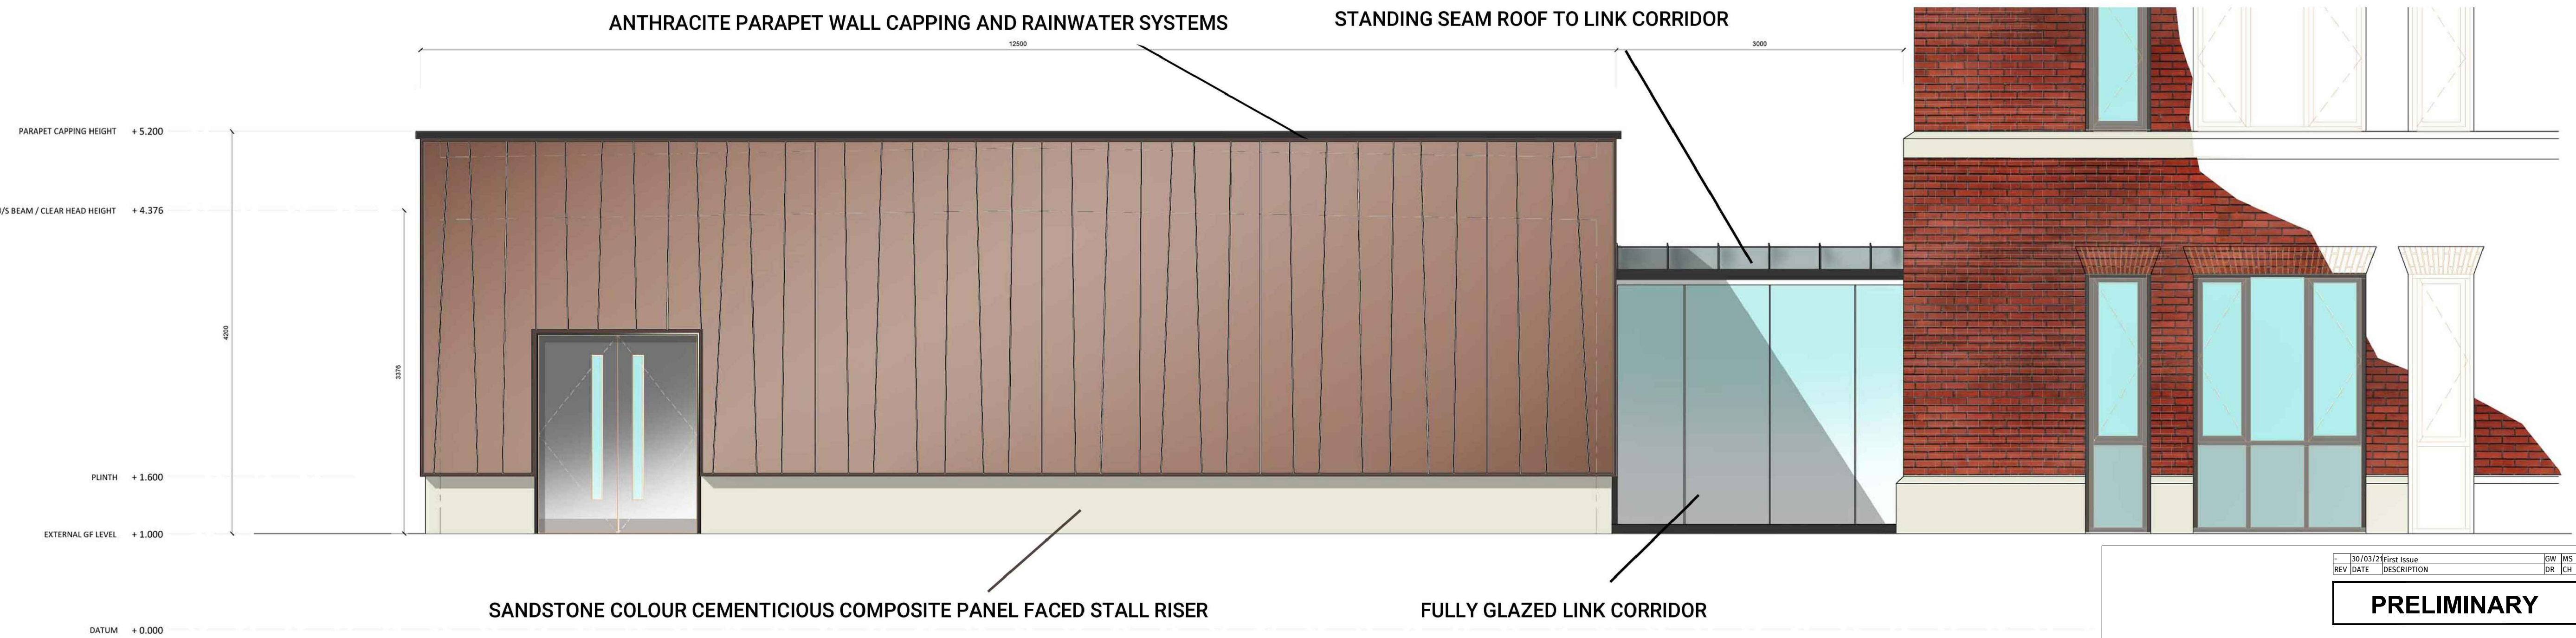


Swansea University - Bay Campus

GYM Extension : Elevation Visual Impressions

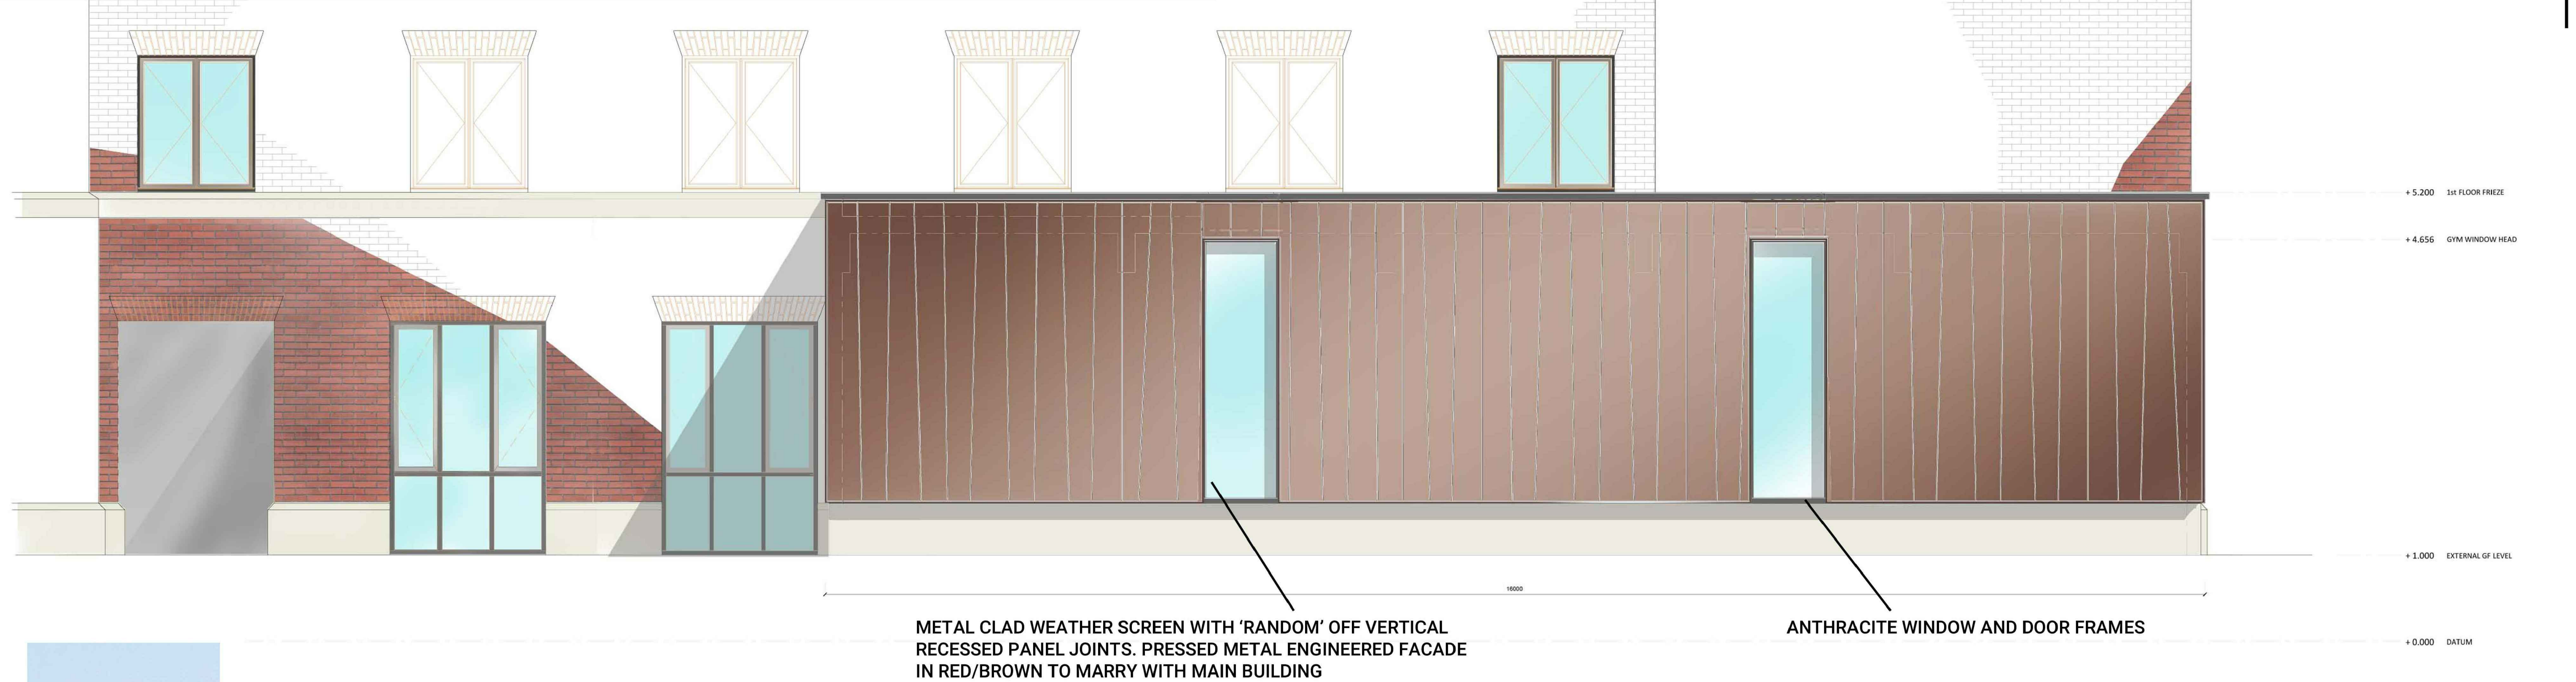

ENGINEERED CLADDING - RECESSED SEAM WEATHER SCREEN FACADE SYSTEM IMAGES

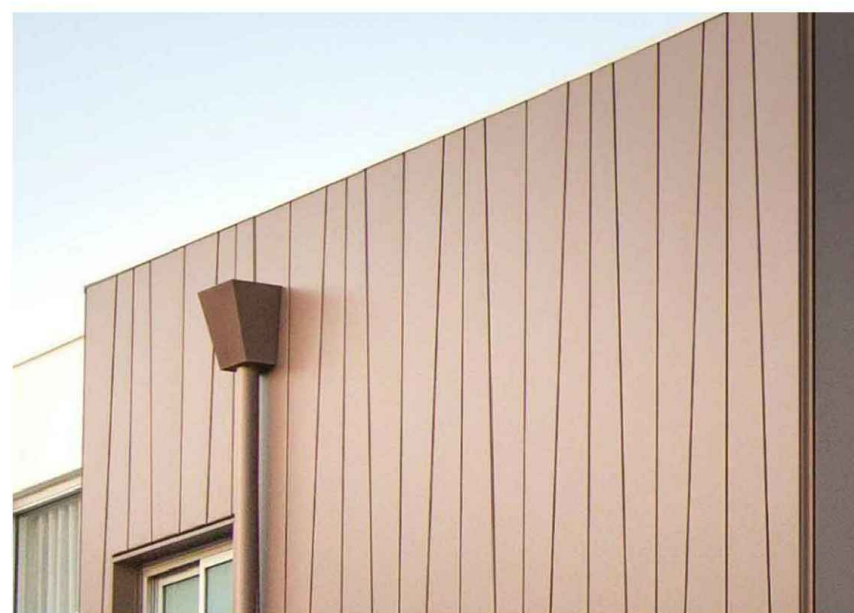

GREEN LIVING ROOF SYSTEM INTERDISPERSED WITH PV PANELS.



-	30/03/21	First Issue	GW	MS
REV	DATE	DESCRIPTION	DR	CH

PRELIMINARY

DB3—

CARDIFF
 aghan Square, Cardiff, CF10 5BT.
 2034 2688 www.darntonb3.com

CLIENT 

PROJECT
Swansea University - Sports Provision
Bay Campus - GYM EXTENSION

TITLE
VISUALS & CONCEPT
IMPRESSIONS

CREATION DATE	SCALE @ A1	DRN	CHK	STATUS
March 2021	nts	GW	MS	S-
SHEET NO.				REVISION

14801 - DB3 - 002 - 00 - DR - A - 0104 -
 PROJECT NO | ORIGINATOR | ZONE | LEVEL | TYPE | SCALE | NUMBER

© COPYRIGHT: ALL RIGHTS RESERVED.
 THIS DRAWING MUST BE READ IN CONJUNCTION WITH ALL OTHER RELEVANT DRAWINGS AND INFORMATION.
 ANY DISCREPANCIES MUST BE REPORTED TO DWG0403B IMMEDIATELY.
 THE DRAWING OR INFORMATION MUST NOT BE USED FOR CONSTRUCTION UNLESS EXPRESSLY ISSUED FOR
 CONSTRUCTION.
 DO NOT SCALE FROM THIS DRAWING. WORK ONLY TO THE PRINTED DIMENSIONS.