

Rev.


A1216/02

Dwg No.

Project

NOTES

1. All dimensions in millimetres unless otherwise stated.

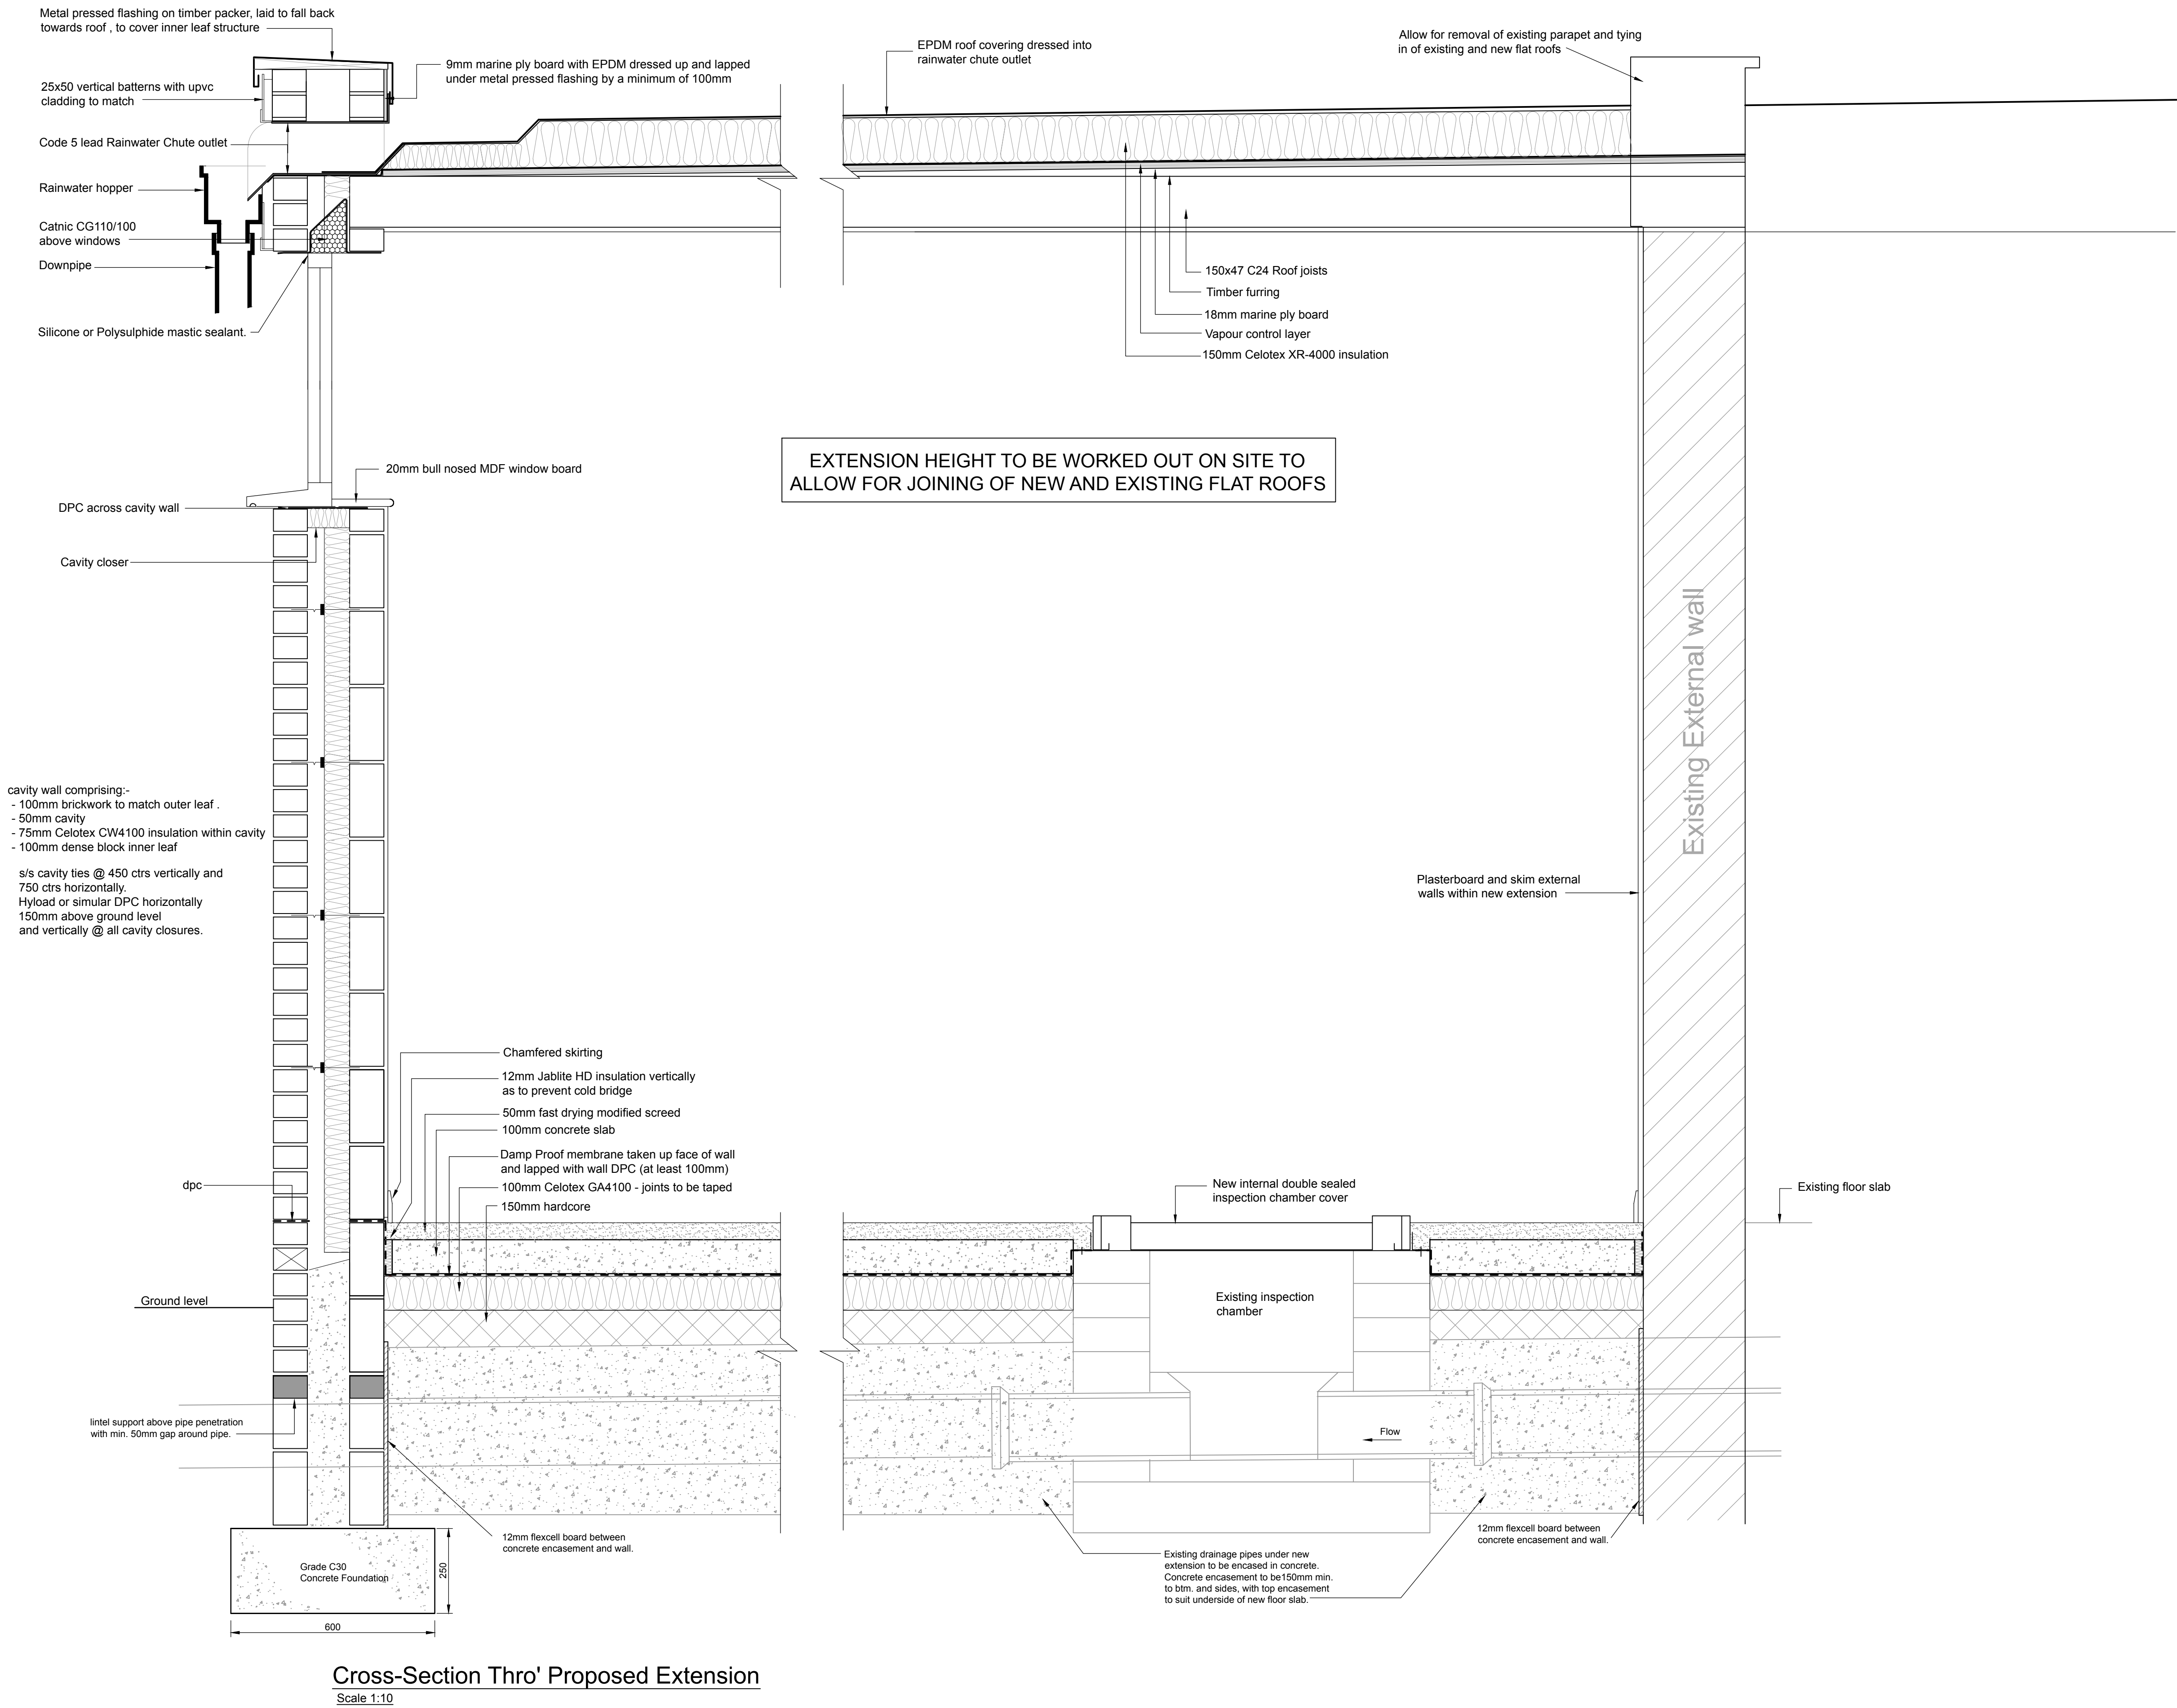

Rev	Details	Dr	Ch	Apr	Date
-----	---------	----	----	-----	------



Neath Port Talbot
Castell-nedd Port Talbot
County Borough Council Cyngor Bwrdeistref Sirol
Making a difference Gwahaniaeth er gwell

PROPERTY & REGENERATION
Nicola Pearce BSc(Hons) DipTP MRTPI
DIRECTOR OF ENVIRONMENT AND REGENERATION
THE QUAYS, BRUNEL WAY
BAGLAN ENERGY PARK SA11 2GG
www.npt.gov.uk

Project
Tonnau Primary School
Proposed Toilet Extension
for Nursery / Reception

Drawing Title
Cross Section

File No.		Property Ref. No.			
Drawn	J.Hughes	Checked		Approved	
Date	Oct'20	Date		Date	Oct'20
Scales		As Shown			
Drawing No.					Rev.
A1216/02					