


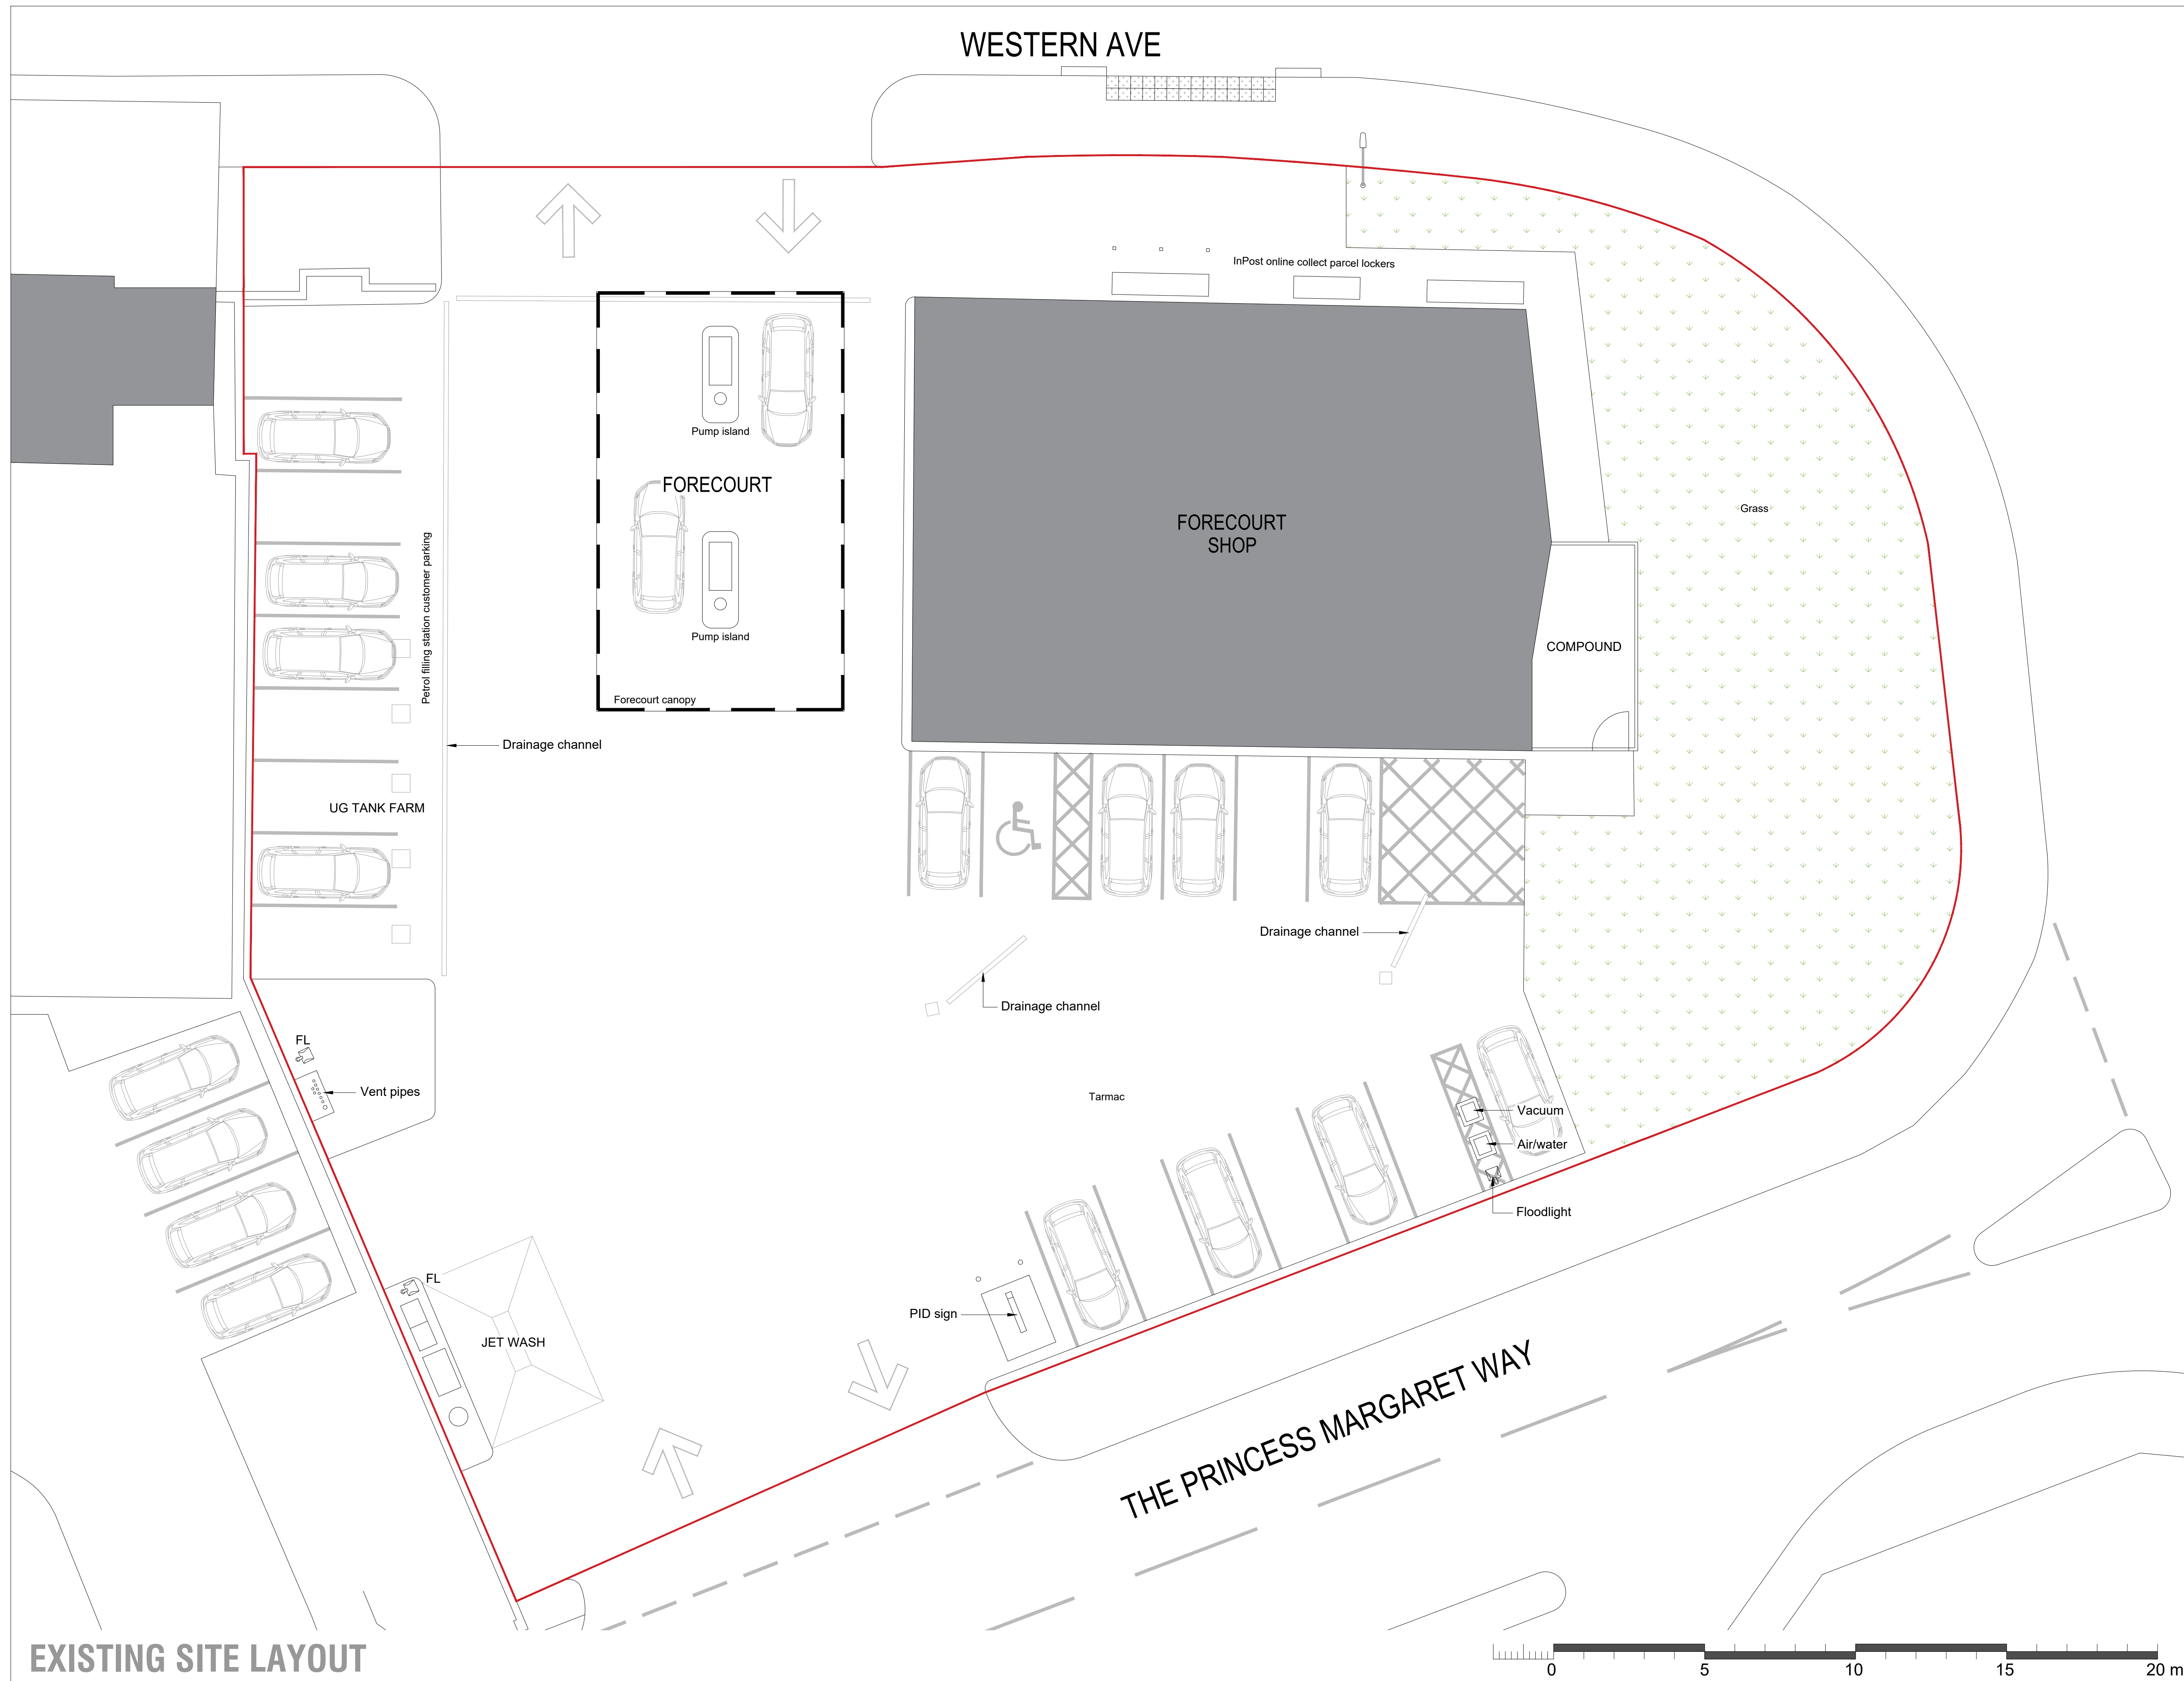

EXISTING SITE LAYOUT

REVISIONS:

REV	NOTE	DATE
-----	------	------

NOTES:

Hard copy prints may not scale accurately. All levels are in metres and dimensions in millimetres unless specified otherwise. To be read in conjunction with all other relevant drawings and specifications.

PLANNING APPLICATION
PORT TALBOT 2021

mfg
motor fuel group

CLIENT

PROJECT
PROPOSED CHANGE OF USE FROM PETROL FILLING STATION TO PETROL FILLING STATION AND HAND CAR WASH INCLUDING AN INPOST ONLINE COLLECT PARCEL LOCKER AND PARKING

ADDRESS
PORT TALBOT SERVICE STATION
THE PRINCESS MARGARET WAY
ABERAVON / PORT TALBOT
NEATH SA12 7PE

TITLE
EXISTING SITE LAYOUT

SCALE 1:100 @ A1	JOB NO 20909
DRAWN PE 08/09/2021	DWG NO PA22
CHECKED DATE	REVISION DATE

ADCOCK ASSOCIATES
ELTA HOUSE, BRIMINGHAM ROAD, STRATTFORD UPON AVON, CV37 0AQ
enquiries@adcockassociates.co.uk Tel: +44(0)1793 414202 Fax: +44(0)1793 267741

DESIGN ARCHITECTURE PROJECT MANAGEMENT