


PLEASE NOTE:
All drawings are to be read in conjunction with all other Holder Mathias drawings and specifications and all other consultants information including but not limited to:


- Acoustics
- Fire
- Structural / Civil
- Mechanical and electrical

Leisure Centre Target U-Values
as per Hydrock information

Input Parameter	Value
Wall U-value [W/m ² K]	0.15
Floor U-value [W/m ² K]	0.15
Roof U-value [W/m ² K]	0.15
Air Permeability [m ³ /m ² .h @ 50Pa]	4.00
Window U-value [W/m ² K]	1.40
Window G-value	0.40
Gym window G-value	0.25 (0.3max)

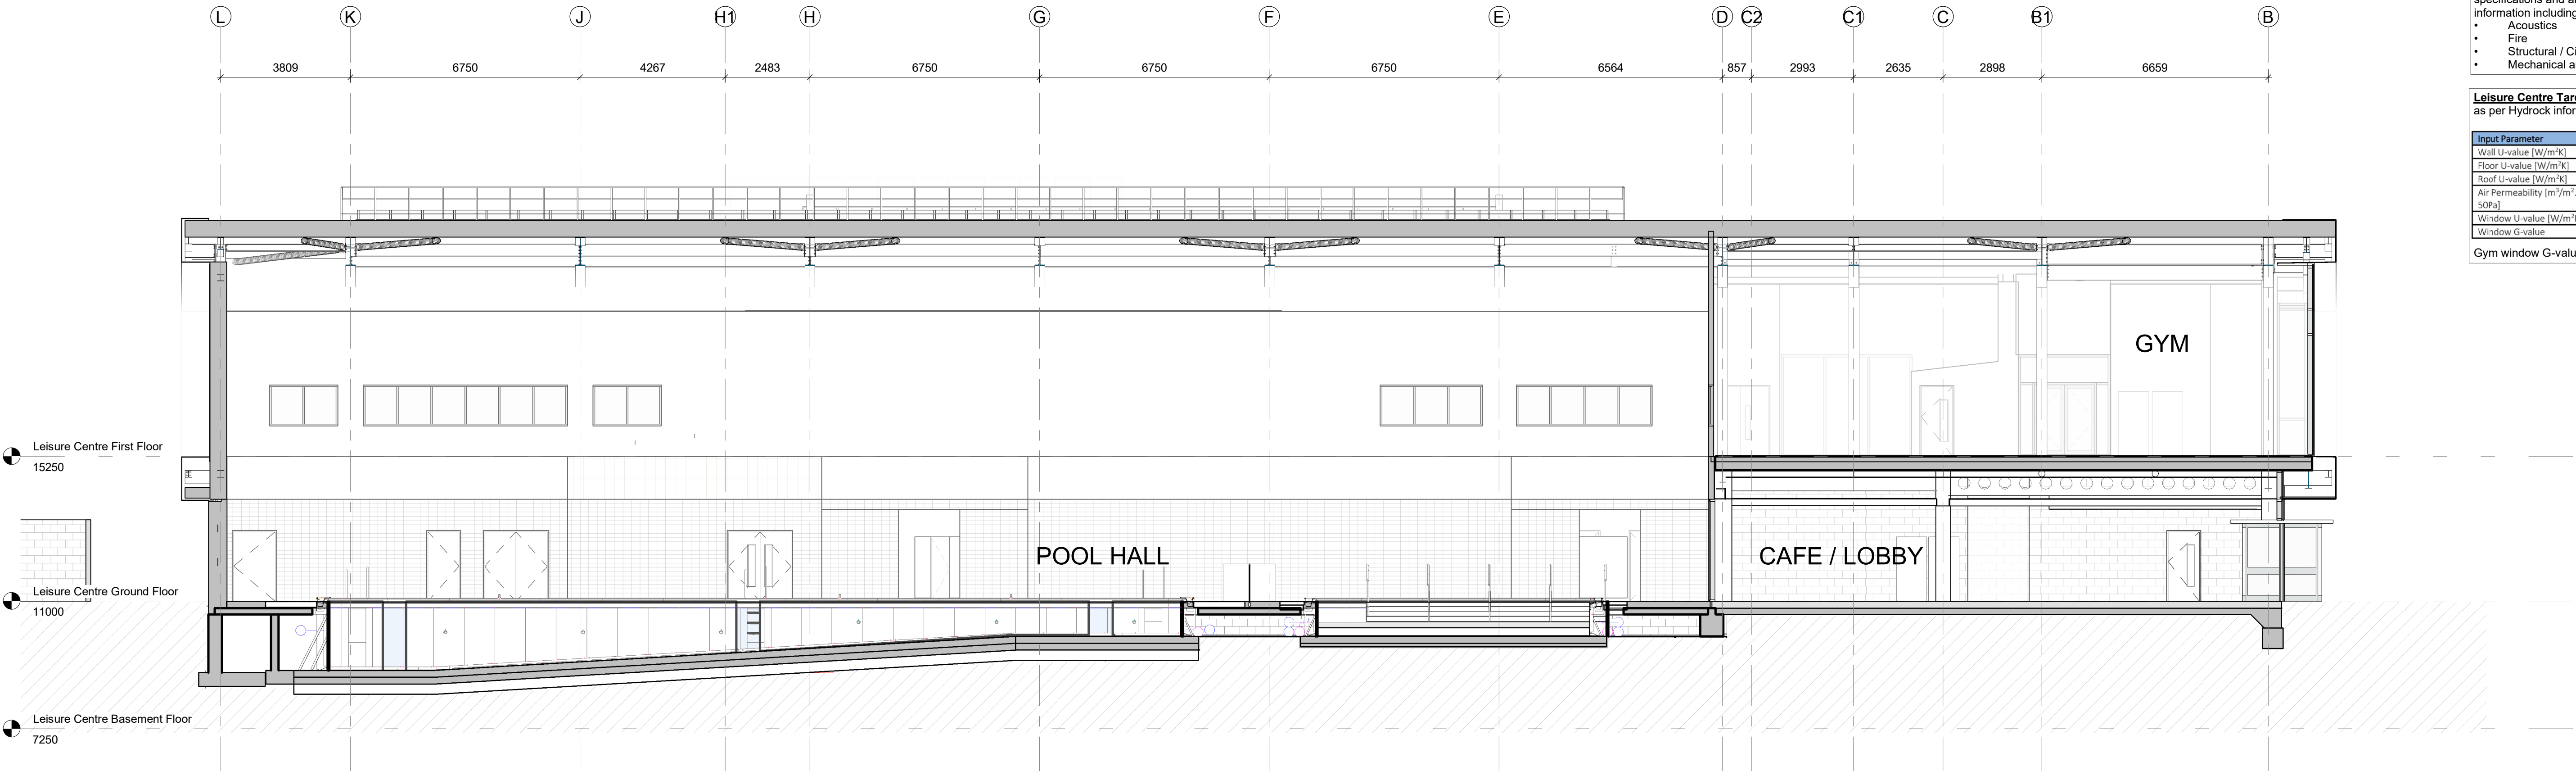

Section A
1 : 100

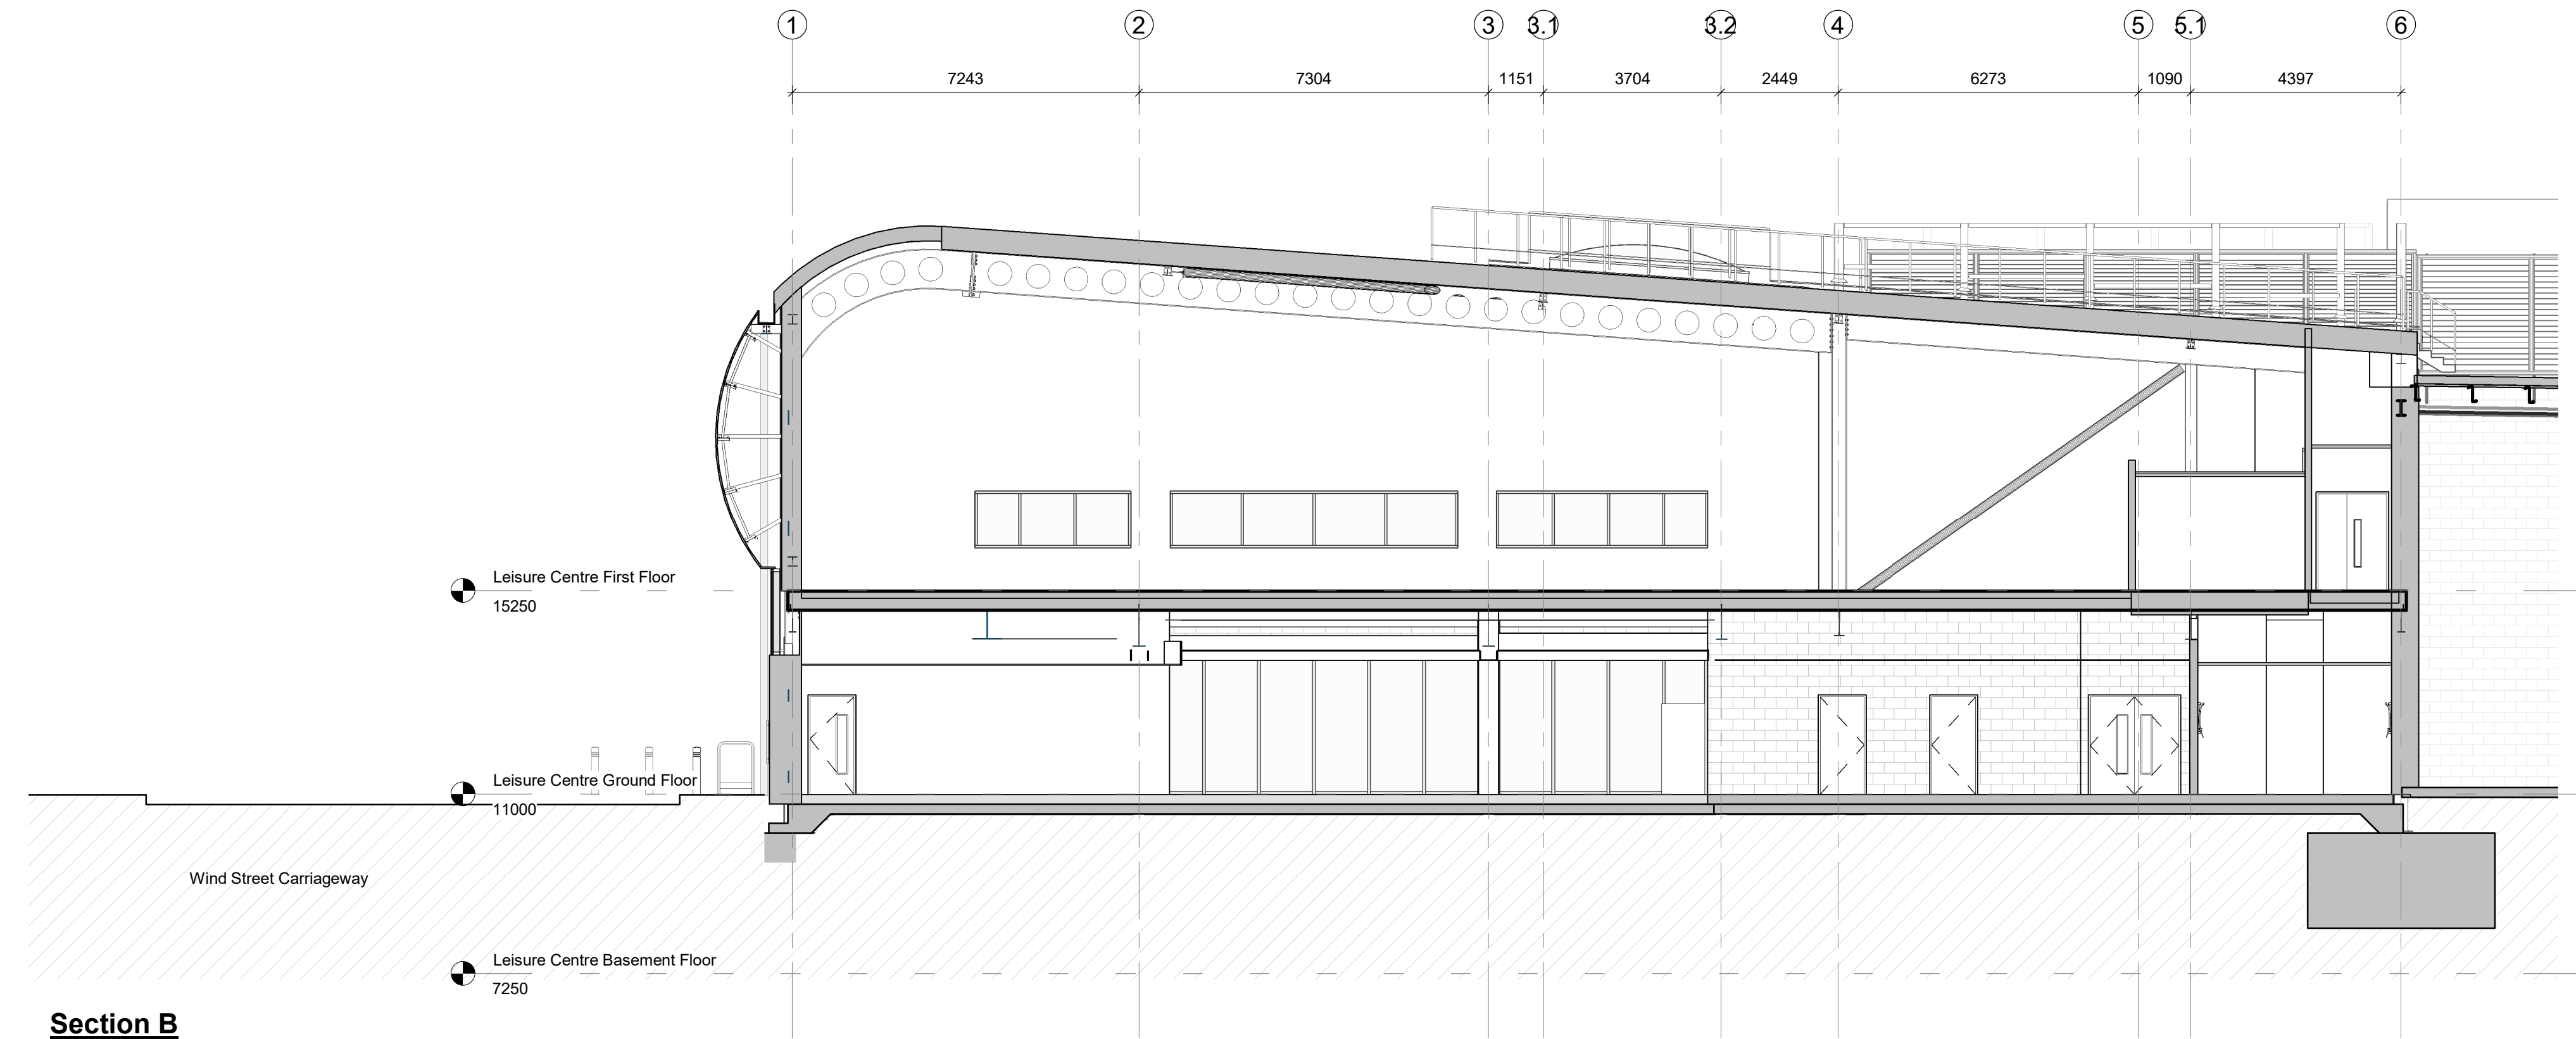

Section B
1 : 100

C03	A5	07.04.21	JP	General update
P04	S1	26.08.20	JP	General update through design development
C02	A3	01.08.20	JP	Amendments following PAC process
C01	A3	20.04.20	AP	Issued for PAC, updated plant screen and fall prevention on roof
P03		08.04.20	AP	Updated facade and Roof Profile
P02		09.03.20	AP	Update to Pool Floor Levels
P01		06.03.20	AP	Approved By Client
		03.03.20	AP	First Issue
Rev.	Status	Date	Check	Description

Holder Mathiasarchitects

T +44 (0) 20 7287 0735
www.holdermathias.com
London Cardiff Munch

Project
Leisure & Retail Development
Neath Town Centre Phase 2
NPTCBC & Kier Construction

Title
Leisure Centre Sections A and B

Job No. 4506 Scale at A1 1 : 100 Status Rev. Ext. Int. A5 C03

Project	Originator	Zone	Level	Type	Role	Sheet
NTCLRD-HMA-XX-ZZ-DR -A						-00100

ISO 14001 : 2015 ISO 9001 : 2015 RIBA Chartered Practice
Please consider the environment before printing this document.
Refer to dimensions where provided - do not scale from this drawing