


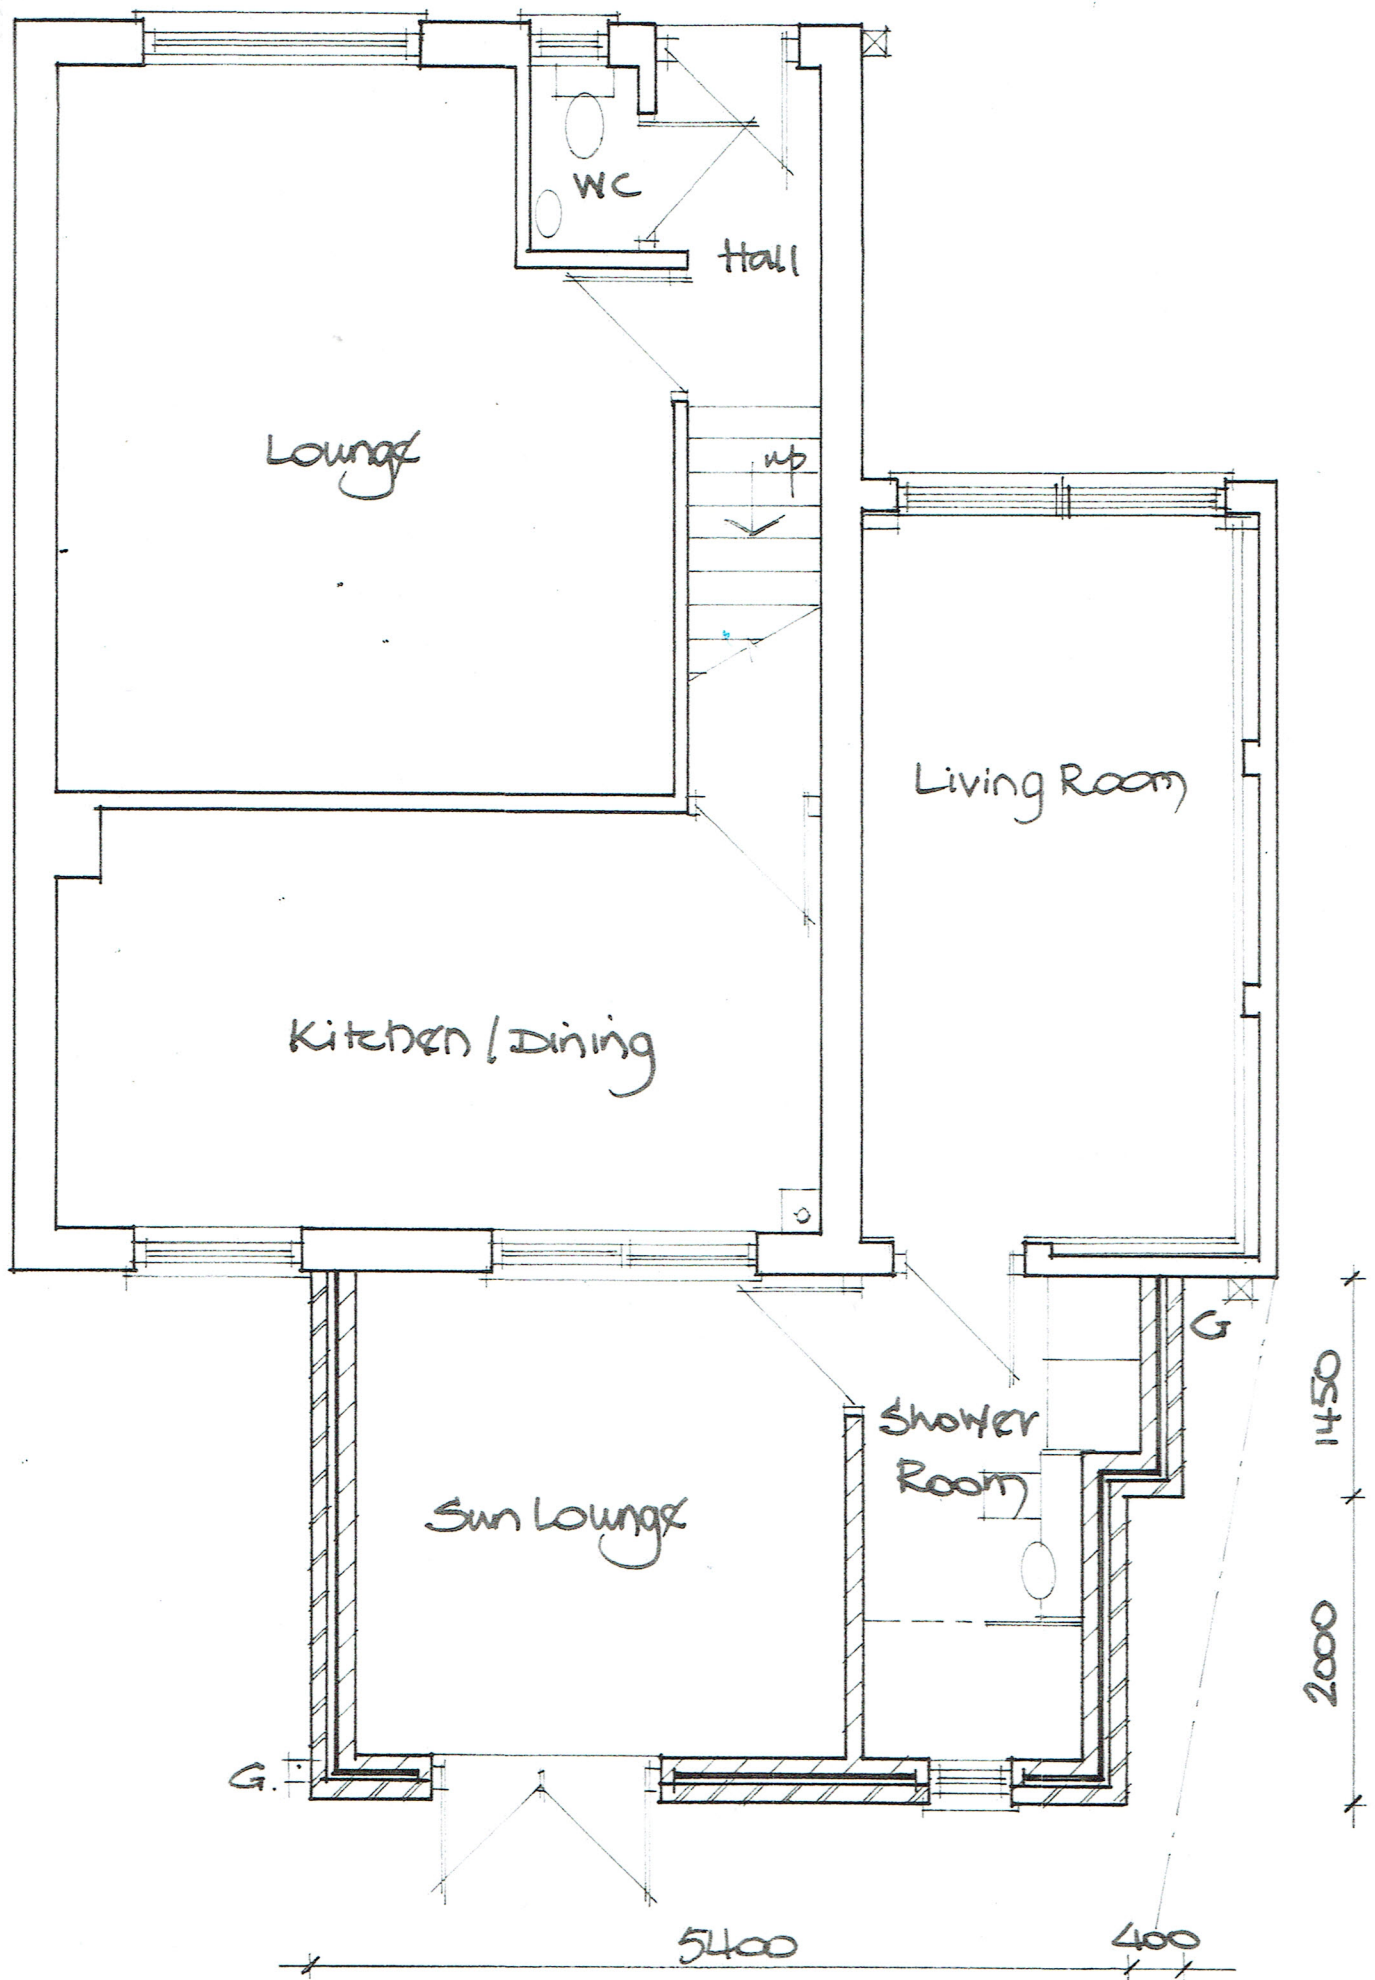

Proposed Ground Floor