



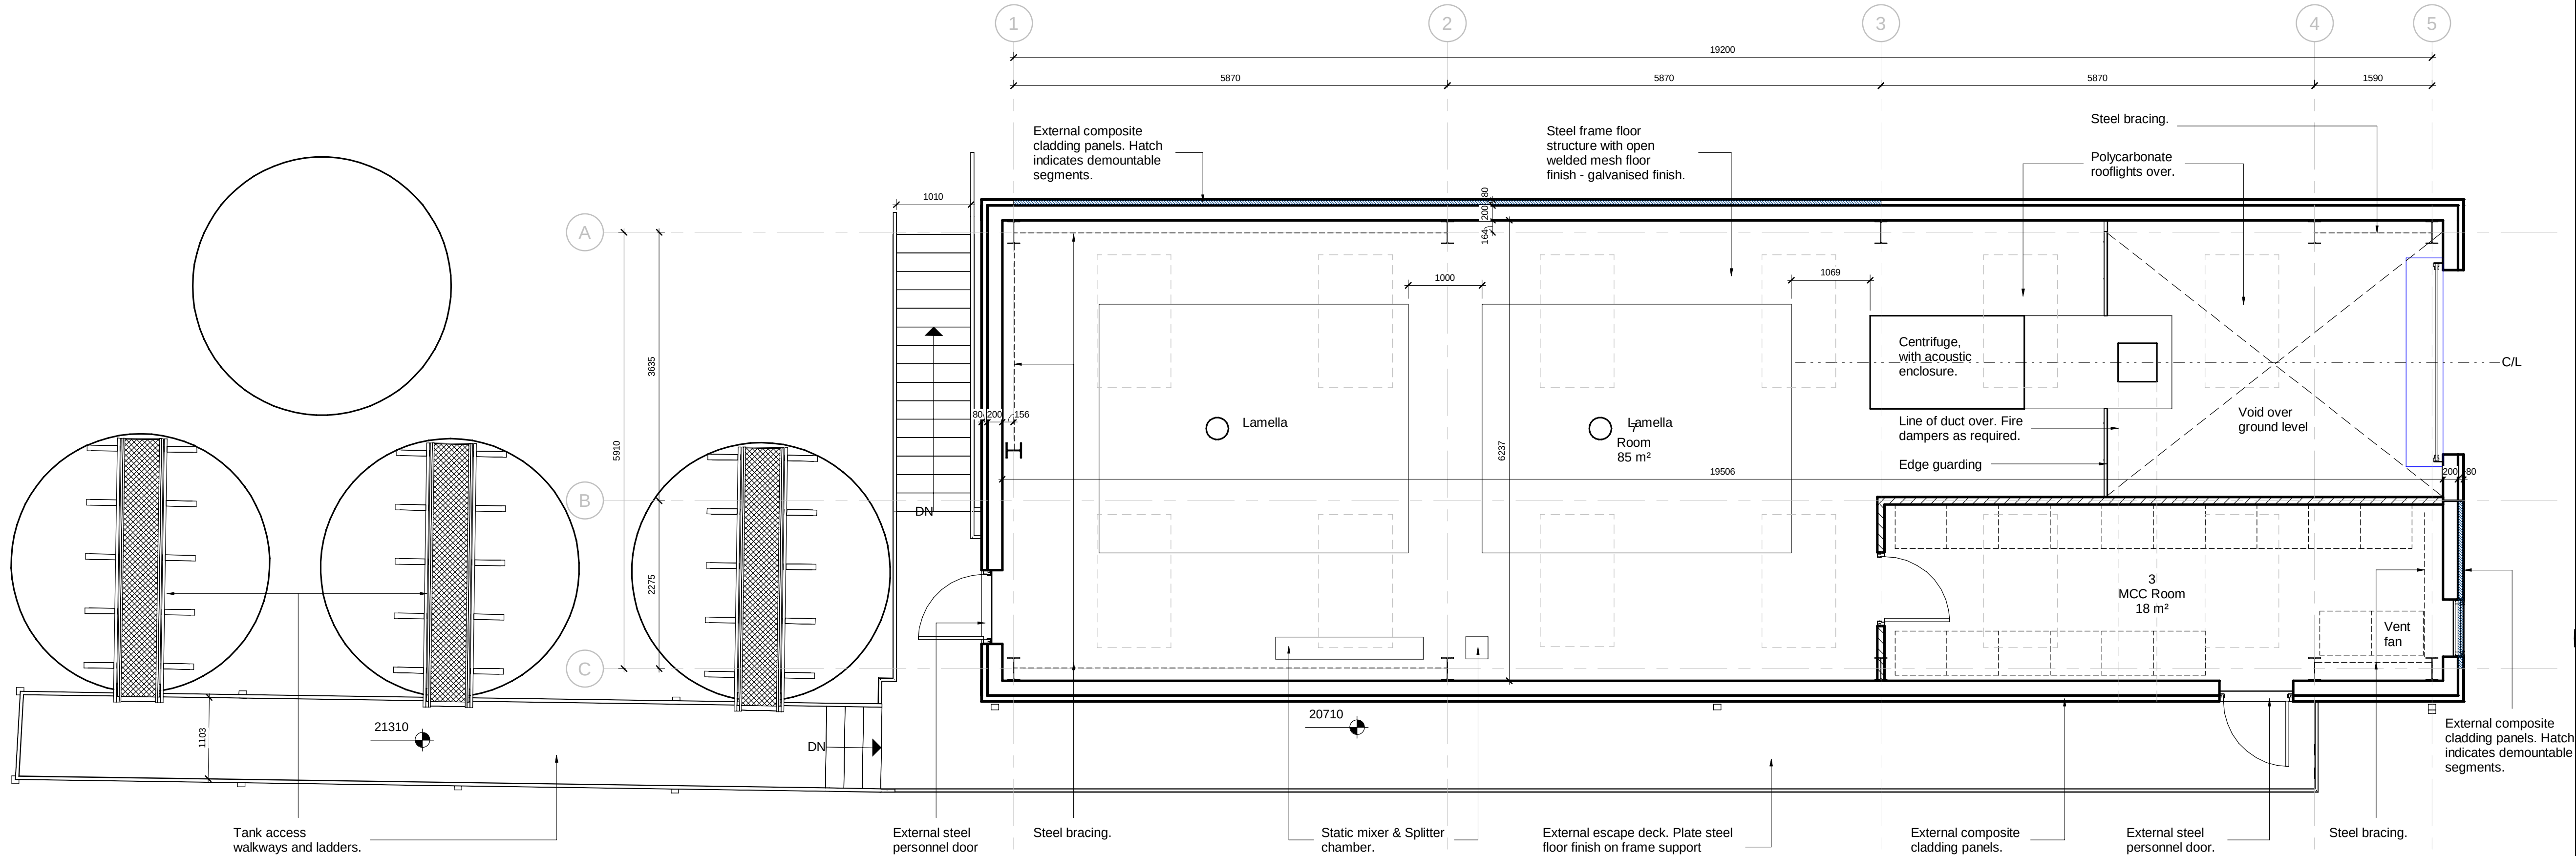

Mezzanine Level - As Proposed

SCALE: 1 : 50

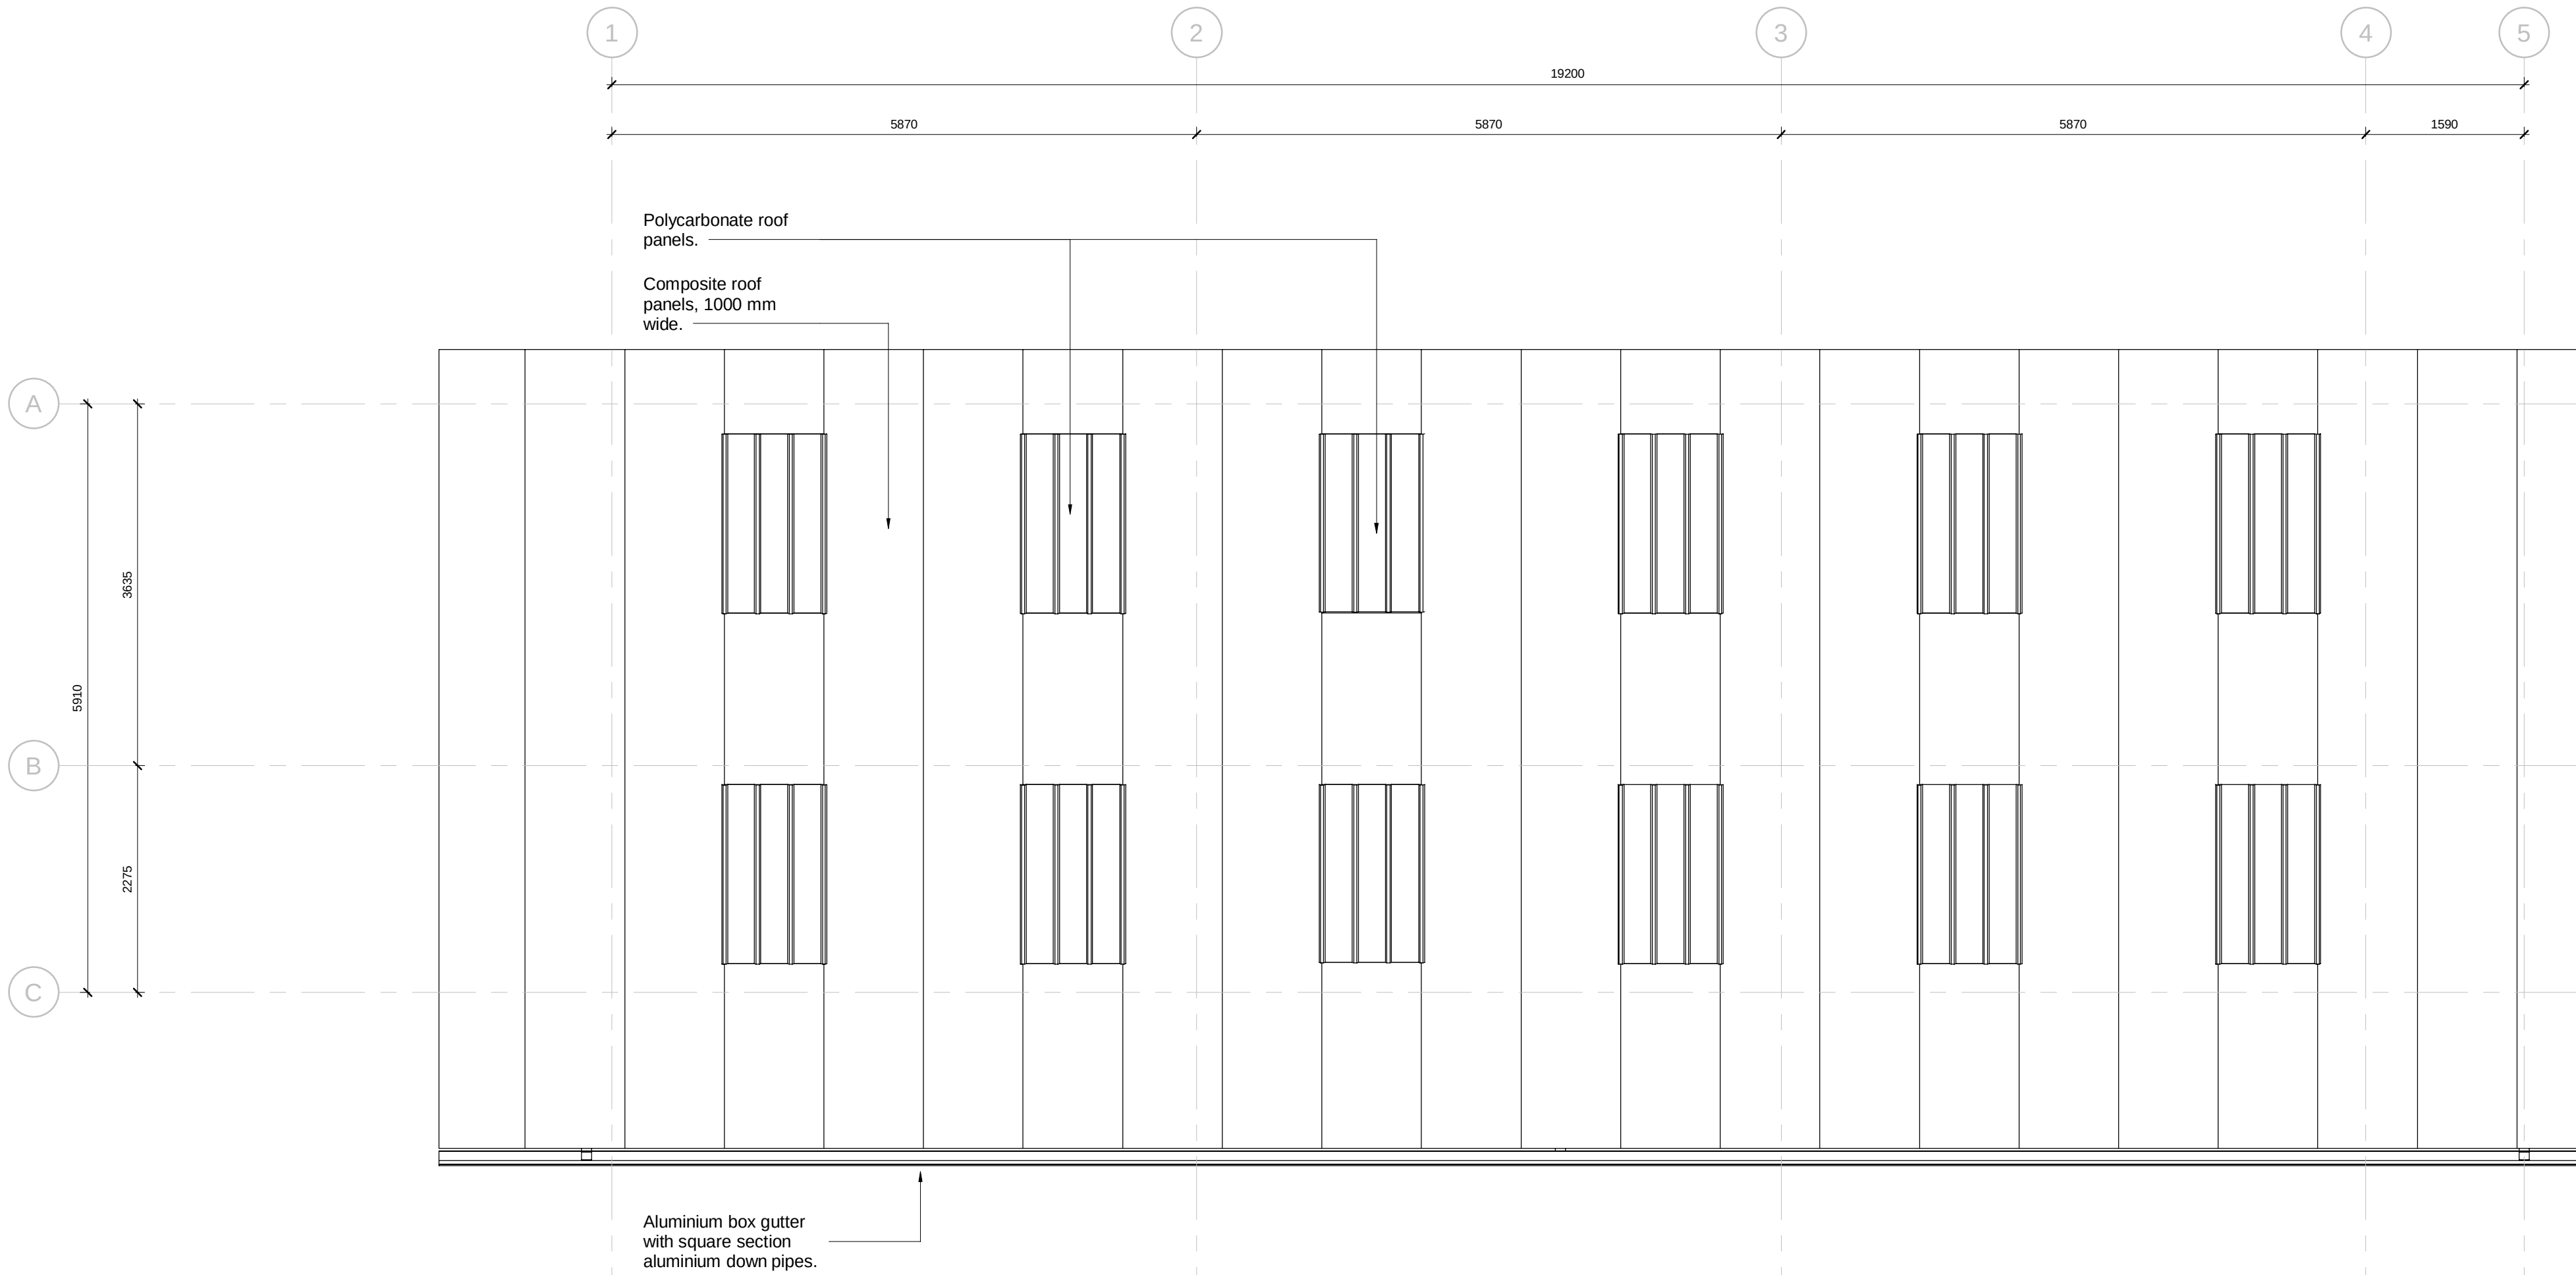

Roof Level - As Proposed

SCALE: 1 : 50



Planning

PO2	08/10/20	Issued for Planning	DF/MM/TB
PO1	10/06/20	Issued for tender	DF/MM/TB
Rev.	Date	Description	Dnn/Chk/Apr