



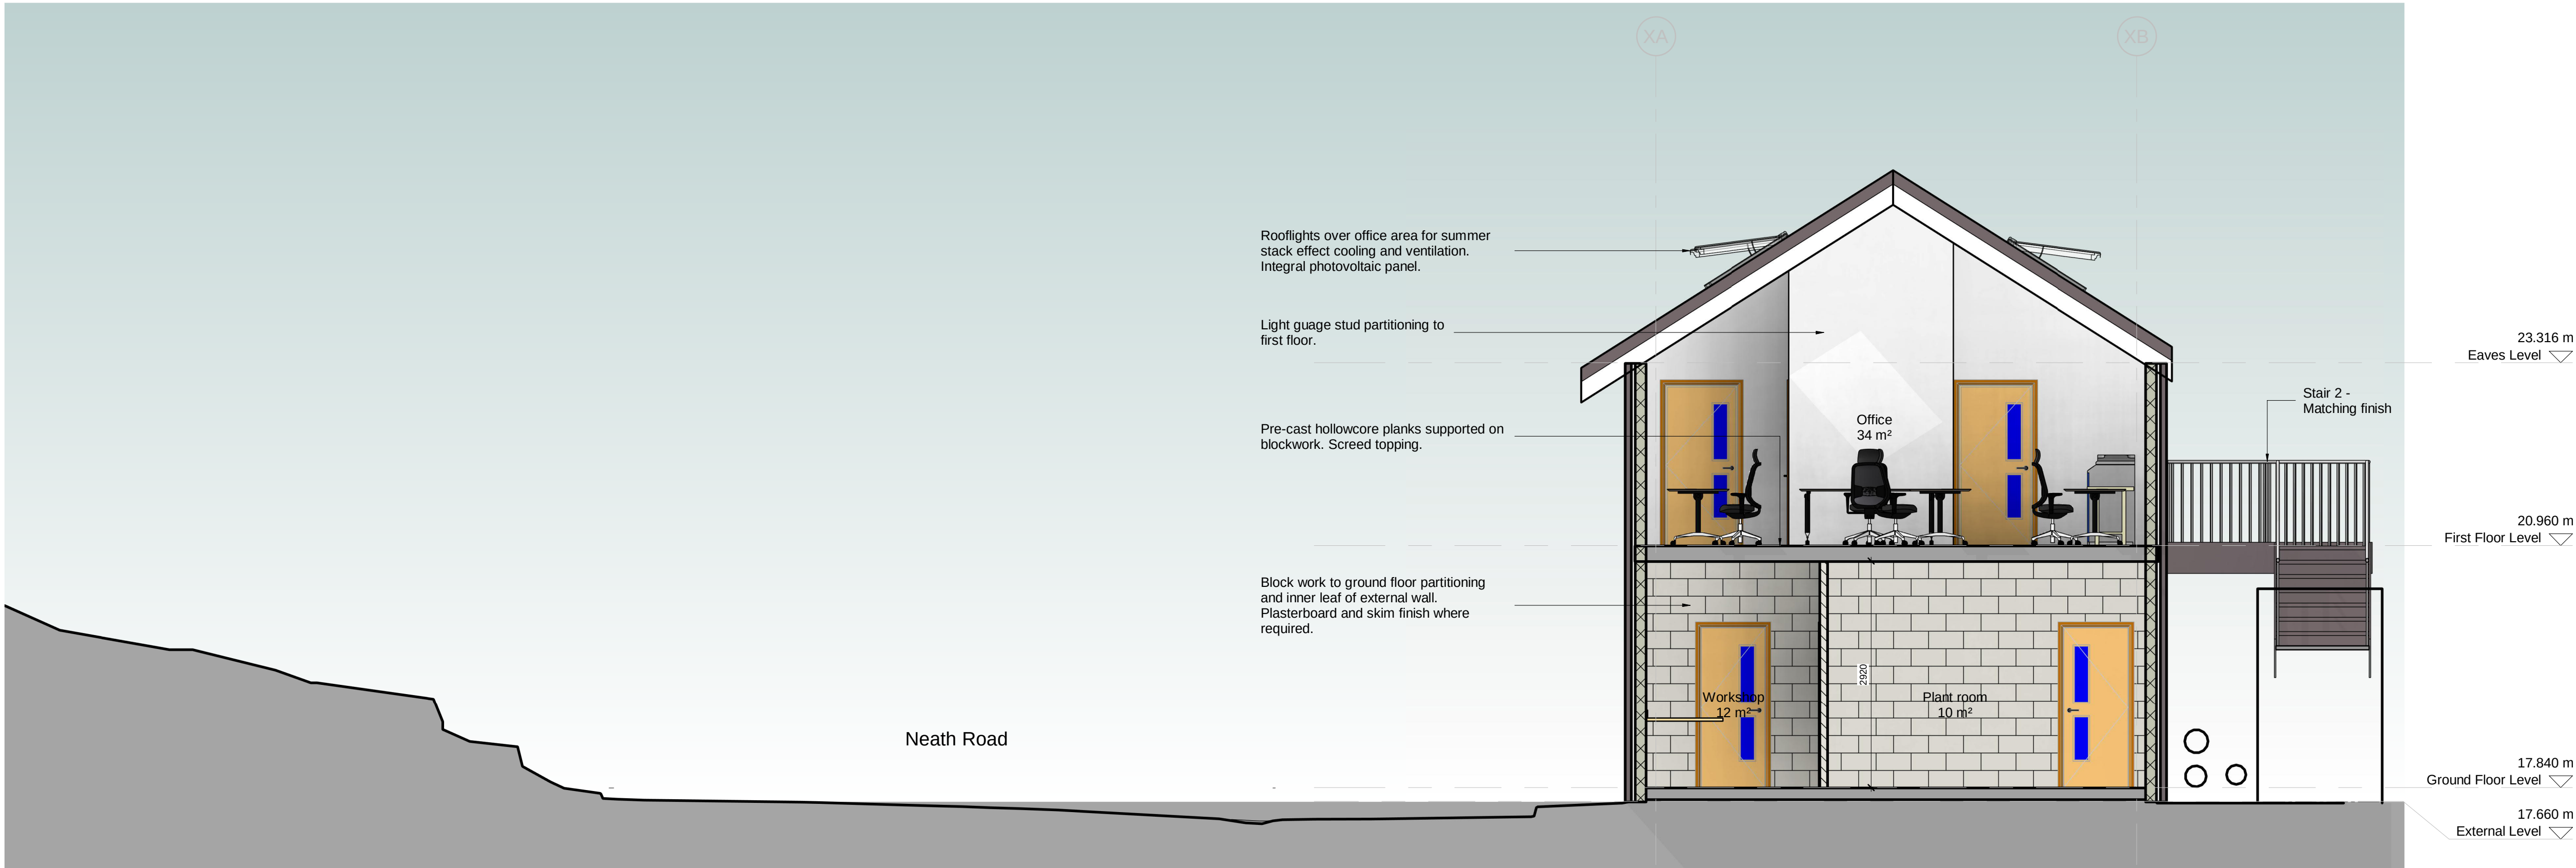

Section 1

SCALE: 1 : 50

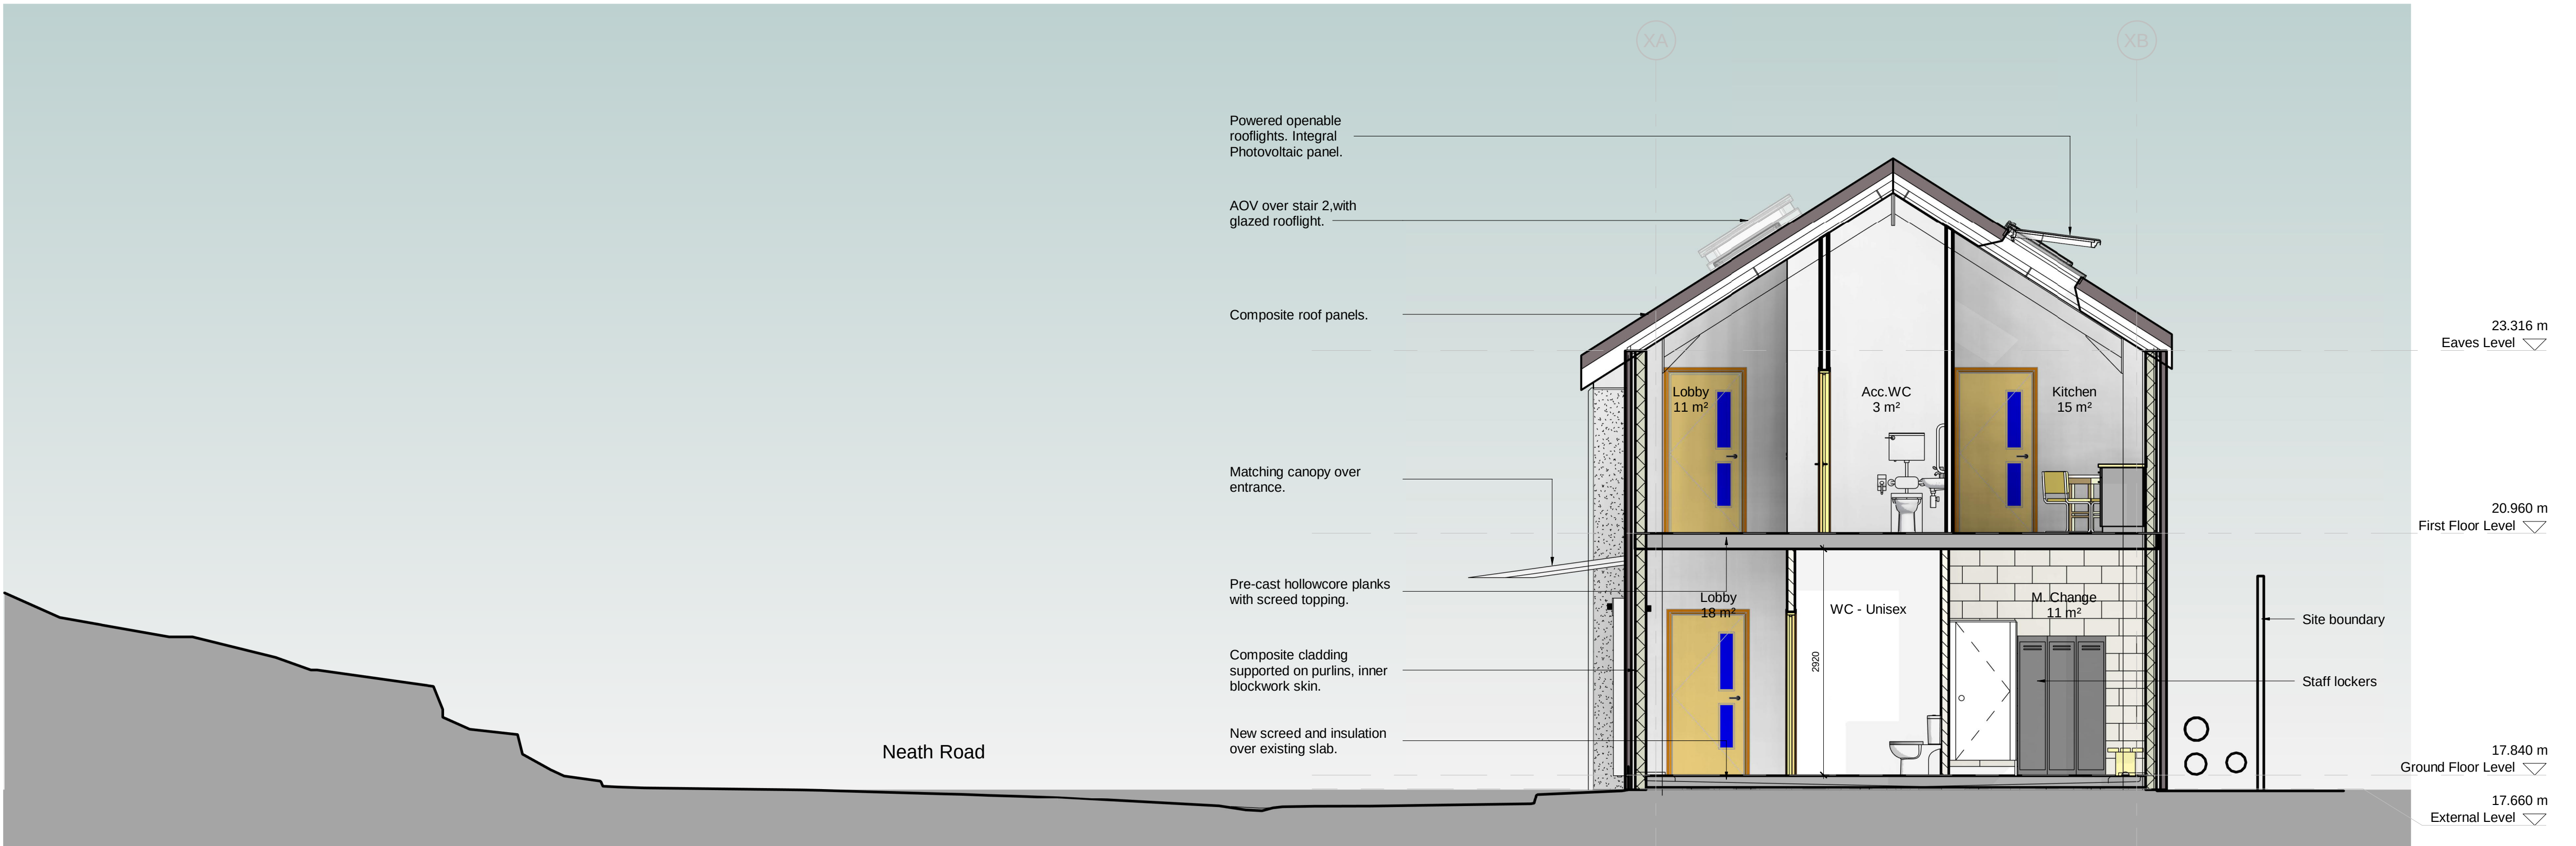

Section 2

SCALE: 1 : 50

Project

Ynysarwed Welfare Building

Client



The Coal Authority

The Coal Authority
Consultant

AECOM
4th Floor, Bridgewater House
Whitworth Street
Manchester
M1 6LT
United Kingdom
Fax +44 (0)161 907 3559
Tel +44 (0)161 907 3500
www.aecom.com

Notes

Planning

Issue/Revision

P2	07/10/20	Issued for Planning	DF/MMcl/TB
P1	17/07/20	Issued for information	DF/MMcl/TB
Rev.	Date	Description	Dnn/Chk/Apr

Key Plan

Suitability Status

S0 - Initial Status

Project Number

60624809

Sheet Title

Sections - As Proposed Welfare Building

Sheet Number

MWTS-AEC-YN-ZZ-DR-A -3635

Scale: 1 : 50@A1

Rev: P2