



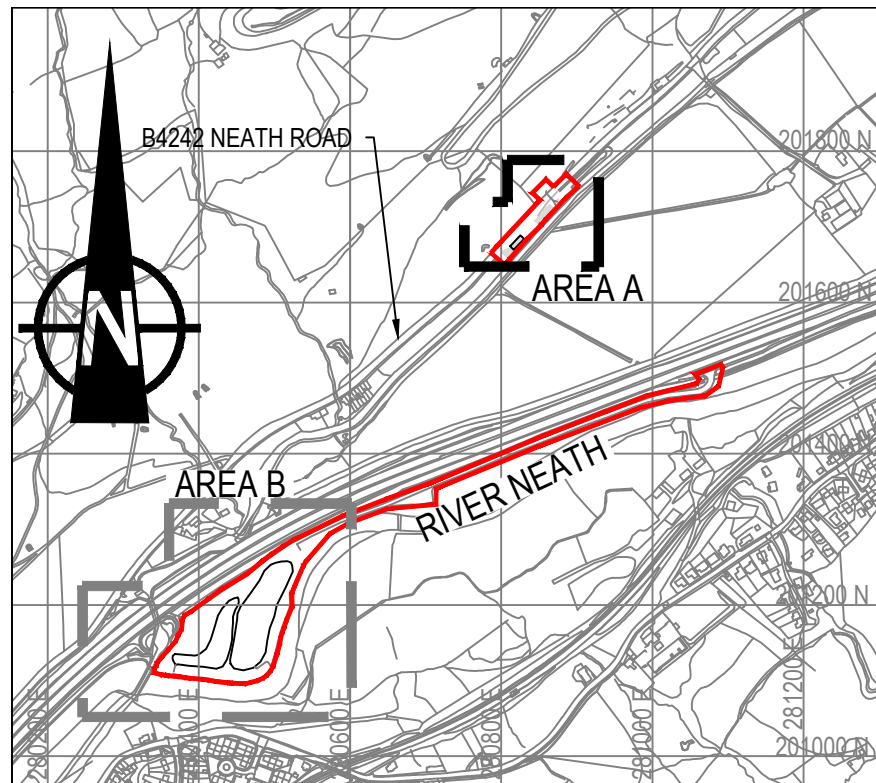


LOCATION PLAN

(1:10000)

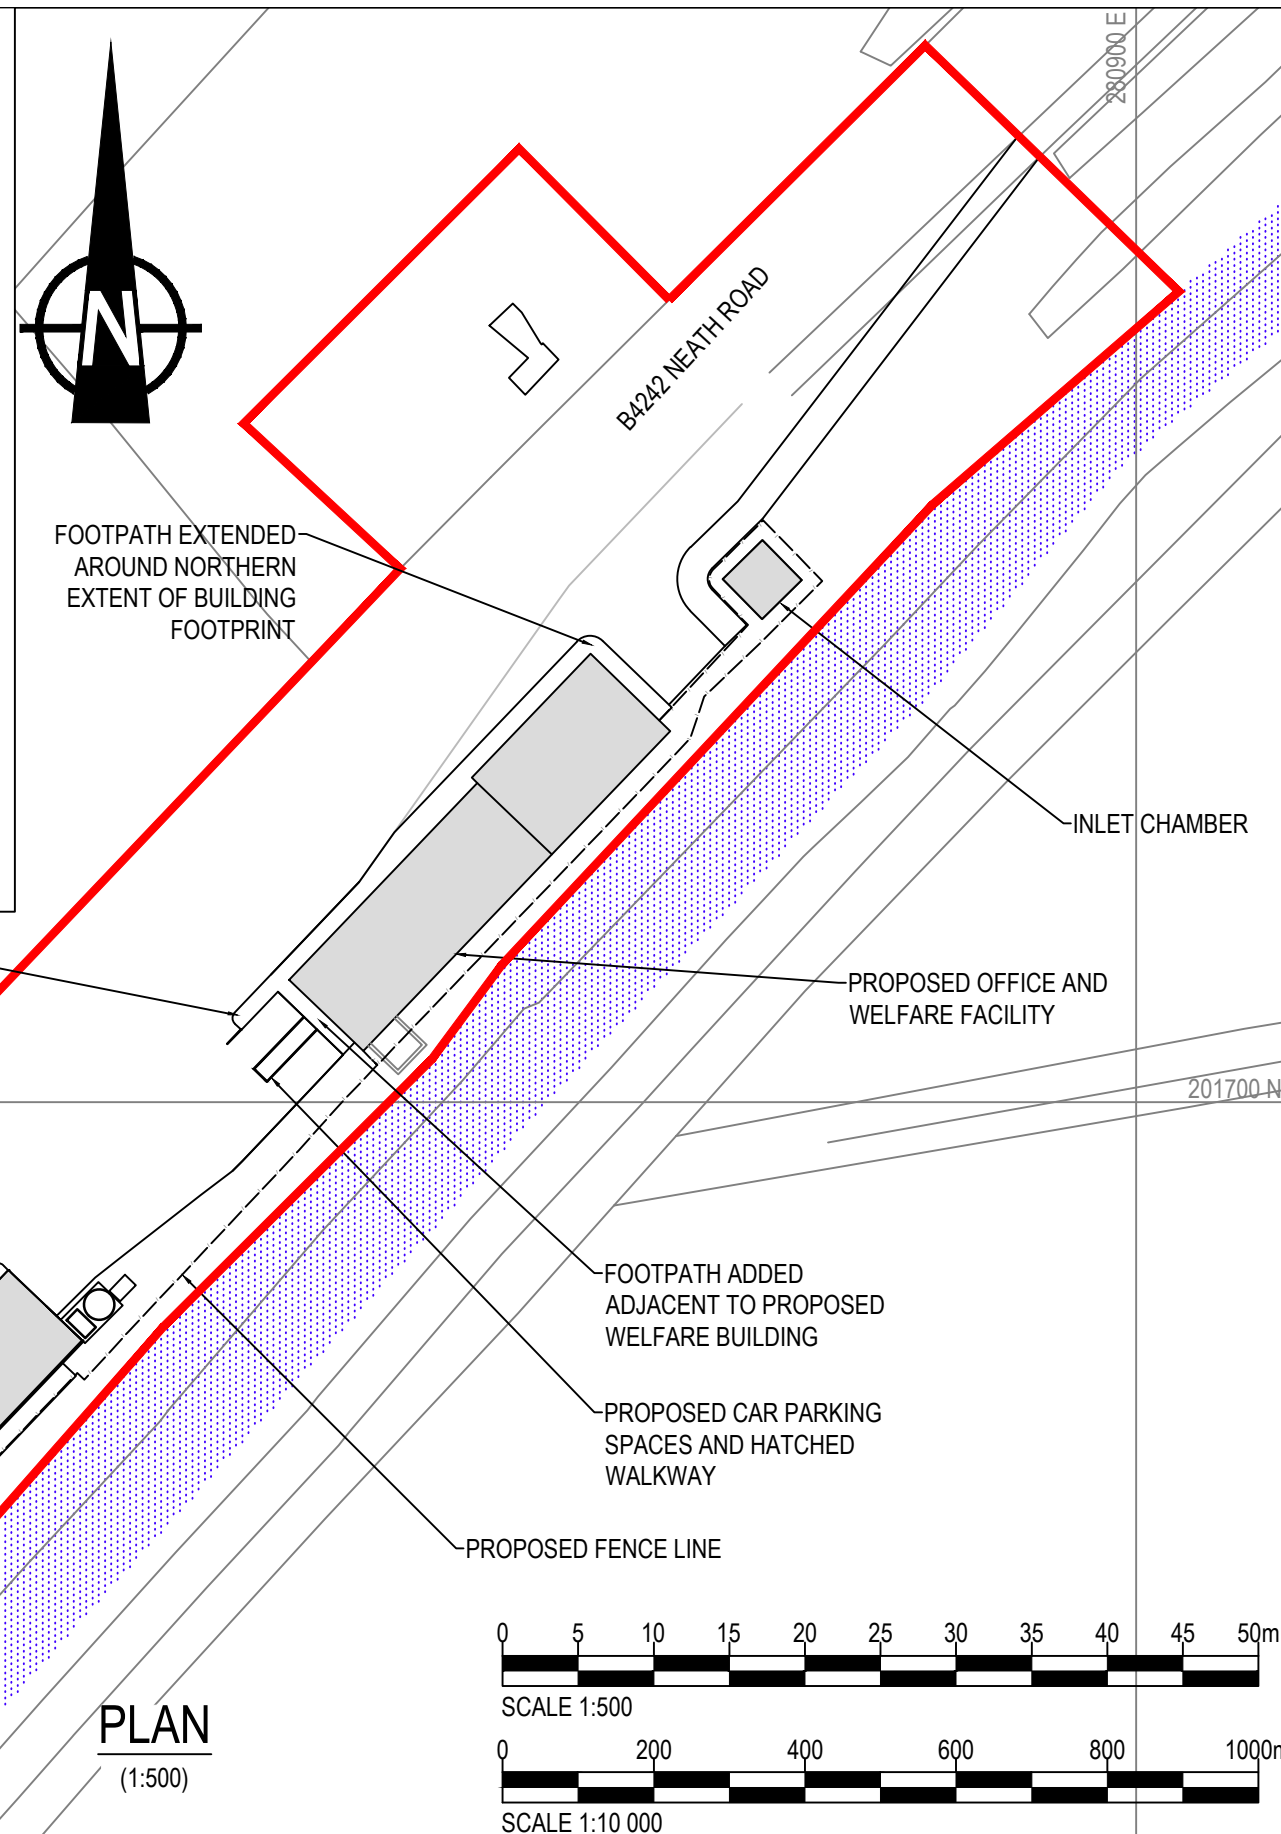

PLAN

(1:500)

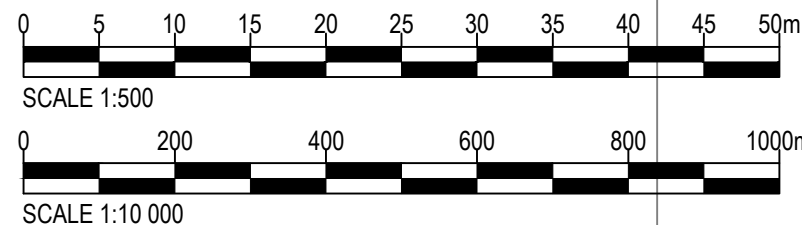

NOTES

1. ALL DIMENSIONS ARE IN METRES UNLESS OTHERWISE STATED.
2. LAYOUT BASED ON TOPOGRAPHICAL SURVEY UAL3220_A, PROVIDED BY THE COAL AUTHORITY, DATED AUGUST 2018 AND ORDNANCE SURVEY DATA.
3. THE LAYOUT SHOWN IS CONCEPTUAL AND BASED ON LIMITED INFORMATION. IT IS INTENDED FOR DISCUSSION PURPOSES ONLY AND SUBJECT TO DESIGN DEVELOPMENT.

KEY

- SITE BOUNDARY
- EXISTING NEATH CANAL
- PROPOSED FENCE LINE
- PROPOSED BUILDINGS

REPRODUCED FROM ORDNANCE SURVEY DIGITAL MAP DATA © CROWN COPYRIGHT 2020. ALL RIGHTS RESERVED. LICENSE NUMBER 0100031673

This drawing is for preliminary purposes only and is subject to amendment during design development. UNDER NO CIRCUMSTANCES MUST THIS DRAWING BE USED FOR CONSTRUCTION PURPOSES

IT IS ASSUMED THAT ALL WORKS ON THIS DRAWING WILL BE CARRIED OUT BY A COMPETENT CONTRACTOR WORKING, WHERE APPROPRIATE, TO AN APPROPRIATE METHOD STATEMENT.

THIS DRAWING IS TO BE USED ONLY FOR THE PURPOSE OF ISSUE THAT IT WAS ISSUED FOR AND IS SUBJECT TO AMENDMENT.

UPDATED FOR PLANNING UPDATED FOR PLANNING	JW JW	02/03/21 20/12/20	P3 P2	Project Title	Drawing Title	Purpose of issue					THIS DRAWING HAS BEEN PREPARED FOR THE USE OF AECOM'S CLIENT. IT MAY NOT BE USED, MODIFIED, REPRODUCED OR RELIED UPON BY THIRD PARTIES, EXCEPT AS AGREED BY AECOM OR AS REQUIRED BY LAW. AECOM ACCEPTS NO RESPONSIBILITY, AND DENIES ANY LIABILITY WHATSOEVER, TO ANY PARTY THAT USES OR RELIES ON THIS DRAWING WITHOUT AECOM'S EXPRESS WRITTEN CONSENT. DO NOT SCALE THIS DOCUMENT. ALL MEASUREMENTS MUST BE OBTAINED FROM THE STATED DIMENSIONS.		AECOM Ltd Royal Court Basil Close, Chesterfield Derbyshire, S41 7SL Telephone (01246) 209221 Fax (01246) 209229 www.aecom.com	
				PRELIMINARY										
	Designed DHG	Drawn DHG	Checked -	Approved -		Date -	Drawing Number MWTS-AEC-YN-XX-DR-C-2007	Rev P3						
Client				THE COAL AUTHORITY	PROPOSED LAYOUT PLAN TREATMENT SITE	AECOM Internal Project No. 60624809		Suitability						
						Scale @ A3 AS SHOWN		Zone / Mileage						
Revision Details		By Check	Date	Suffix										

AECOM