

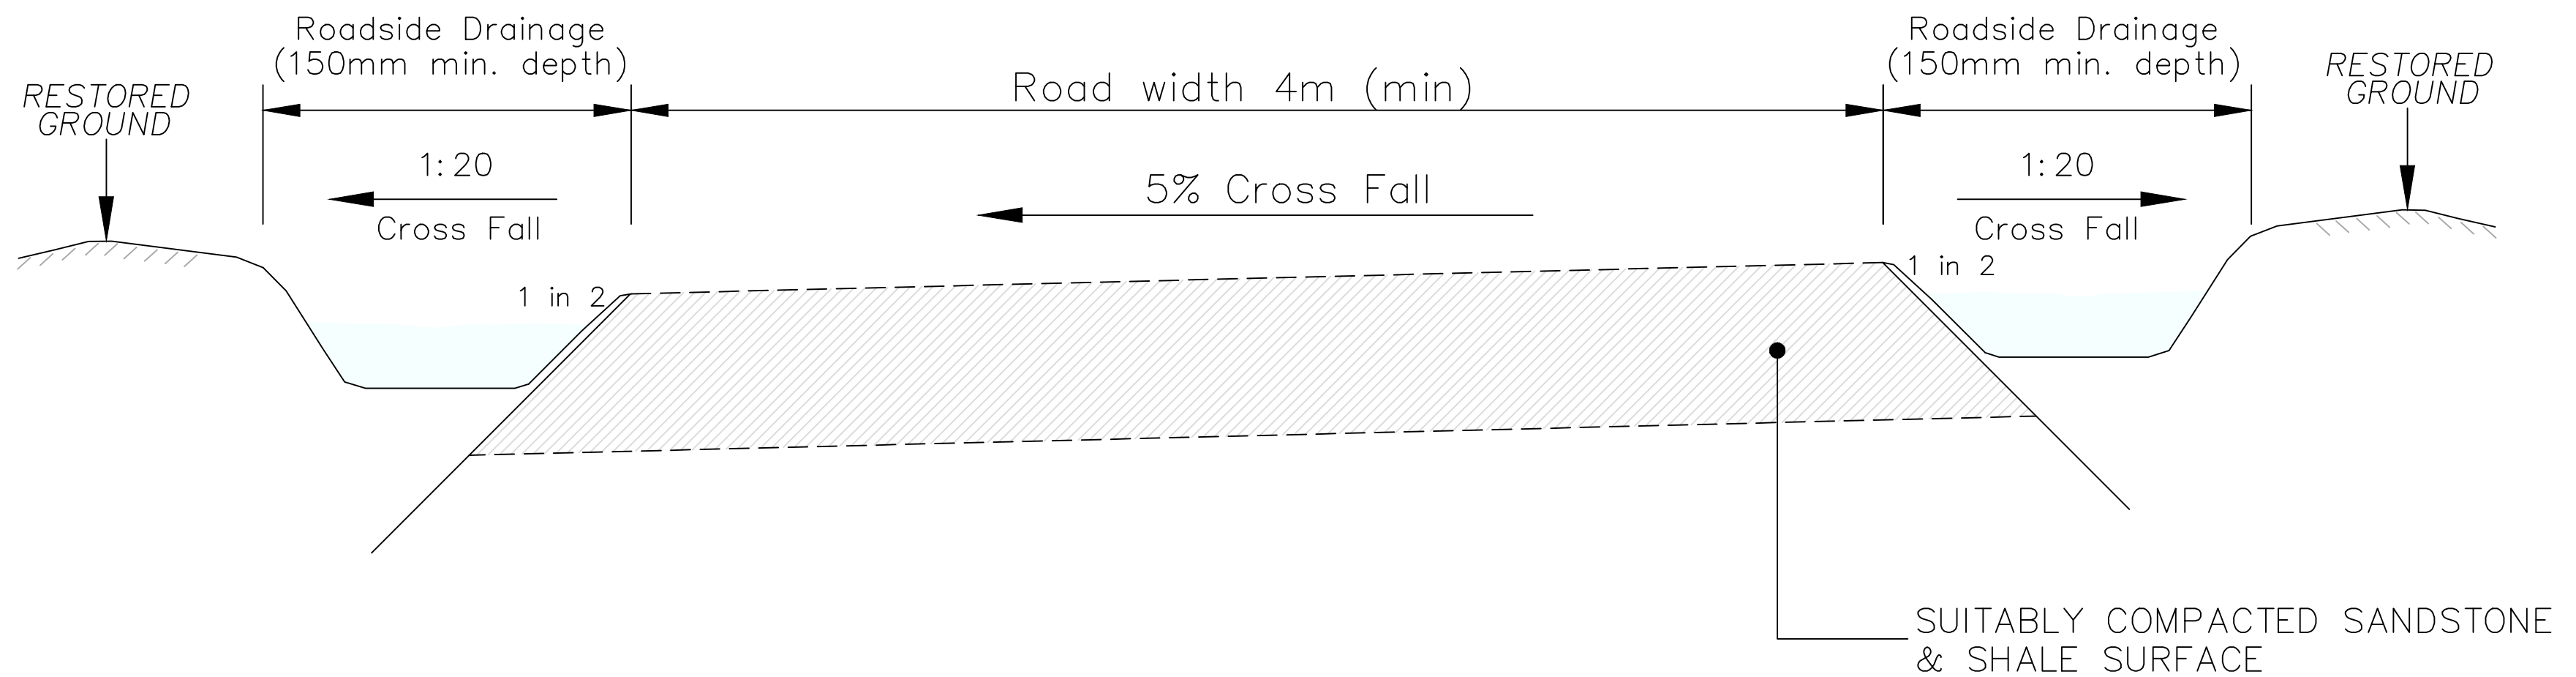


FIGURE 6

CELTIC ENERGY LIMITED
9, Beddau Way, Castlegate Business Park, Caerphilly, CF83 2AX

SELAR CENTRAL
(Variation of Condition 68)
Proposed Arrangement at Parish Road
(Cross Section Details - Type "B")

07.04.21

07A05326.DWG