


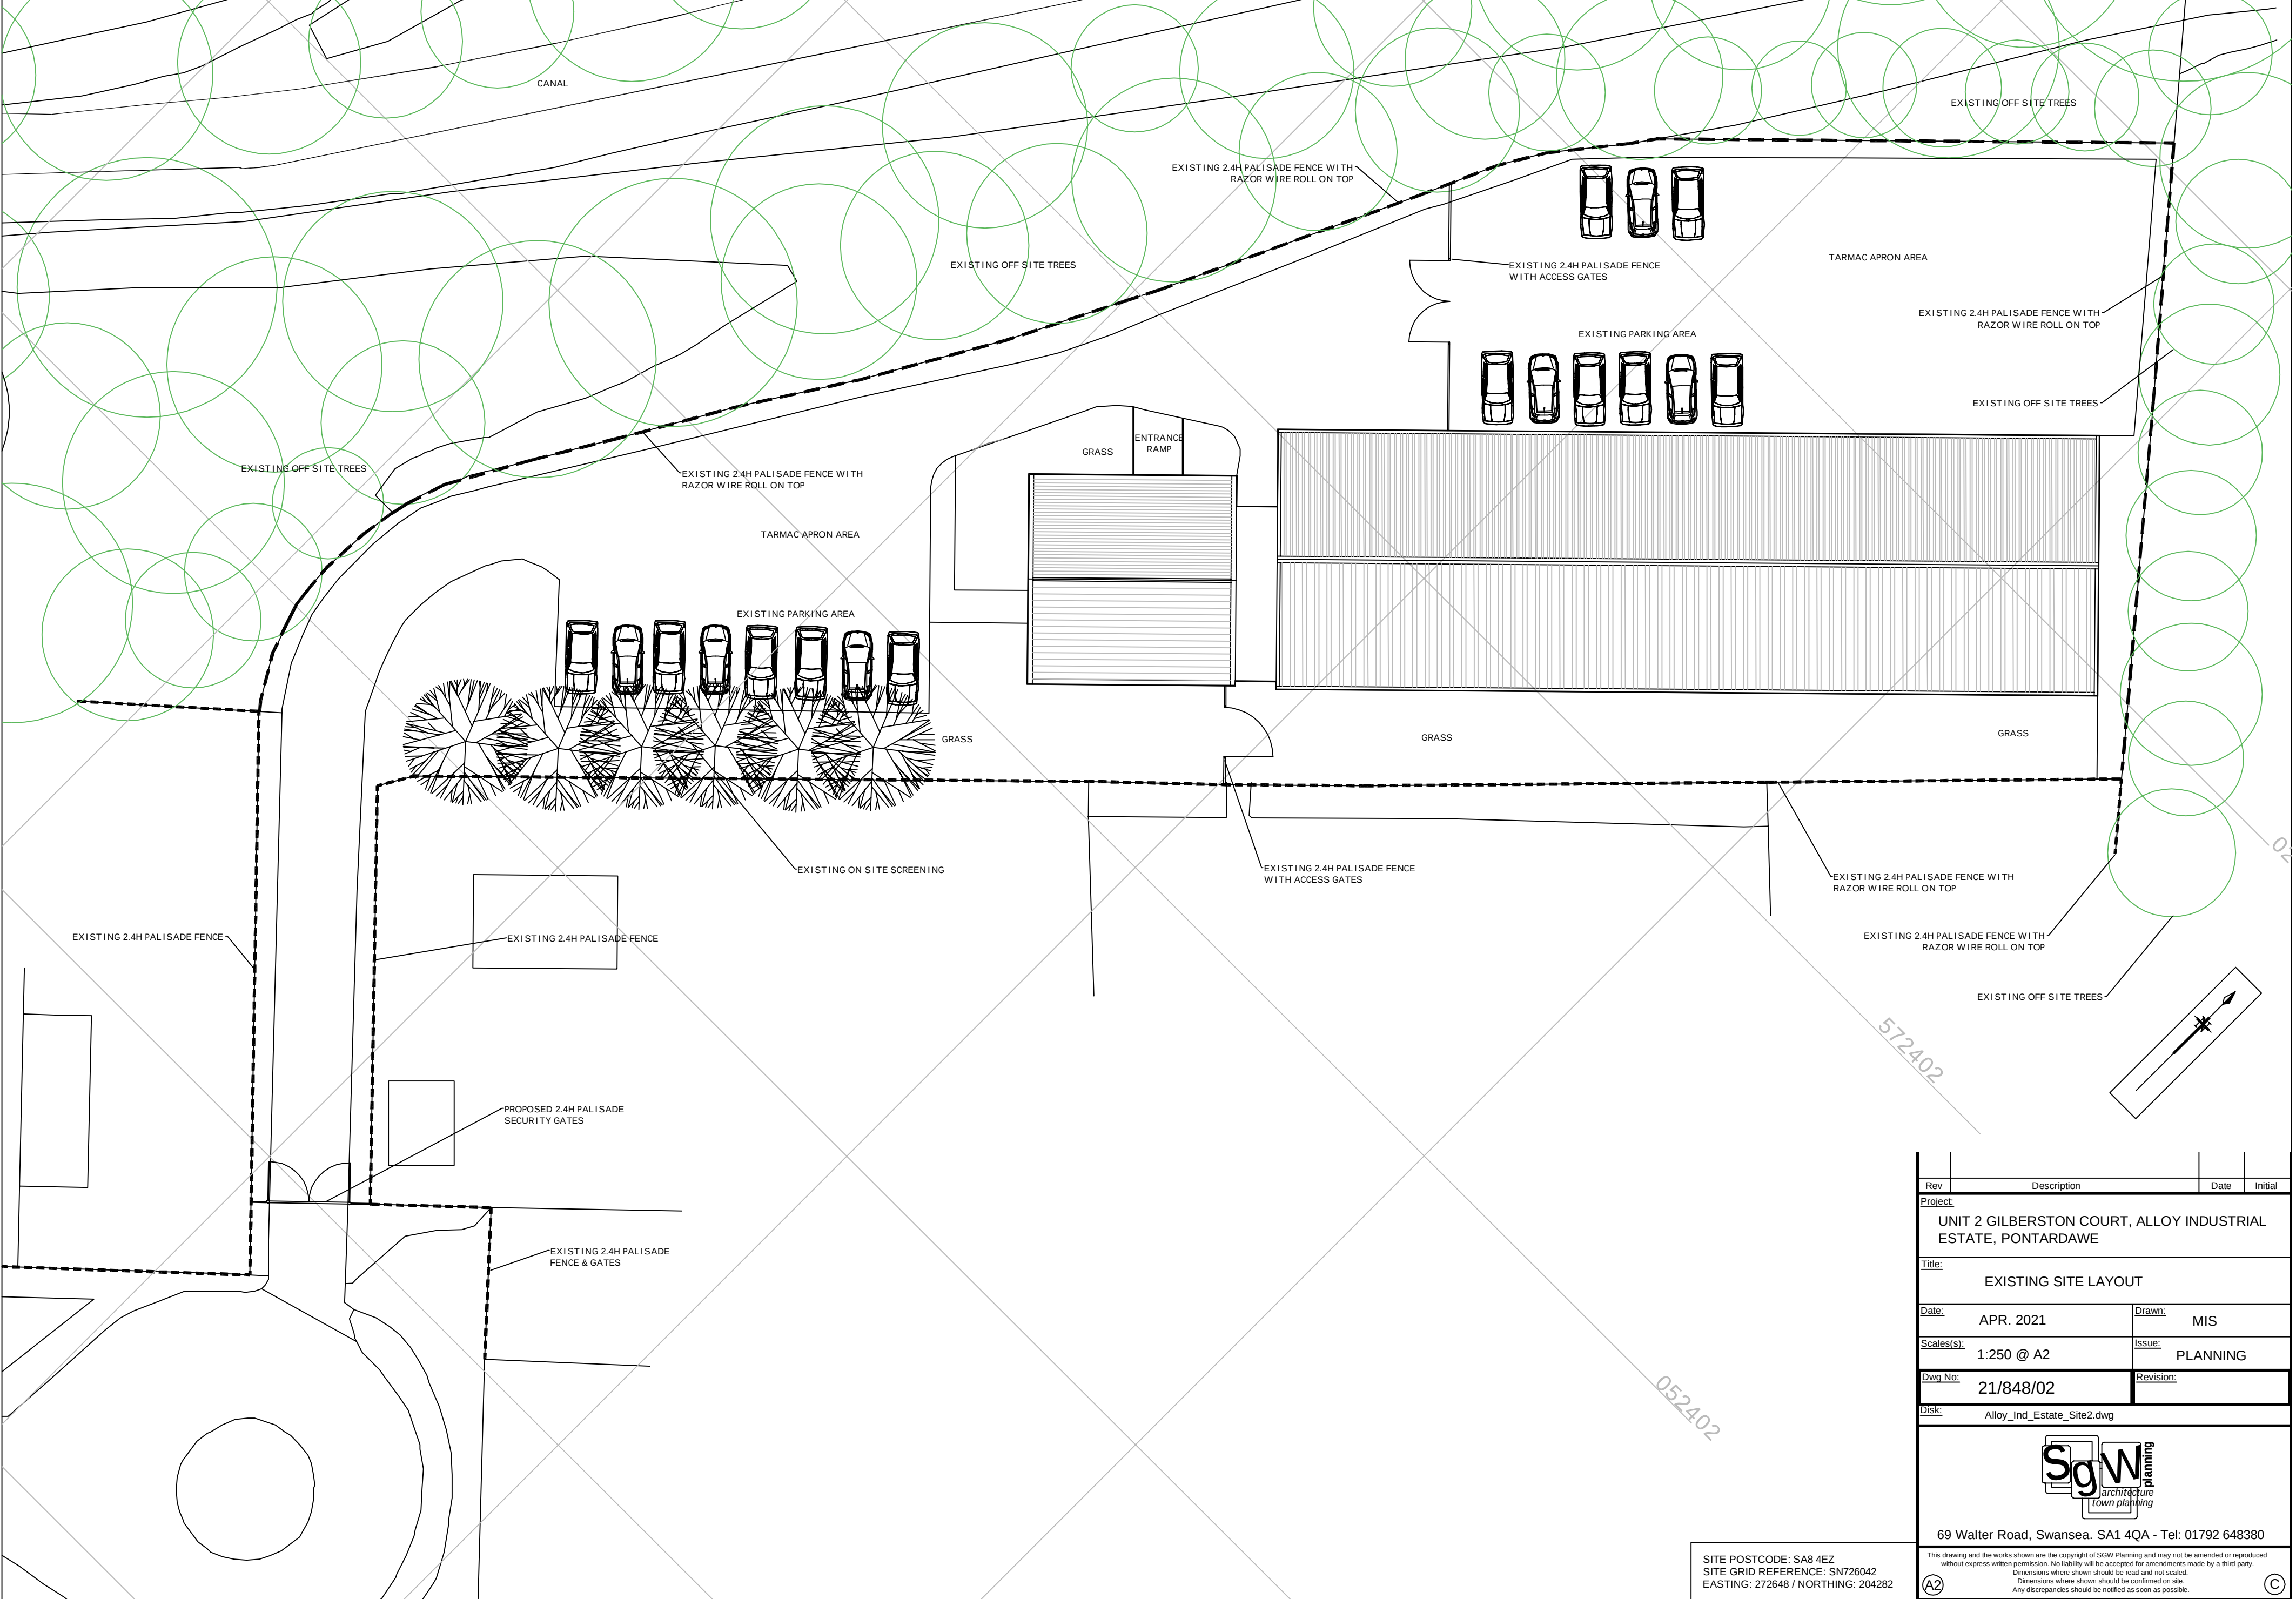

Rev	Description	Date	Initial
Project: UNIT 2 GILBERSTON COURT, ALLOY INDUSTRIAL ESTATE, PONTARDAWE			
Title: EXISTING SITE LAYOUT			
Date: APR. 2021		Drawn: MIS	
Scales(s): 1:250 @ A2		Issue: PLANNING	
Dwg No: 21/848/02		Revision:	
Disk: Alloy_Ind_Estate_Site2.dwg			
S g W planning architecture town planning 69 Walter Road, Swansea. SA1 4QA - Tel: 01792 648380			
This drawing and the works shown are the copyright of SGW Planning and may not be amended or reproduced without express written permission. No liability will be accepted for amendments made by a third party. Dimensions where shown should be read and not scaled. Dimensions where shown should be confirmed on site. Any discrepancies should be notified as soon as possible. A2 C			