


| Revisions |          |                                                    |
|-----------|----------|----------------------------------------------------|
| A         | 27.01.21 | Entrance area redesigned, unit mix amended         |
| B         | 04.03.21 | Issued for planning                                |
| C         | 12.03.21 | Fire strategy comments incorporated                |
| D         | 26.04.21 | Parking and roof terrace removed, unit mix amended |

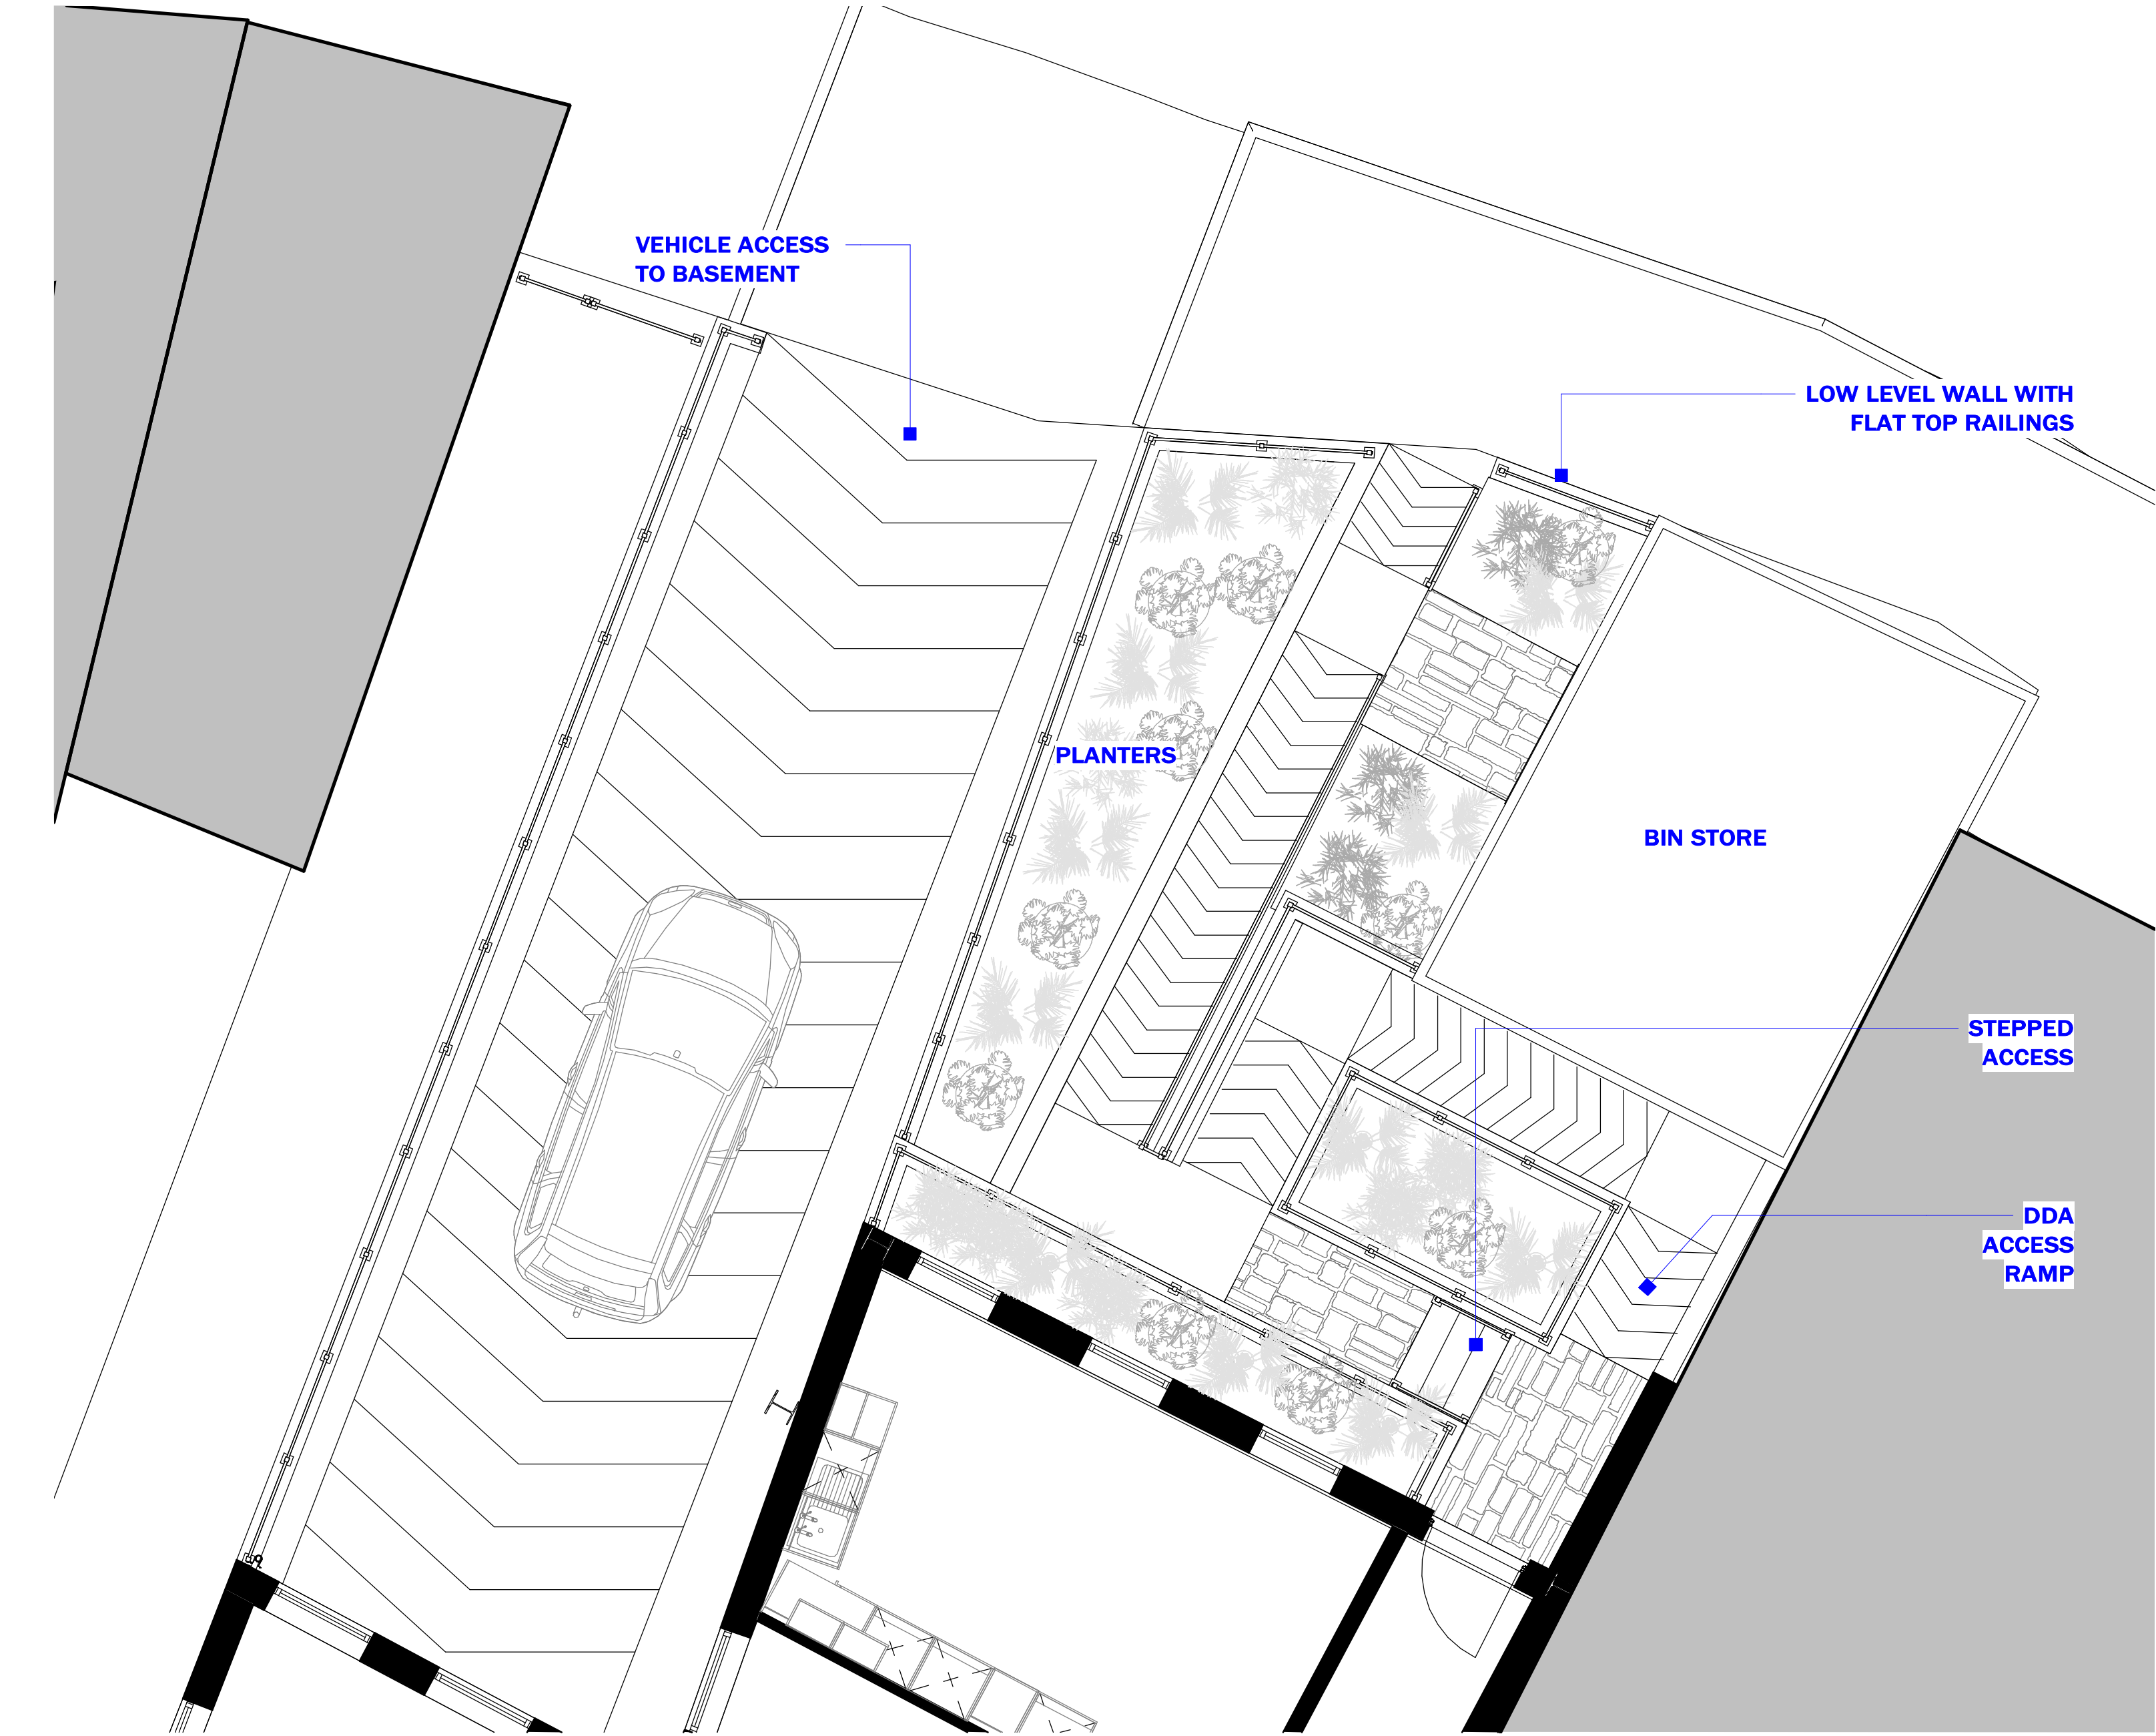

01 PROPOSED FRONT ENTRANCE - PLAN  
1 : 50



04 FRONT 3D VIEW



02 PROPOSED FRONT ENTRANCE - ELEVATION  
1 : 50



03 PROPOSED BASEMENT ACCESS ELEVATION  
1 : 50

Notes

Do not scale from this drawing. Use figured dimensions only, which are displayed in millimeters unless stated otherwise. The contractor is requested to check all dimensions before work is put in hand. Any discrepancies within the drawing should be reported prior to commencement of works.

Copyright of this drawing belongs solely to CMKA Ltd. This drawing must only be used for the purpose for which it is supplied and its contents must not be reproduced for any purpose without written permission.

**CHAMBERLAIN  
MOSS  
KING**  
architecture

97a Glebe Street | Penarth  
Vale of Glamorgan | CF64 1EE  
T. 02920 306400  
www.chamberlainmossking.co.uk

|                |                                 |
|----------------|---------------------------------|
| Project        | 18 ORCHARD STREET, NEATH        |
| Project number | N216                            |
| Client         | LIFE PROPERTY GROUP LTD         |
| Title          | PROPOSED FRONT ENTRANCE DETAILS |
| Drawing number | A125                            |
| Scale          | 1 : 50 at A1                    |
| Revision       | D                               |
| Status         | PLANNING                        |
| Drawn          | PC                              |
| Date           | 04.03.21                        |