


Revisions		
A	18.04.21	Amendment following design team review
B	26.04.21	Amendments to suit planning changes
C	06.05.21	Tender submission

NB/ All windows and doors to comply
approved document K, N and B (where
applicable

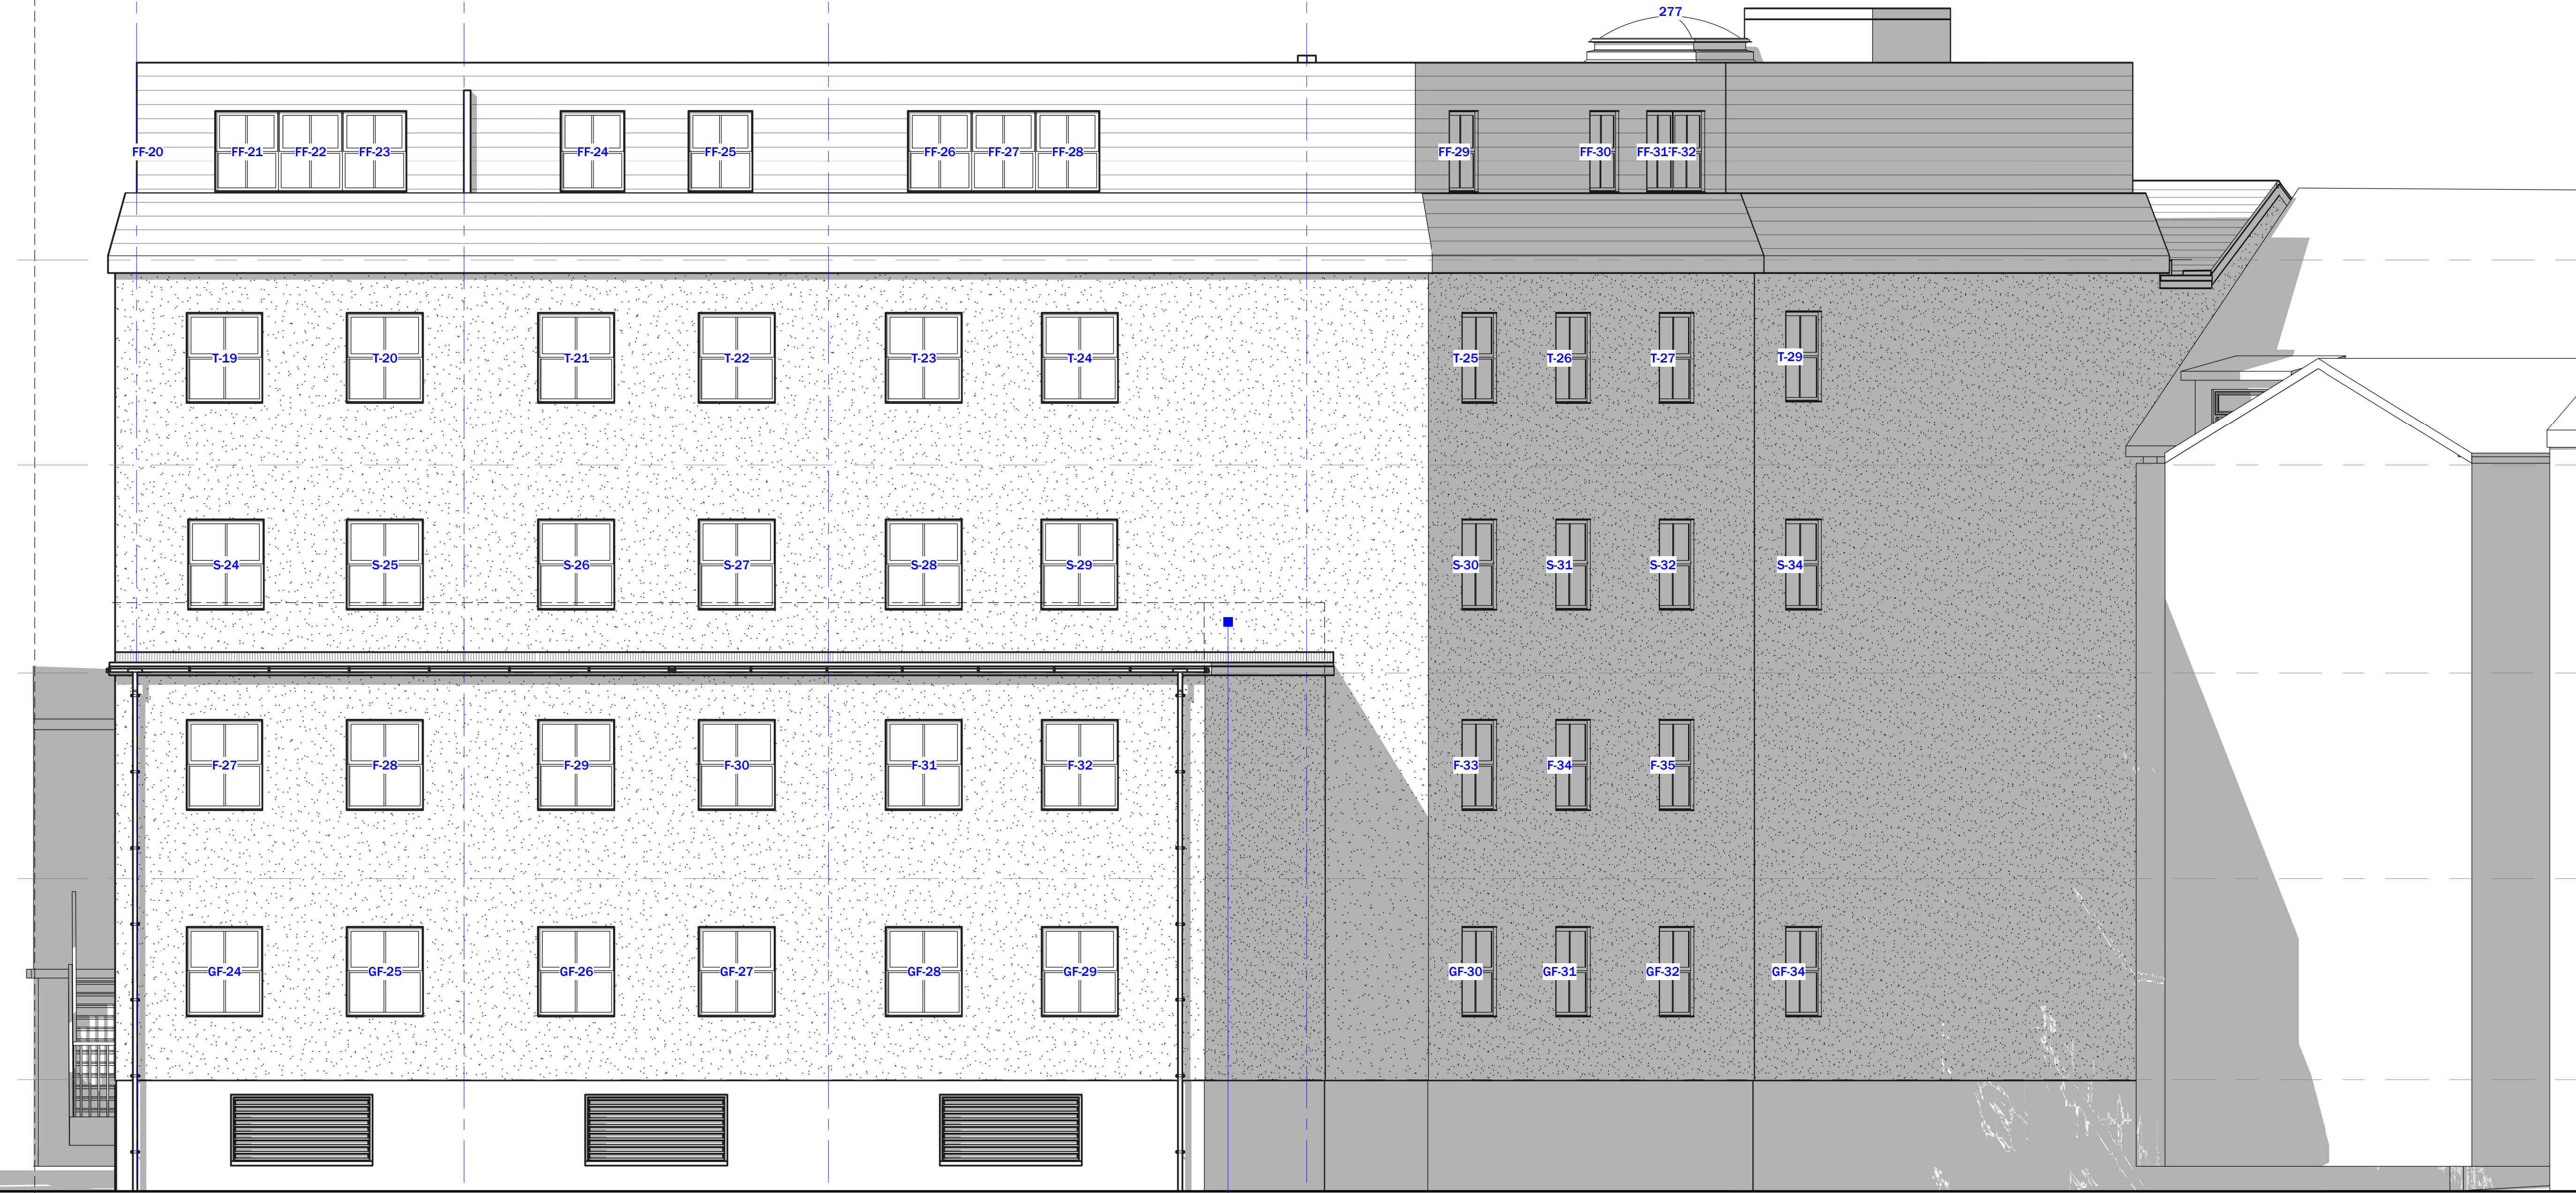

All documents and drawings
to be read in conjunction
with the Clients specification
and any discrepancies to be
clarified prior to works
commencing.

Notes

Do not scale from this drawing. Use figured dimensions only,
which are displayed in millimeters unless stated otherwise.
The contractor is requested to check all dimensions before work
is put in hand. Any discrepancies within the drawing should be
reported prior to commencement of works.

Copyright of this drawing belongs solely to CMKA Ltd. This
drawing must only be used for the purpose for which it is
supplied and its contents must not be reproduced for any
purpose without written permission.

ROOF TERRACE REMOVED, PARAPET WALL
LOWERED AND NEW SINGLE PLY INSULATED
FLAT ROOF INSTALLED OVER EXISTING FLOOR

01 PROPOSED ELEVATION B
1 : 50

**CHAMBERLAIN
MOSS
KING**
architecture
97a Glebe Street | Penarth
Vale of Glamorgan | CF64 1EE
T. 02920 306400
www.chamberlainmossking.co.uk

Project	18 ORCHARD STREET, NEATH
Project number	N216
Client	ORCHARD STREETR (NEATH) LTD
Title	PROPOSED ELEVATION B
Drawing number	A145
Scale	1 : 50 at A1
Revision	C
Status	TENDER STAGE
Drawn	PC
Date	06.05.21