


Revisions		
A	18.04.21	Amendment following design team review
B	26.04.21	Amendments to suit planning changes
C	06.05.21	Tender submission

NB/ All windows and doors to comply
approved document K, N and B (where
applicable

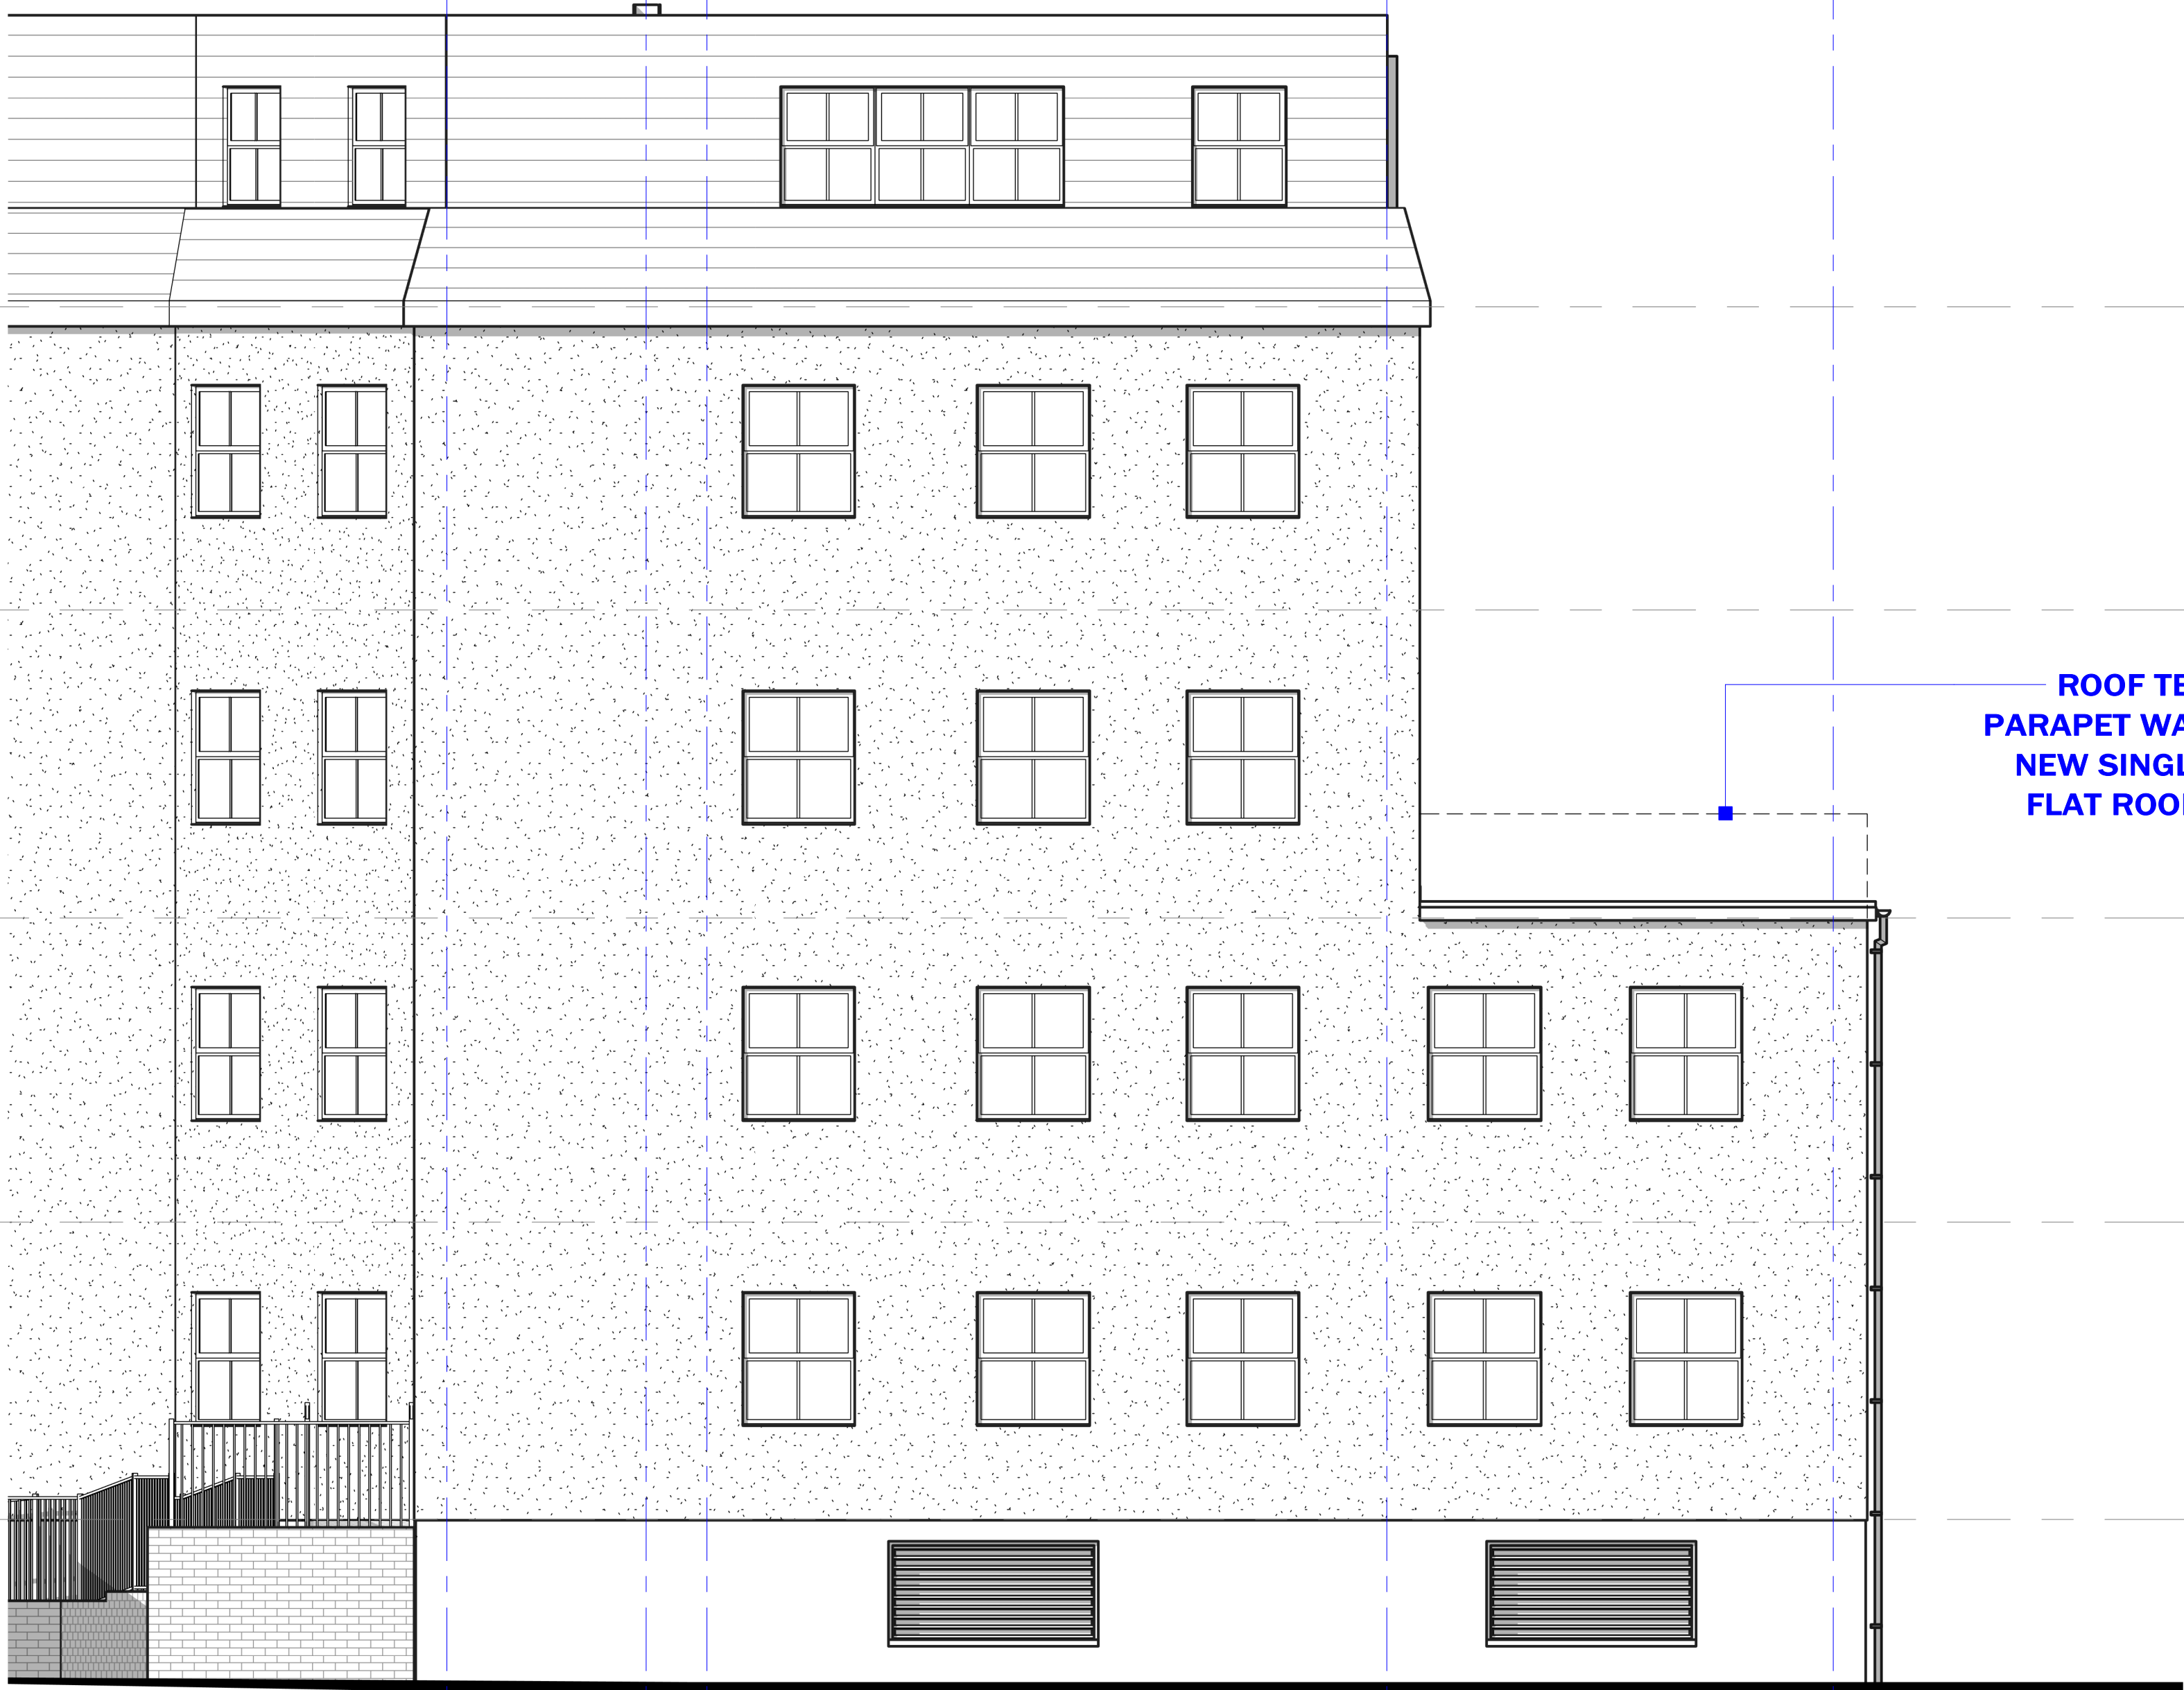

ROOF TERRACE REMOVED,
PARAPET WALL LOWERED AND
NEW SINGLE PLY INSULATED
FLAT ROOF INSTALLED OVER
EXISTING FLOOR

All documents and drawings
to be read in conjunction
with the Clients specification
and any discrepancies to be
clarified prior to works
commencing.

Notes

Do not scale from this drawing. Use figured dimensions only, which are displayed in millimeters unless stated otherwise. The contractor is requested to check all dimensions before work is put in hand. Any discrepancies within the drawing should be reported prior to commencement of works.

Copyright of this drawing belongs solely to CMKA Ltd. This drawing must only be used for the purpose for which it is supplied and its contents must not be reproduced for any purpose without written permission.

**CHAMBERLAIN
MOSS
KING**
architecture
97a Glebe Street | Penarth
Vale of Glamorgan | CF64 1EE
T. 02920 306400
www.chamberlainmossking.co.uk

01 **PROPOSED ELEVATION E**
1 : 50

Project	18 ORCHARD STREET, NEATH
Project number	N216
Client	ORCHARD STREETR (NEATH) LTD
Title	PROPOSED ELEVATION E
Drawing number	A148
Scale	1 : 50 at A1
Revision	C
Status	TENDER STAGE
Drawn	PC
Date	06.05.21