


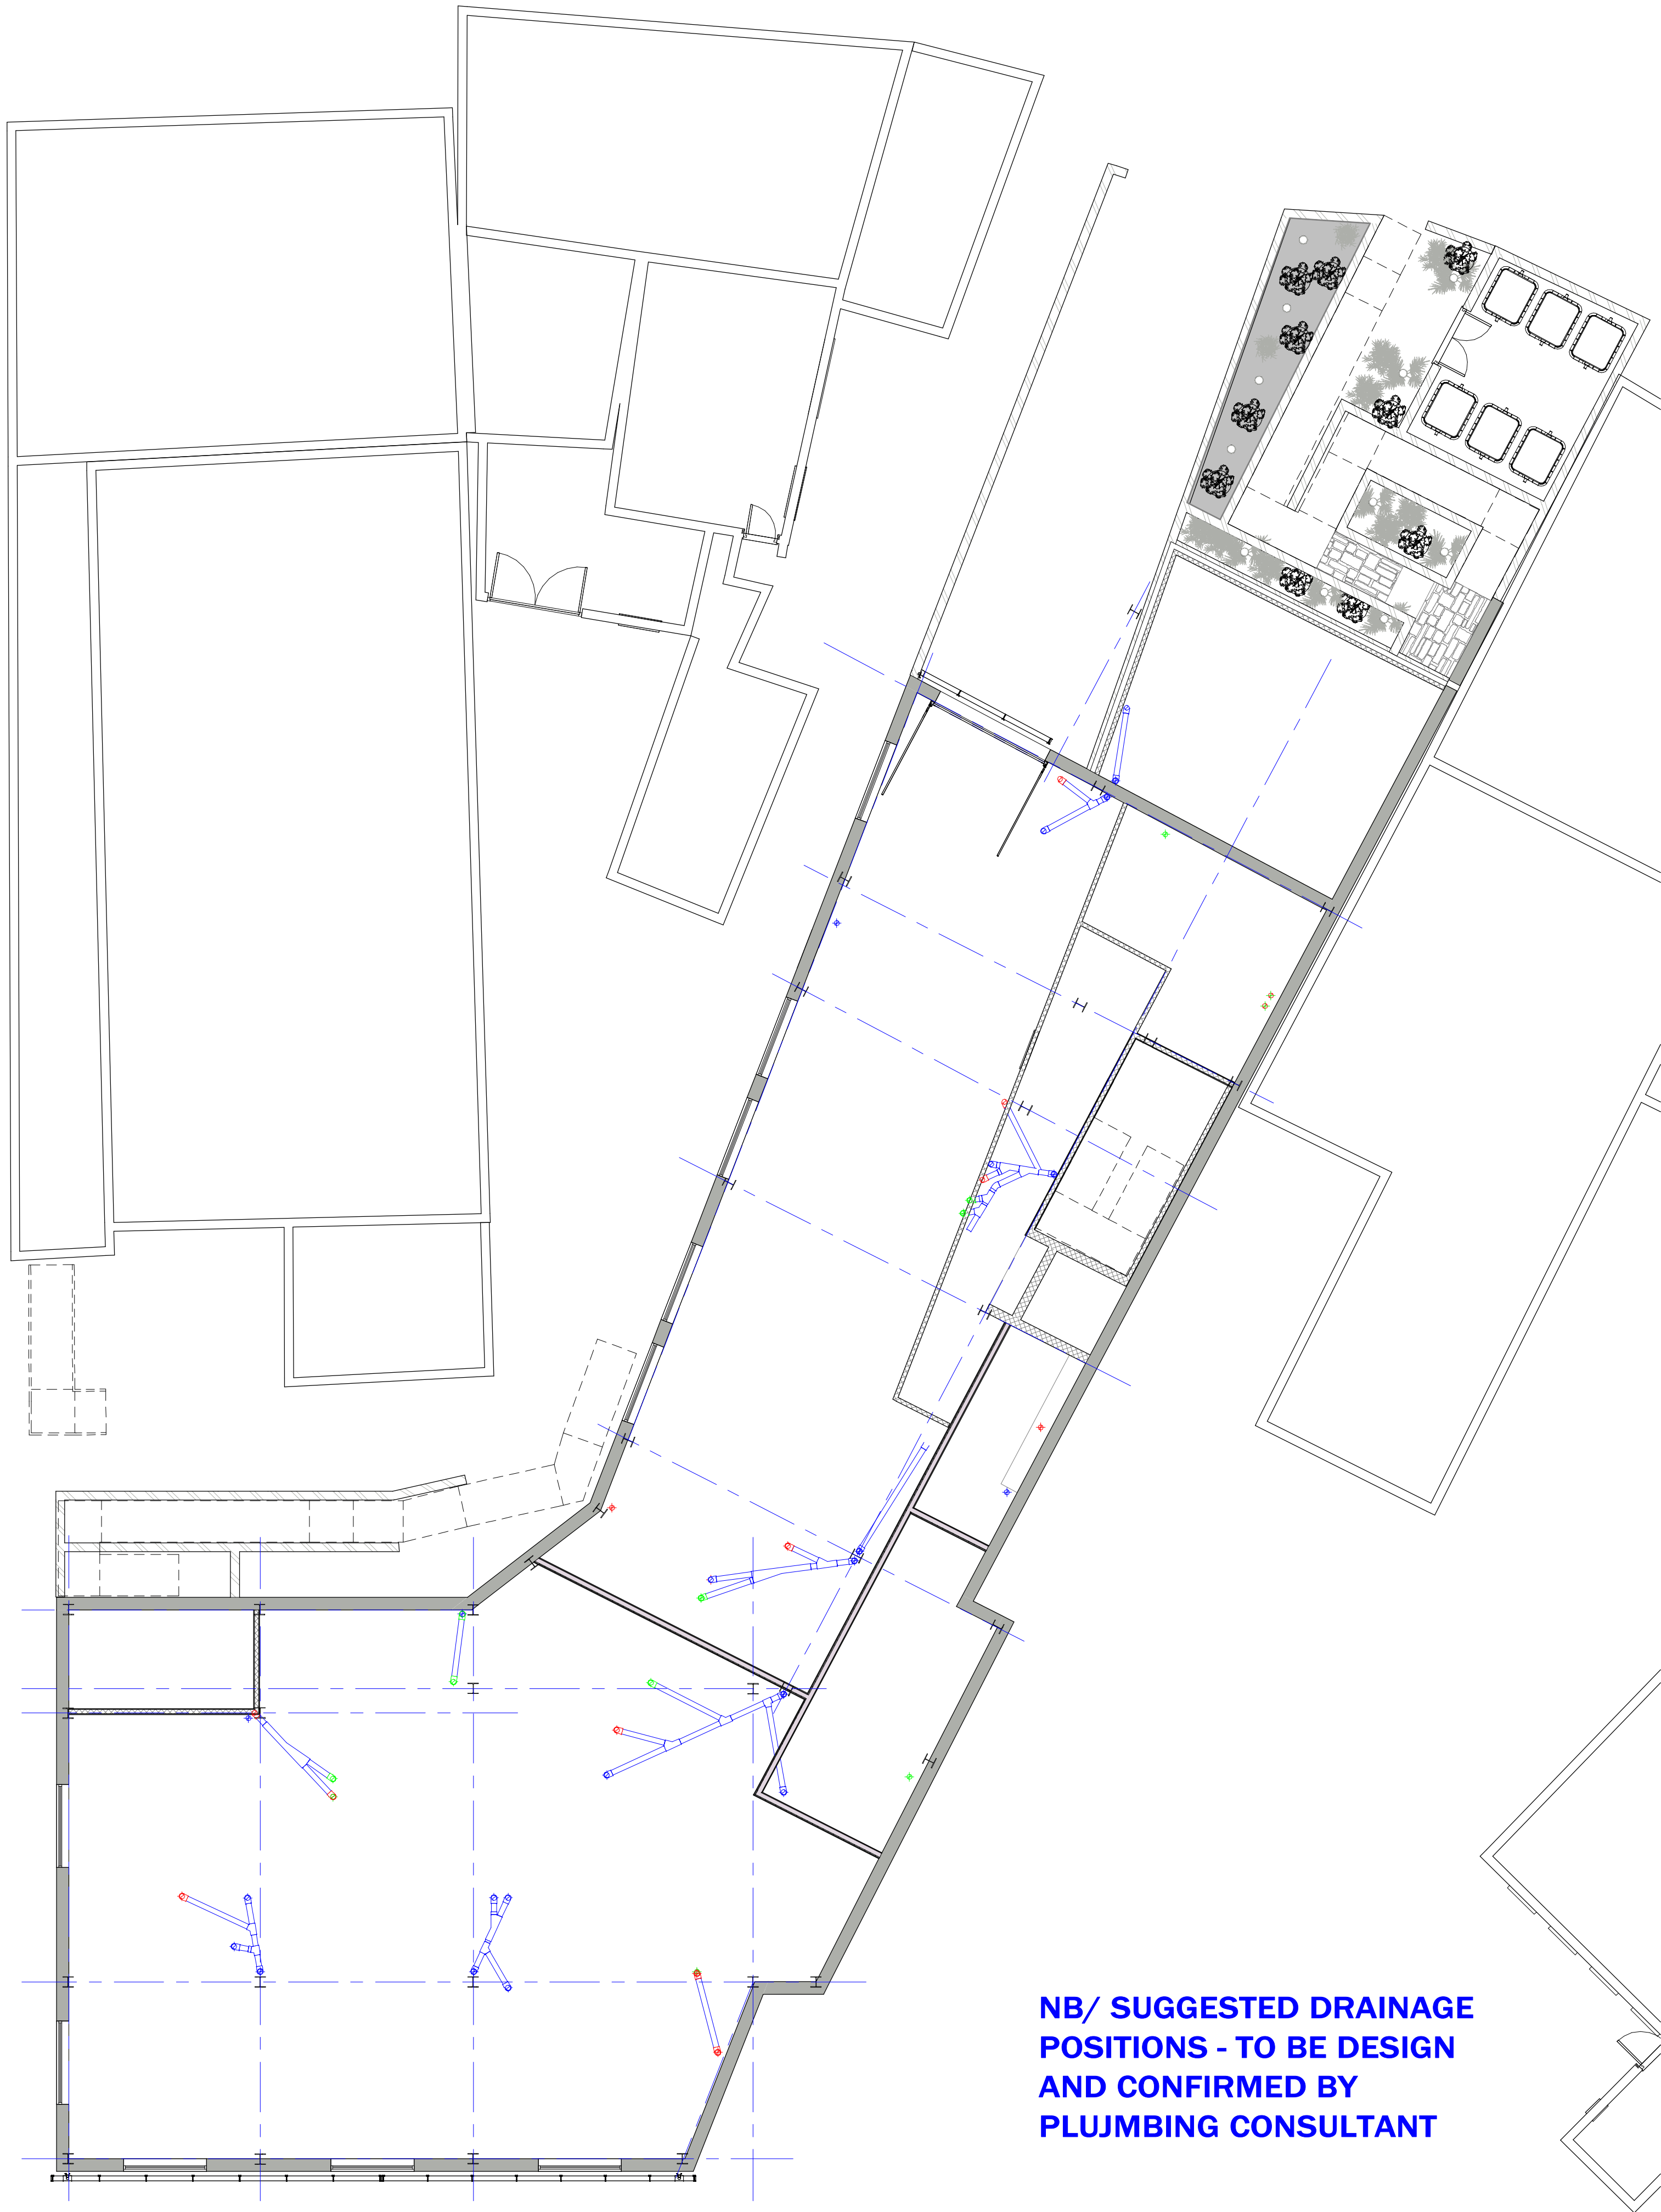

NB/ SUGGESTED DRAINAGE
POSITIONS - TO BE DESIGN
AND CONFIRMED BY
PLUJMBING CONSULTANT

Revisions

A	26.04.21	Amendments to suit planning changes
B	06.05.21	Tender submission

All documents and drawings
to be read in conjunction
with the Clients specification
and any discrepancies to be
clarified prior to works
commencing.

Notes

Do not scale from this drawing. Use figured dimensions only,
which are displayed in millimeters unless stated otherwise.
The contractor is requested to check all dimensions before work
is put in hand. Any discrepancies within the drawing should be
reported prior to commencement of works.

Copyright of this drawing belongs solely to CMKA Ltd. This
drawing must only be used for the purpose for which it is
supplied and its contents must not be reproduced for any
purpose without written permission.

**CHAMBERLAIN
MOSS
KING**
architecture
97a Glebe Street | Penarth
Vale of Glamorgan | CF64 1EE
T. 02920 306400
www.chamberlainmossking.co.uk

Project	18 ORCHARD STREET, NEATH
Project number	N216
Client	ORCHARD STREETR (NEATH) LTD
Title	INDICATIVE DRAINAGE RUNS
Drawing number	A158
Scale	1 : 100 at A1
Revision	B
Status	TENDER STAGE
Drawn	PC
Date	06.05.21