


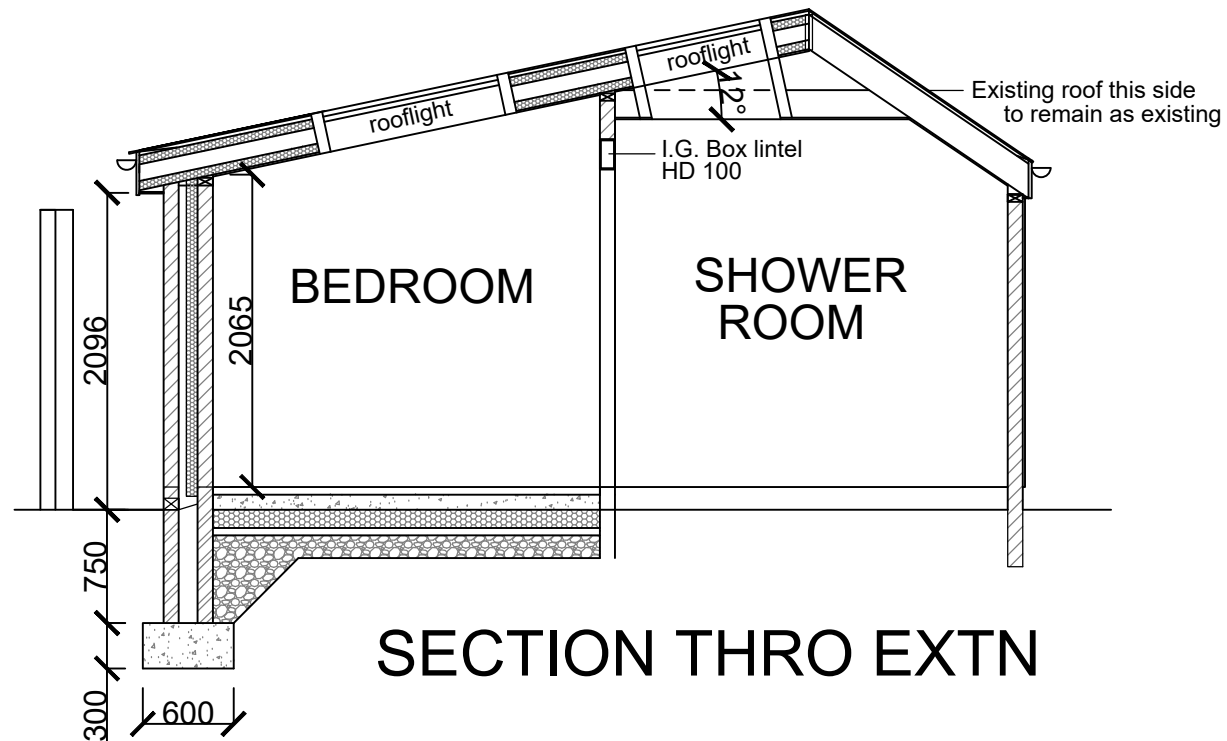

Scale 1:50

Drg. No. B-03

71 BEECHWOOD RD MARGAM