


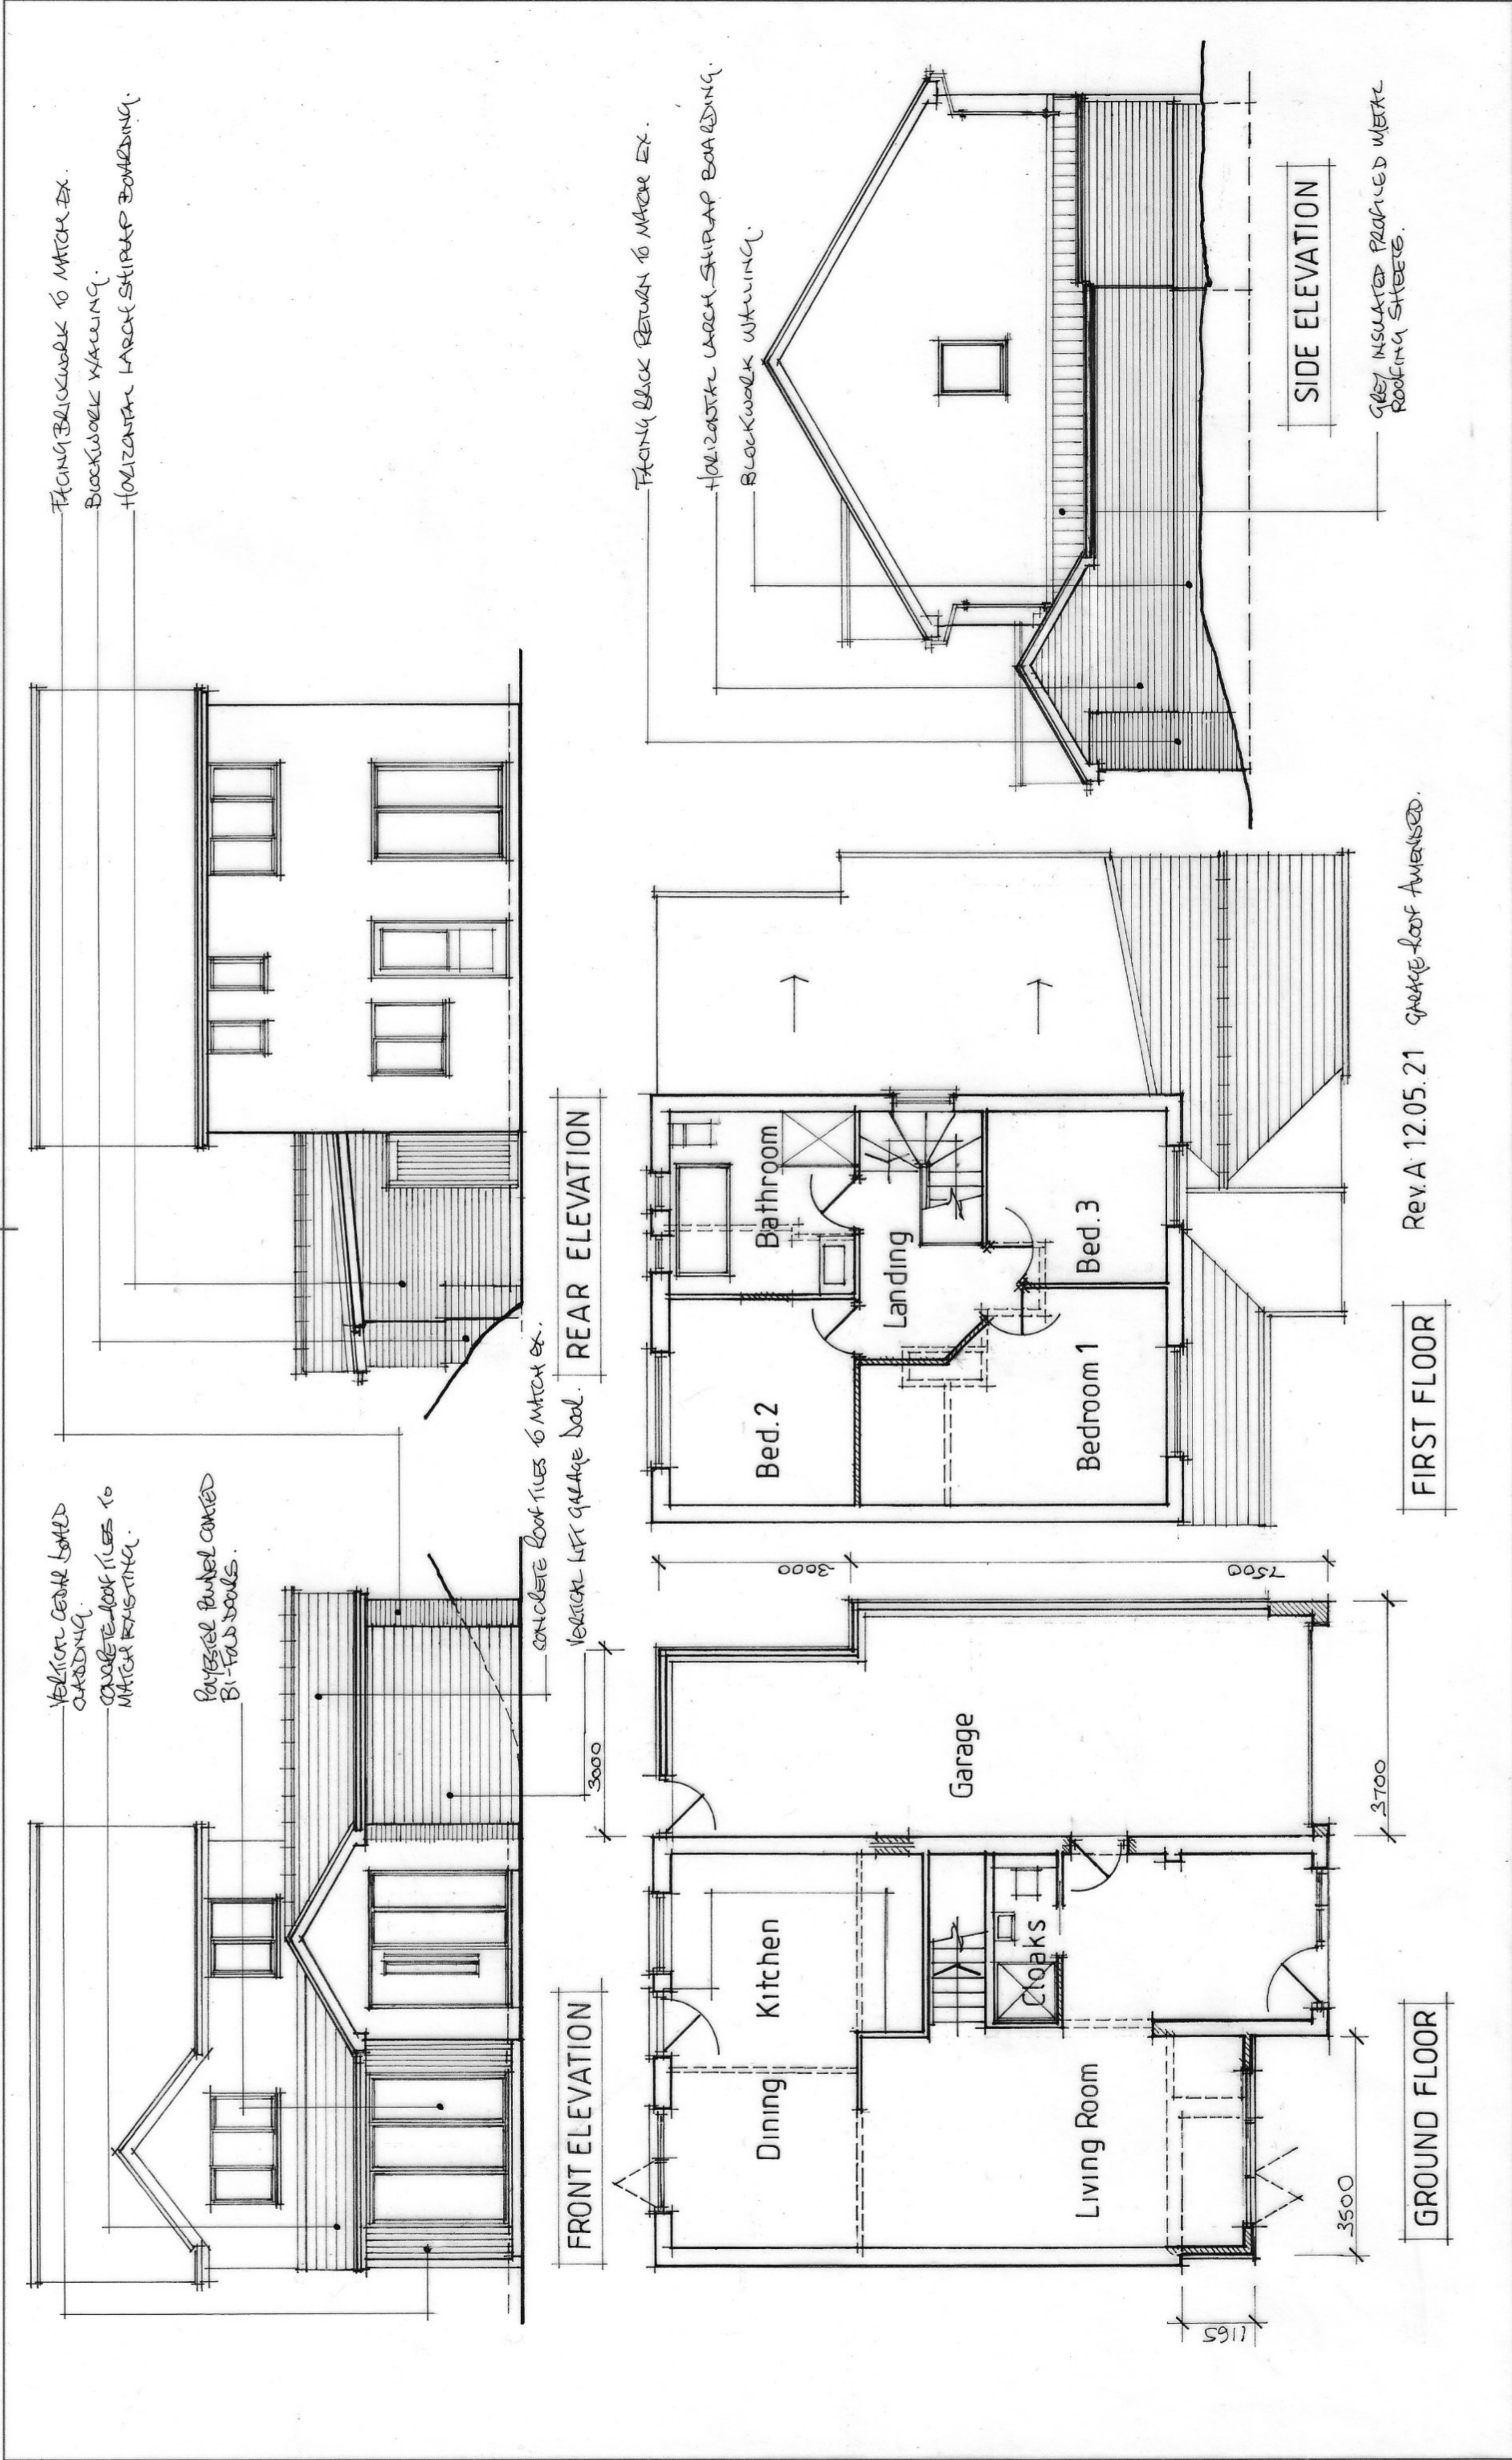

mjs designs (cymru) ltd architectural design - project management 07530 134442 martyn@mjs designs .co.uk	NOTES: 0m 1m 2m 3m 4m 5m 6m 7m All dimensions must be checked on site and not scaled from this drawing.		Client Mr & Mrs Malcolm Cronin Job Title 4 Maes-y - Cornel, Rhos, SA 8 3DR		Scale 1:100 @ A3	Drawing Title PROPOSED
	Date 01.2021		Drawn by		Drg No. 202105.02	Rev A